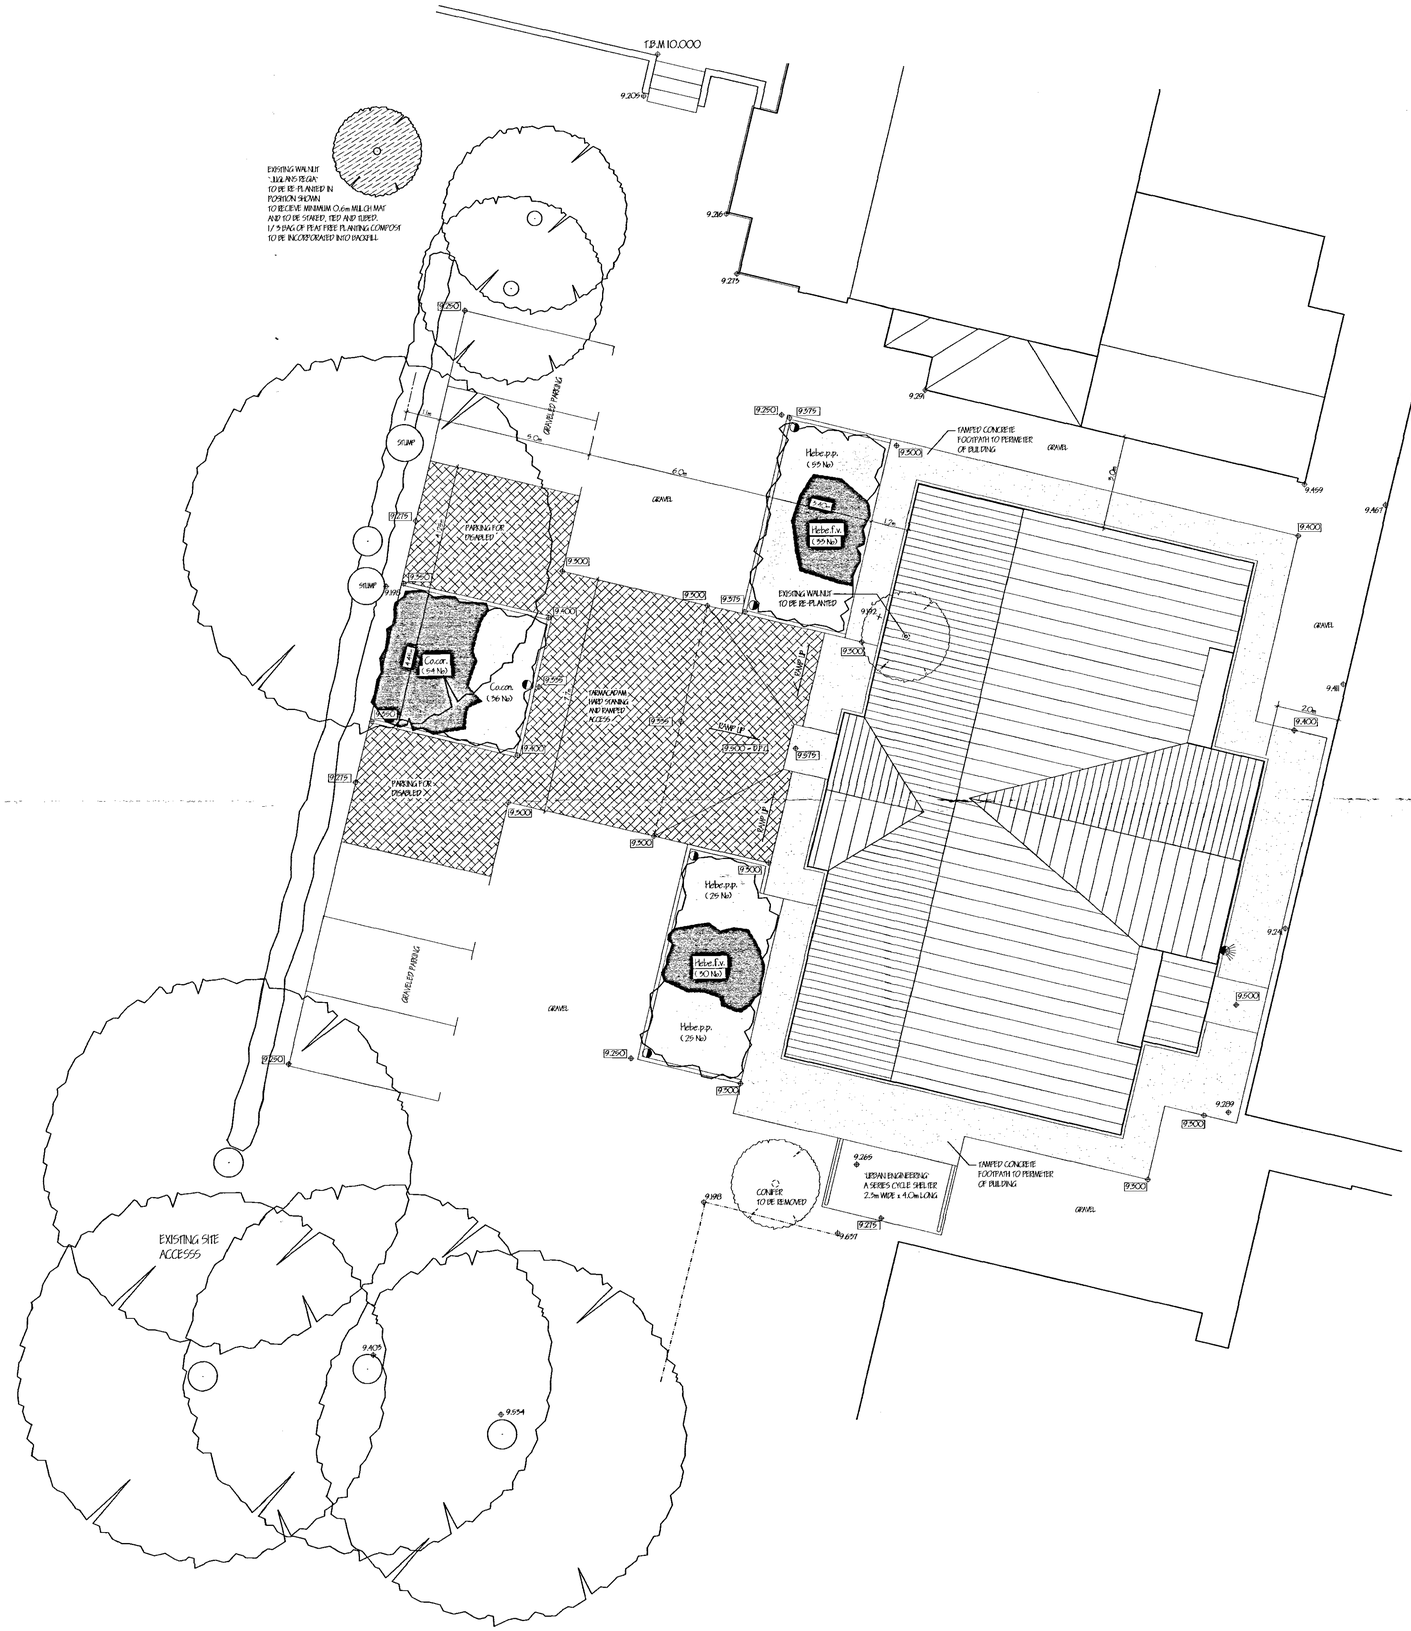

T.B.M 10.000
9.209
9.216
9.215
9.259
9.459
9.467
9.400
9.411
9.24
9.239
9.198
9.171
9.409
9.554
EXISTING WALNUT "JUGLANS REGIA" TO BE RE-PLANTED IN POSITION SHOWN TO RECEIVE MINIMUM 0.6m MULCH MAT AND TO BE STAKED, TIED AND FUBED. 1/3 BAG OF PEAT FREE PLANTING COMPOST TO BE INCORPORATED INTO BACKFILL
STUMP
STUMP
STUMP