







WEST ELEVATION

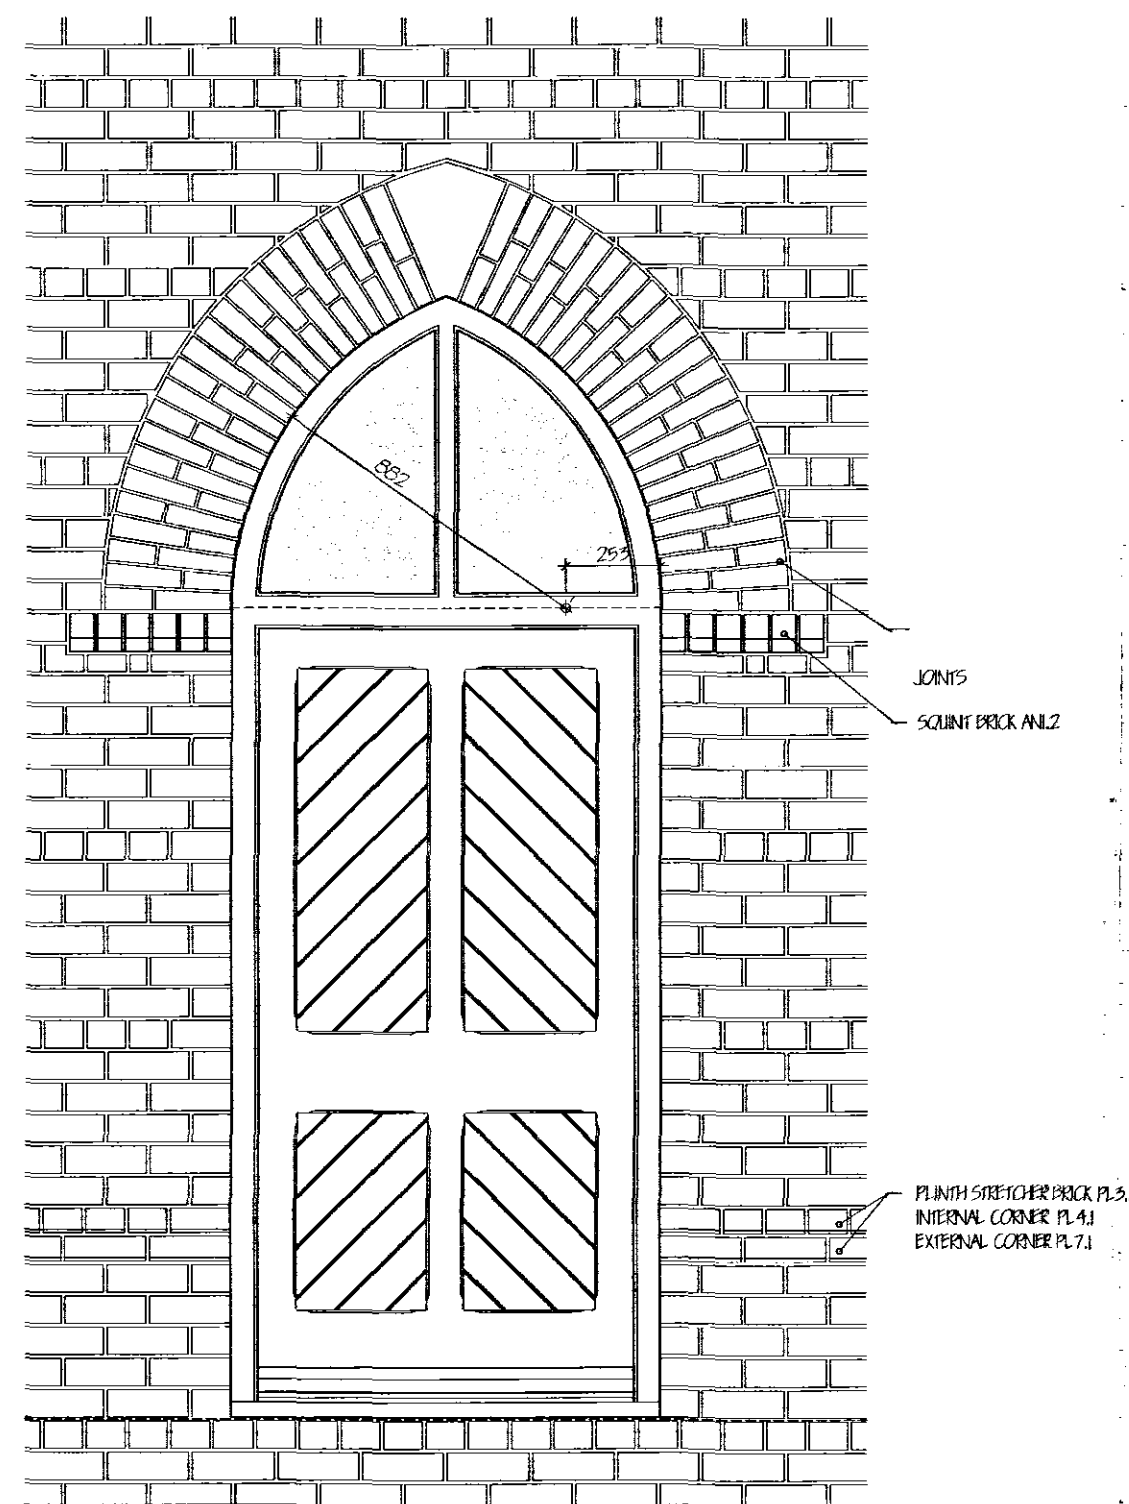


SOUTH ELEVATION

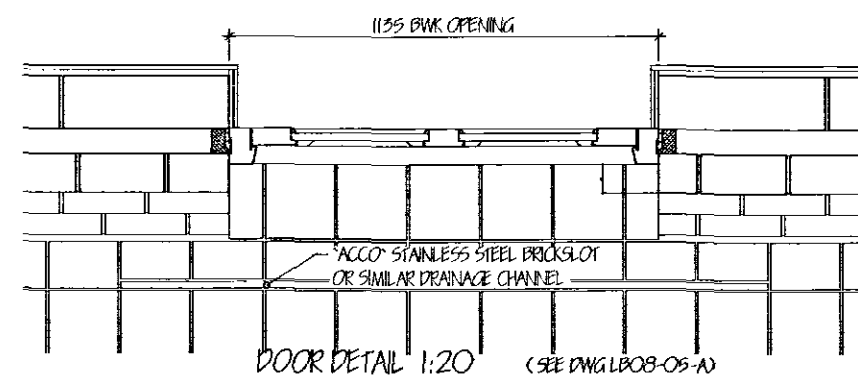



DOOR DETAIL 1:20 (SEE DWG L08-03-A)

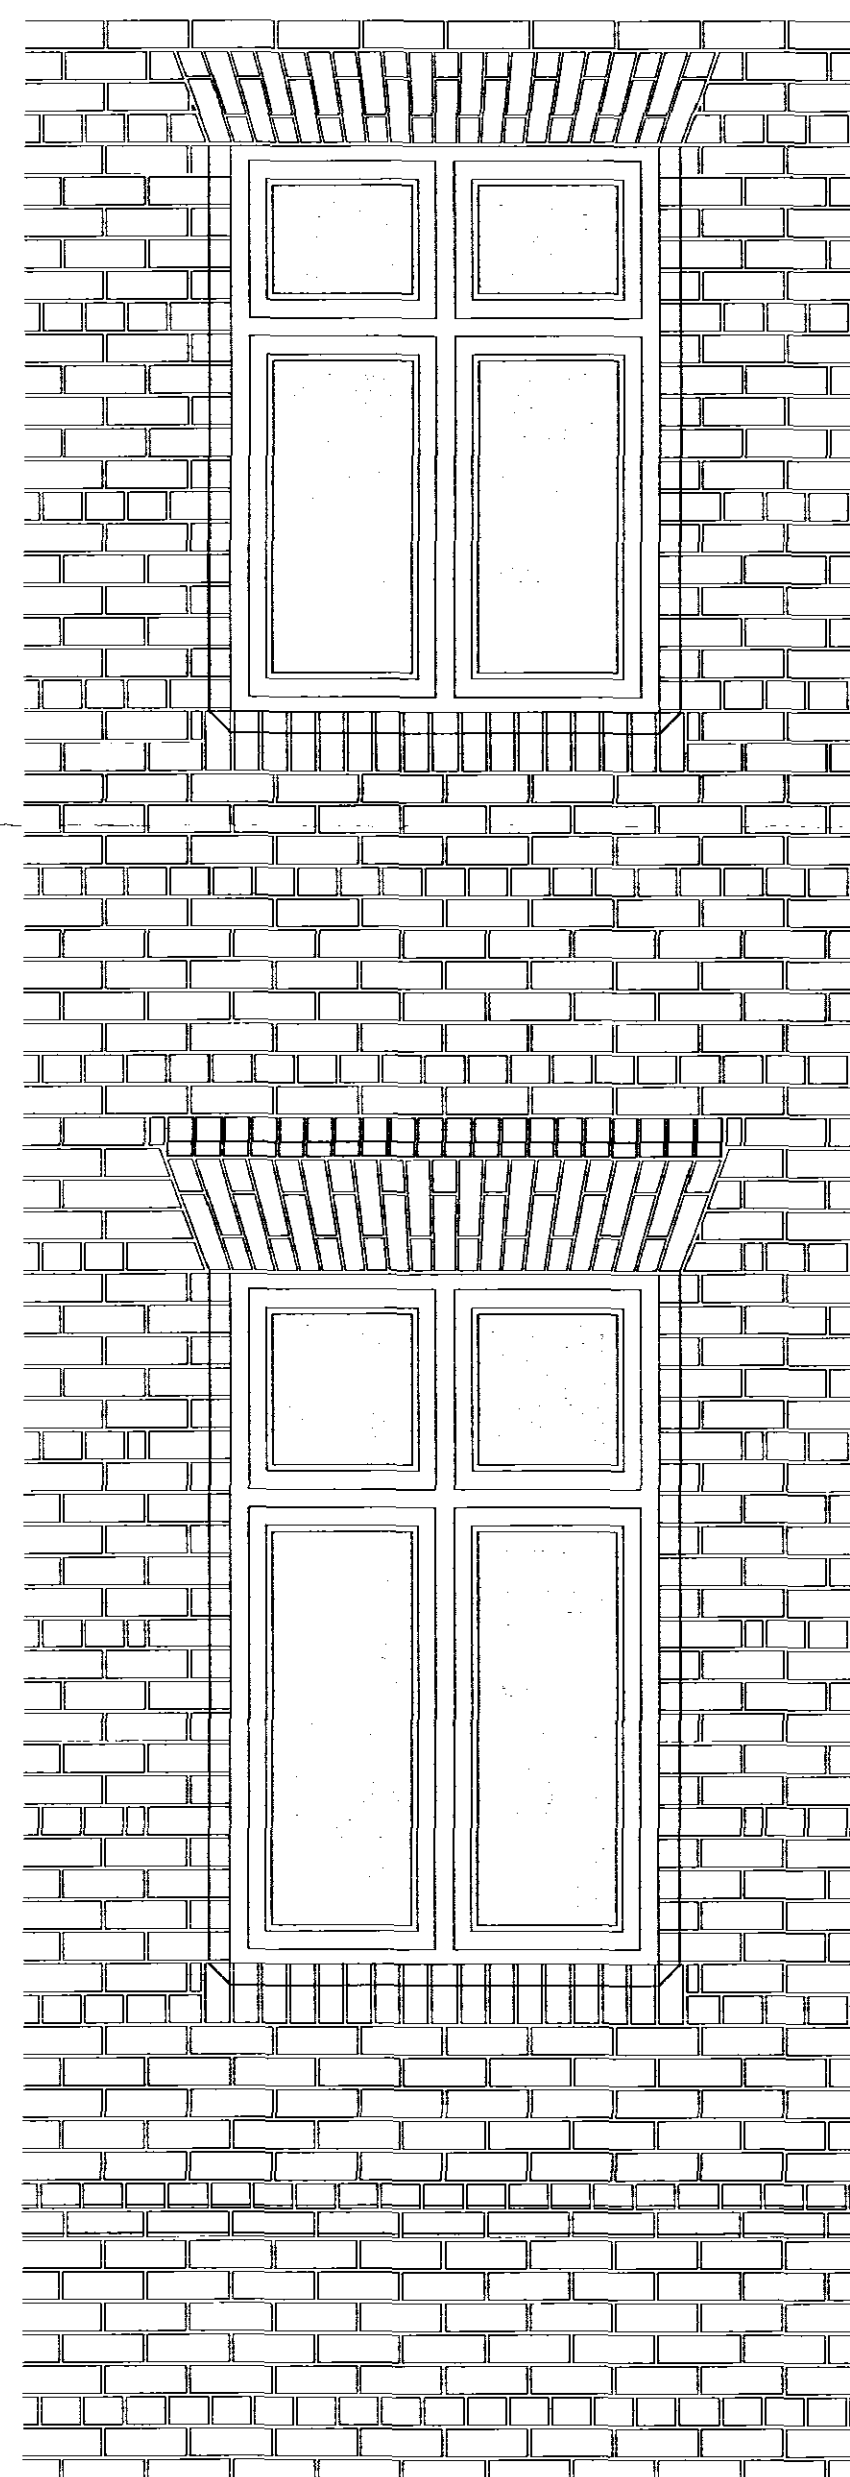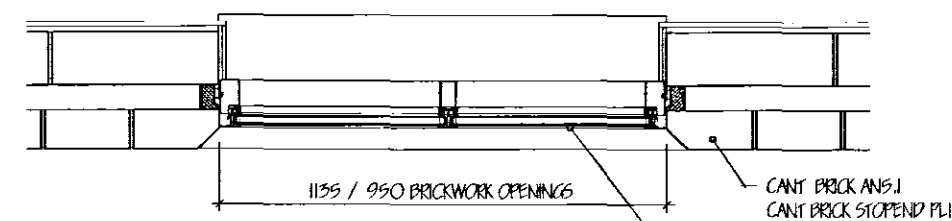


WINDOW DETAIL (WEST ELEVATION) 1:20

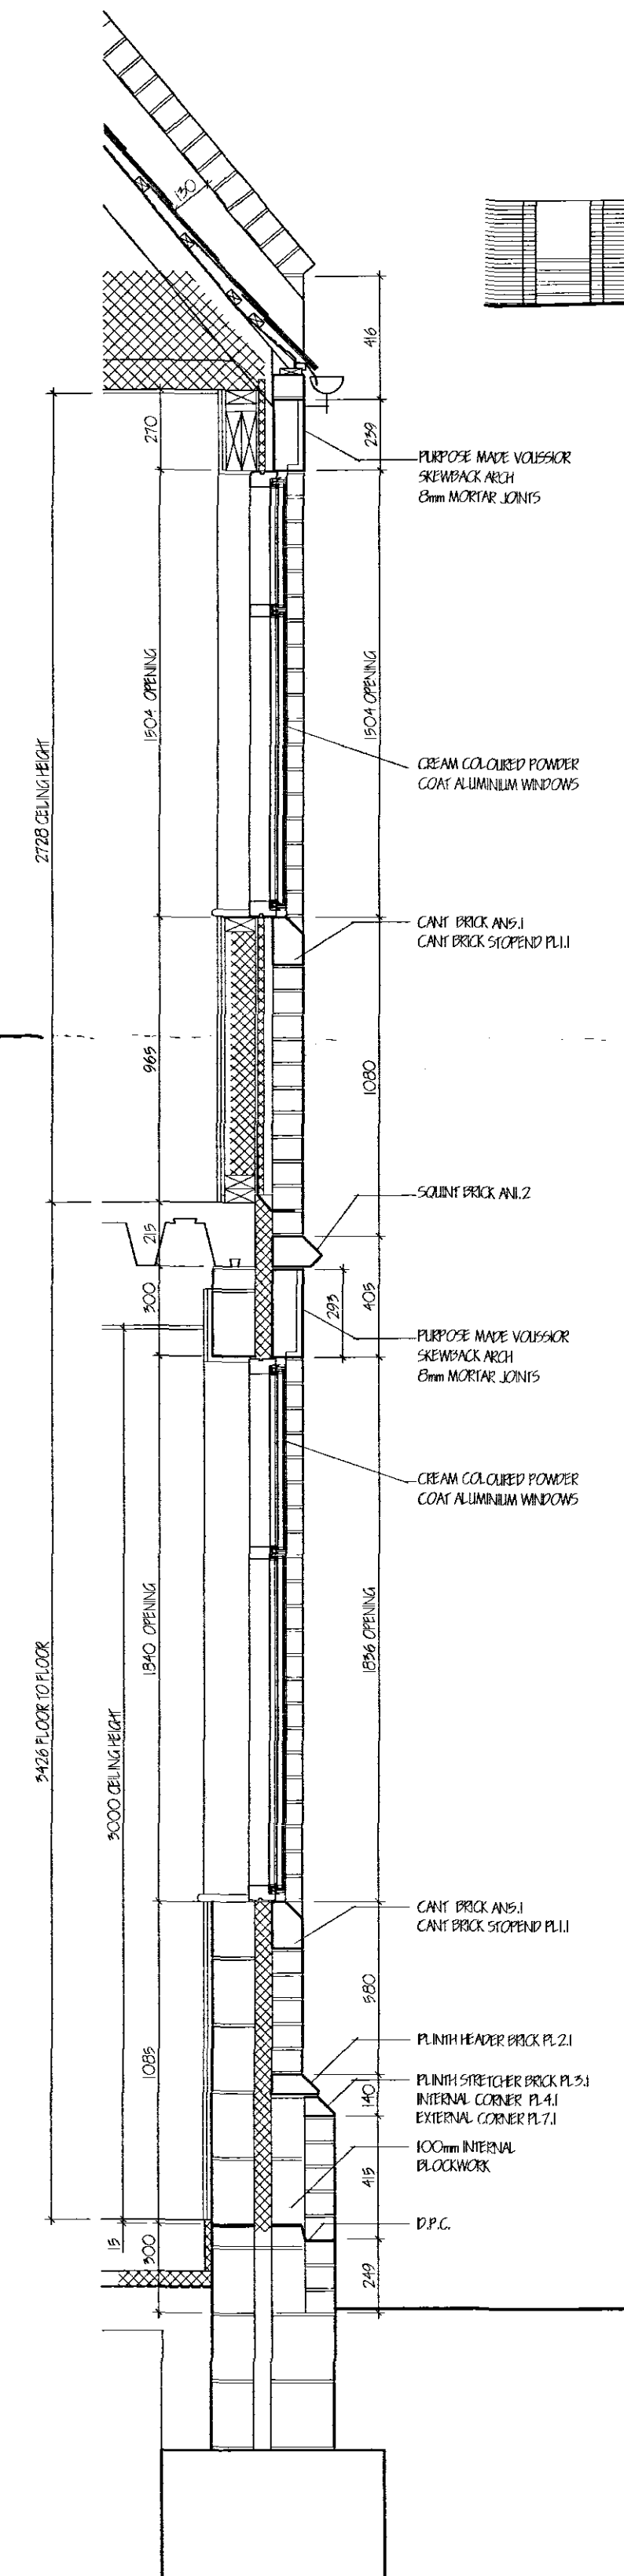

TYPICAL WALL SECTION 1:20

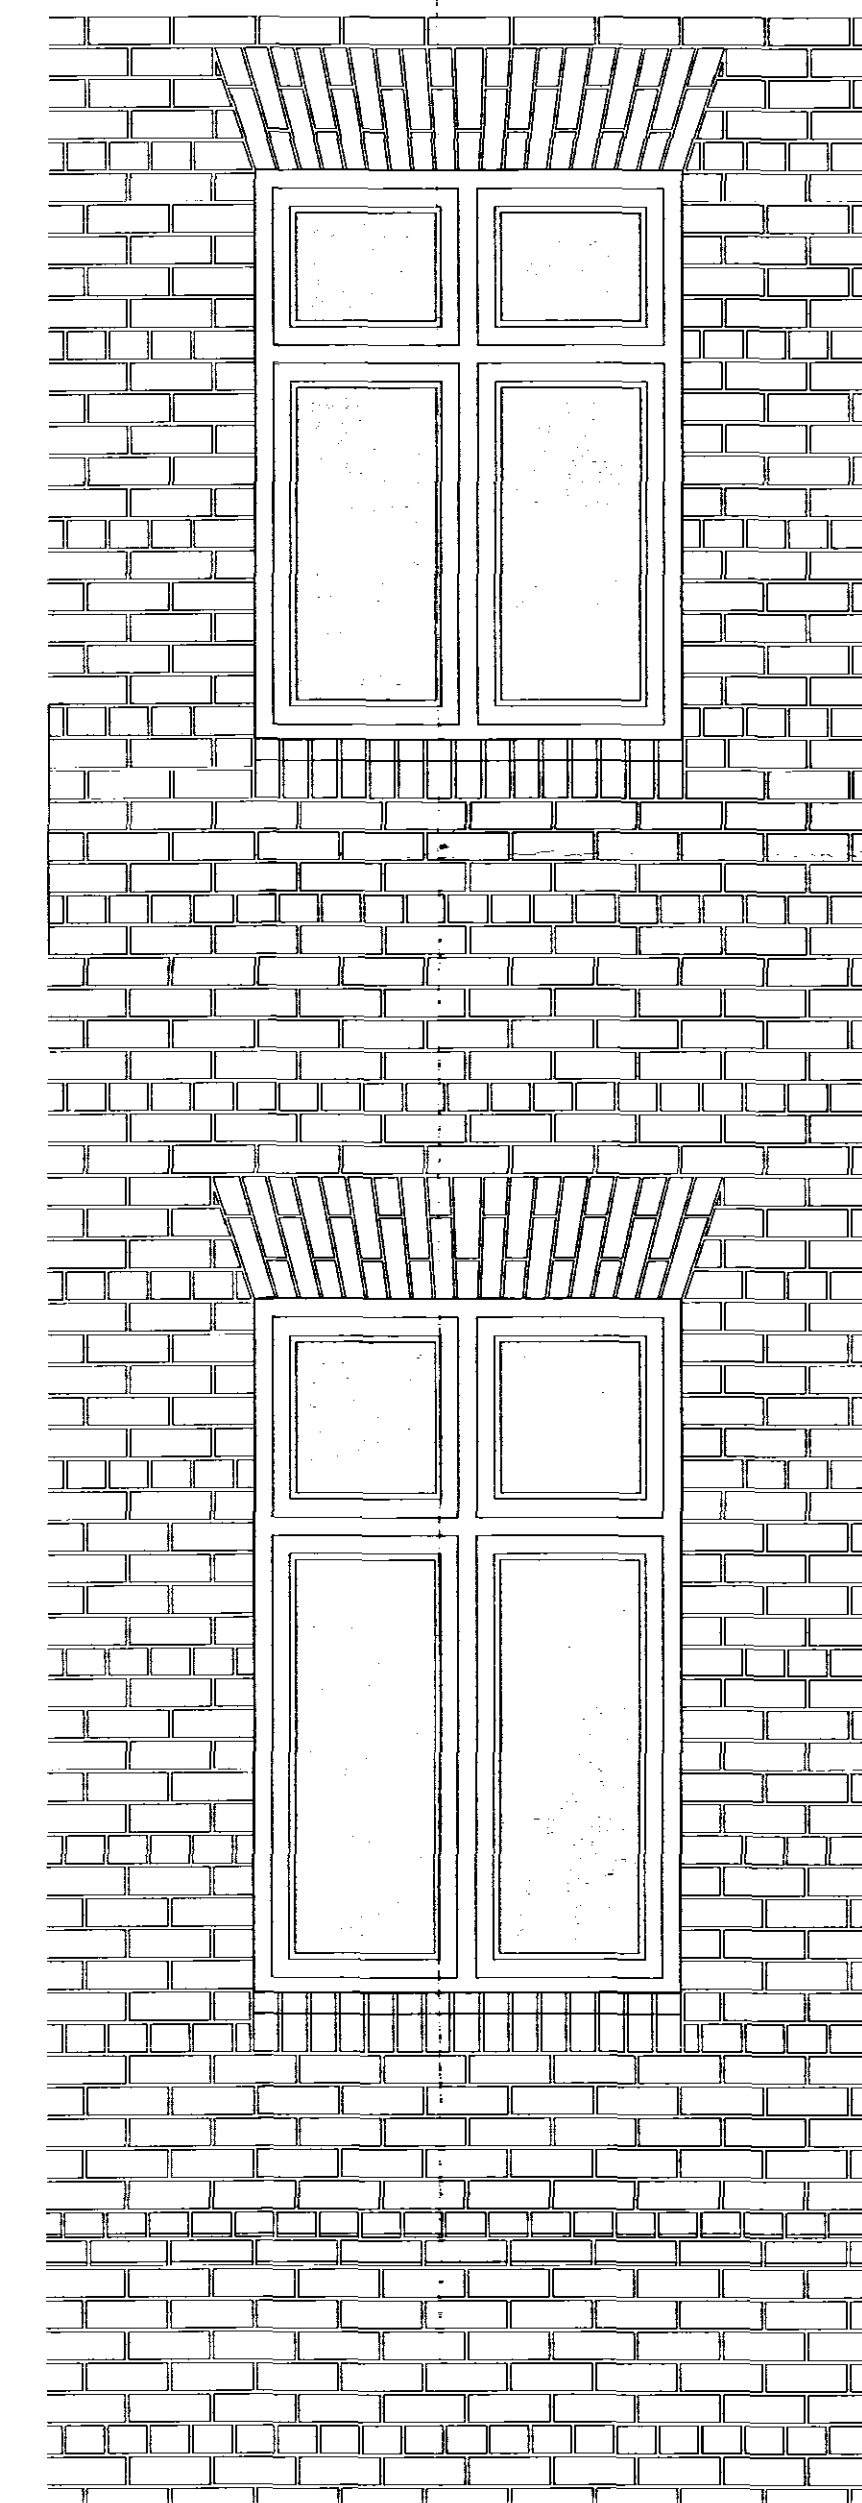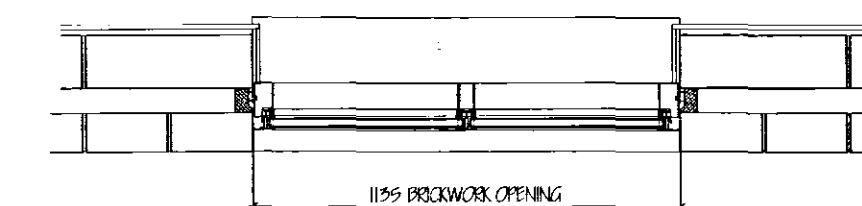

WINDOW DETAIL (NORTH, SOUTH & EAST) 1:20

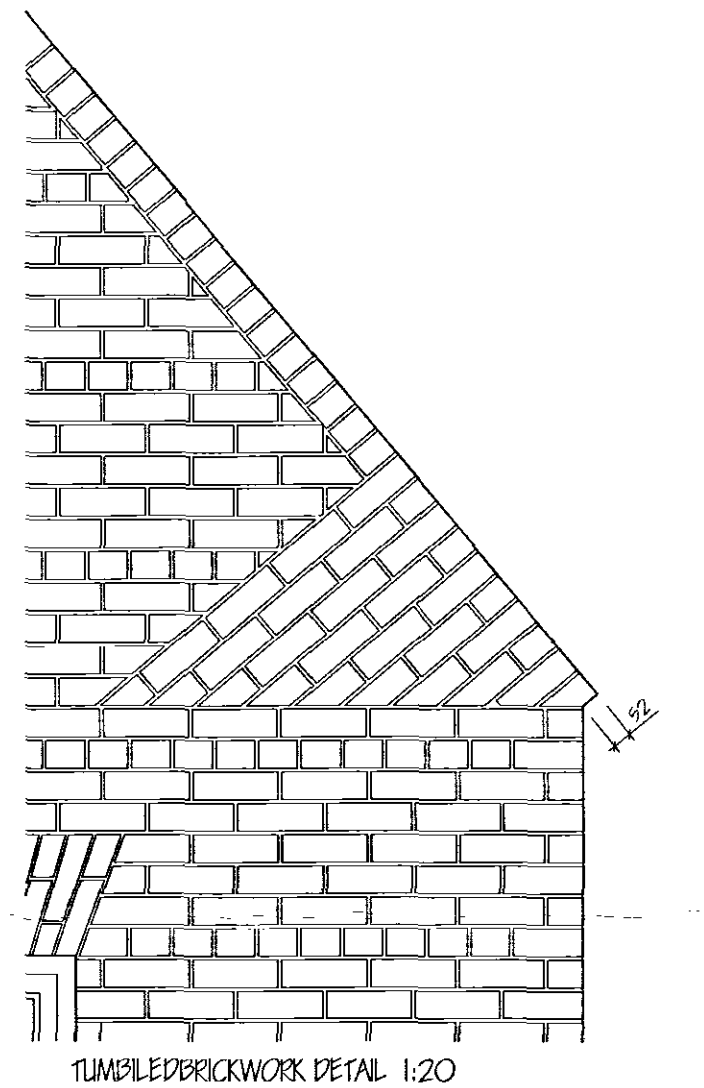

TUMBLED BRICKWORK DETAIL 1:20

Langwith Builders Limited

registered office
72 Church Street
Holbeach
Spalding
Lincolnshire PE12 7LL
tele: Holbeach (01406) 425766
fax: Holbeach (01406) 425766

Amendments

A	JUNE '08	CYCLE SHELTER ADDED - WINDOW MATERIAL
B	SEPT '08	EXTERNAL DETAIL
C	OCT '08	STONE CILLS REMOVED

DETERMINED
PLAN

SHDC
Planning & Environment
06 OCT 2008
Ref: 906/08

© Copyright Reserved

Client

SPALDING ROYAL FREE GRAMMAR SCHOOL

Job

PROPOSED EDUCATION BLOCK
HAVERFIELD ROAD
SPALDING
Lincs.
PE11 2XP

Drawing

STREET SCENE - DETAILS

Scale

1:100

Date

MARCH '08

No.

L1808-03

Ref.

C