



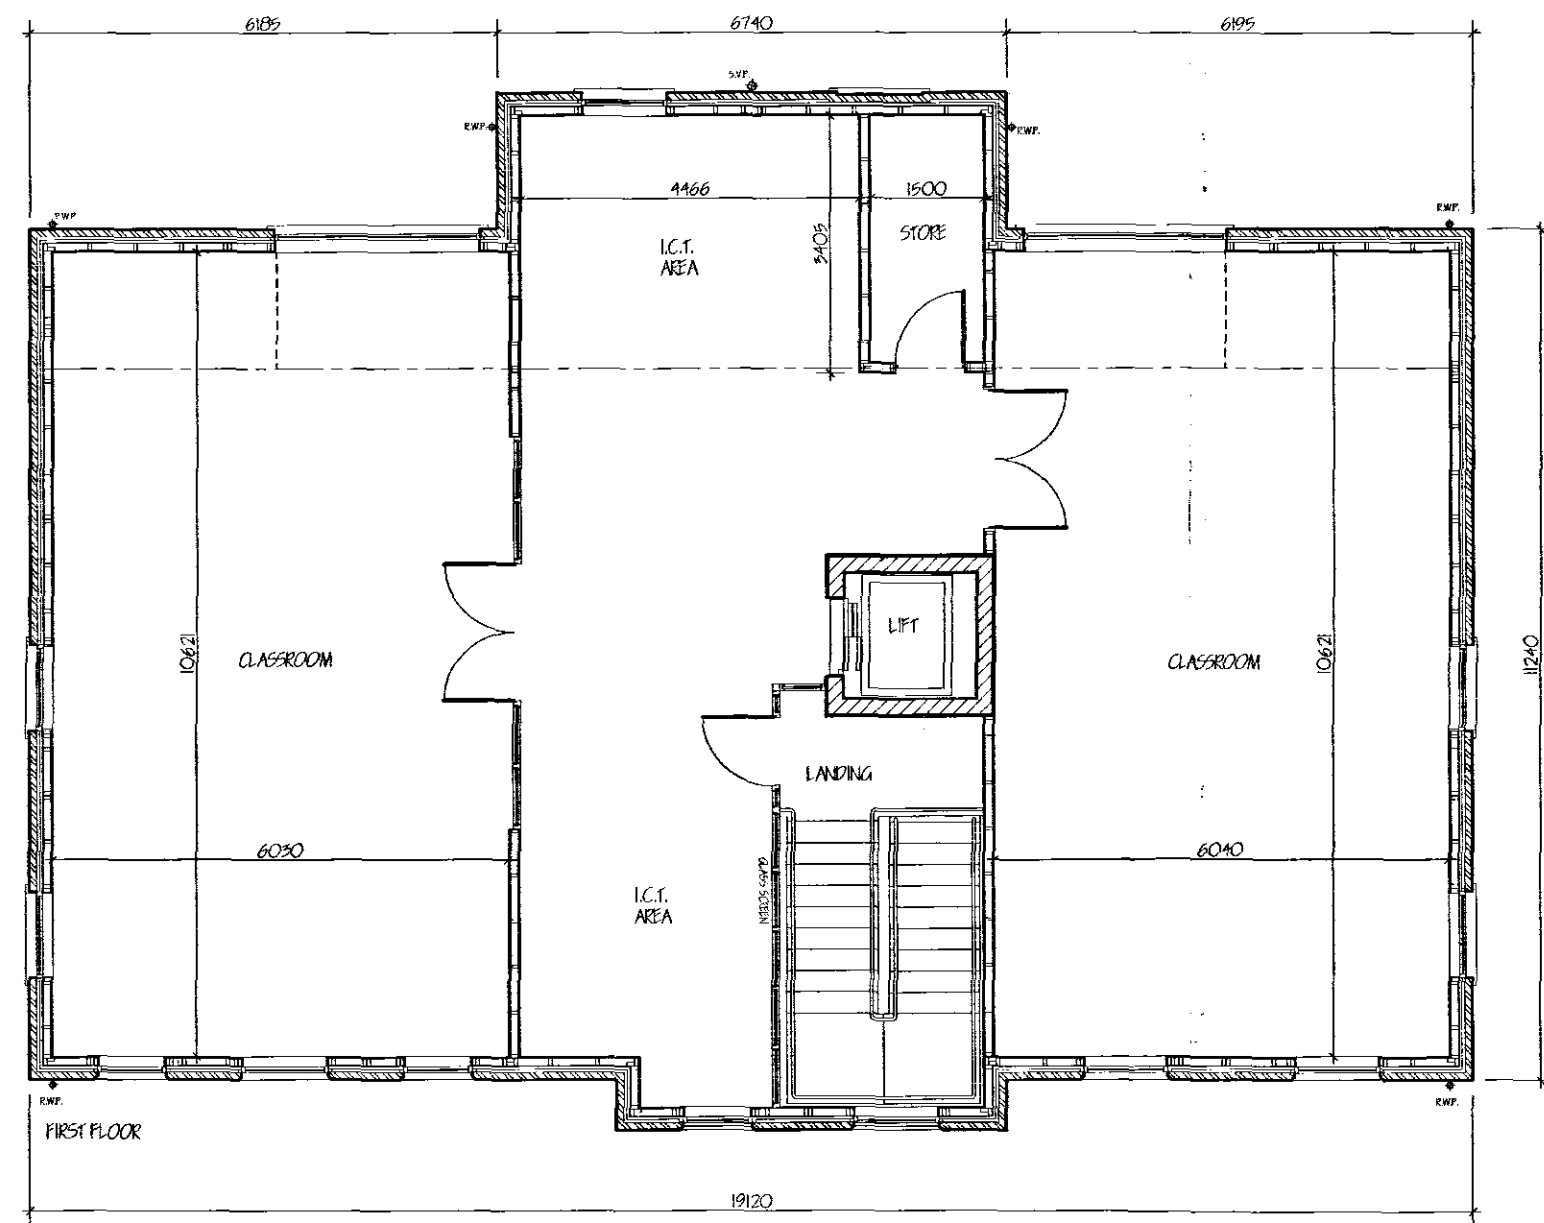


EAST ELEVATION

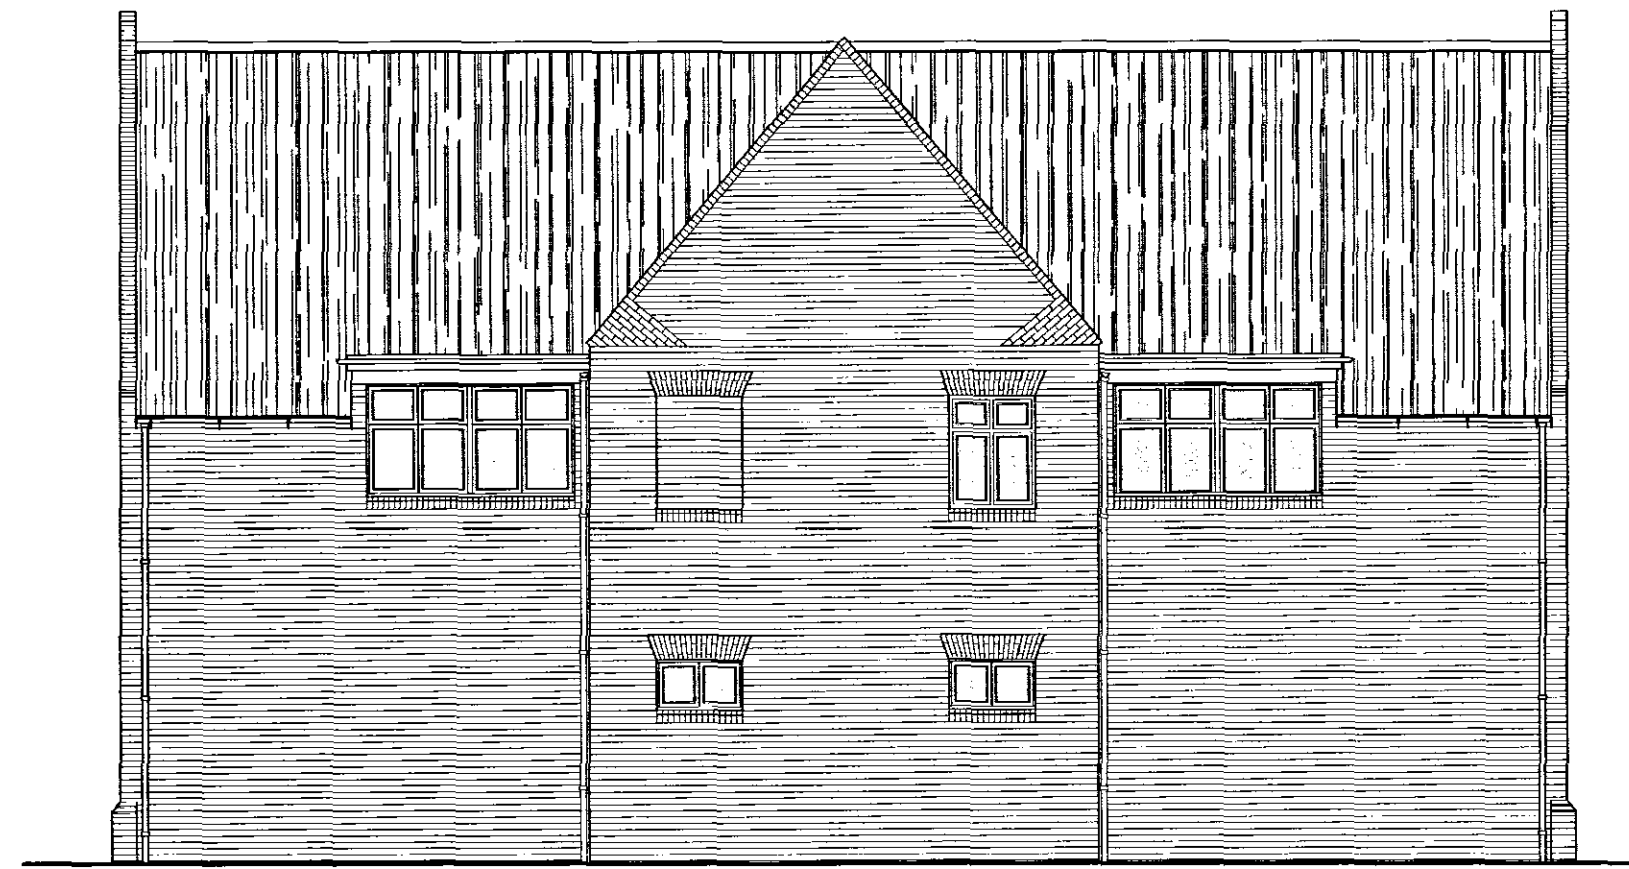




NORTH ELEVATION



WEST ELEVATION

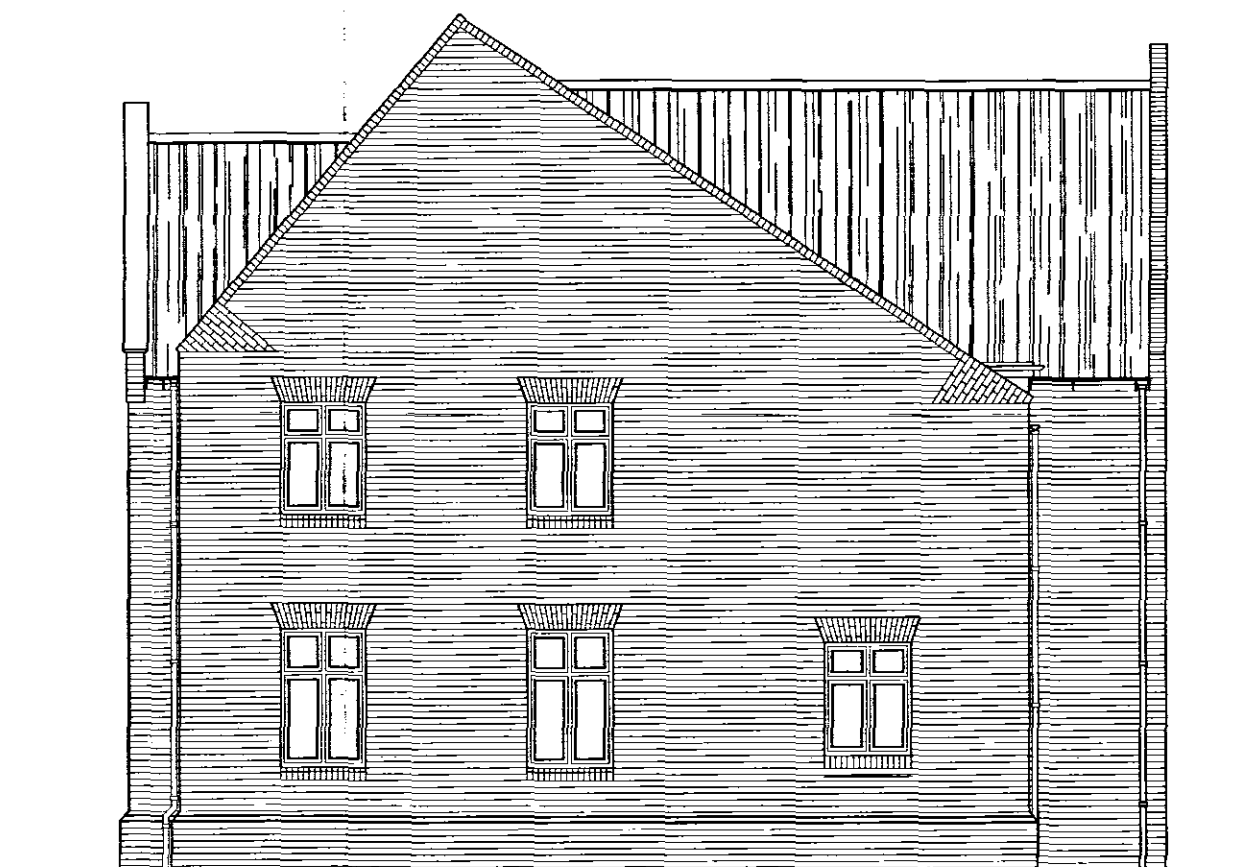

SOUTH ELEVATION

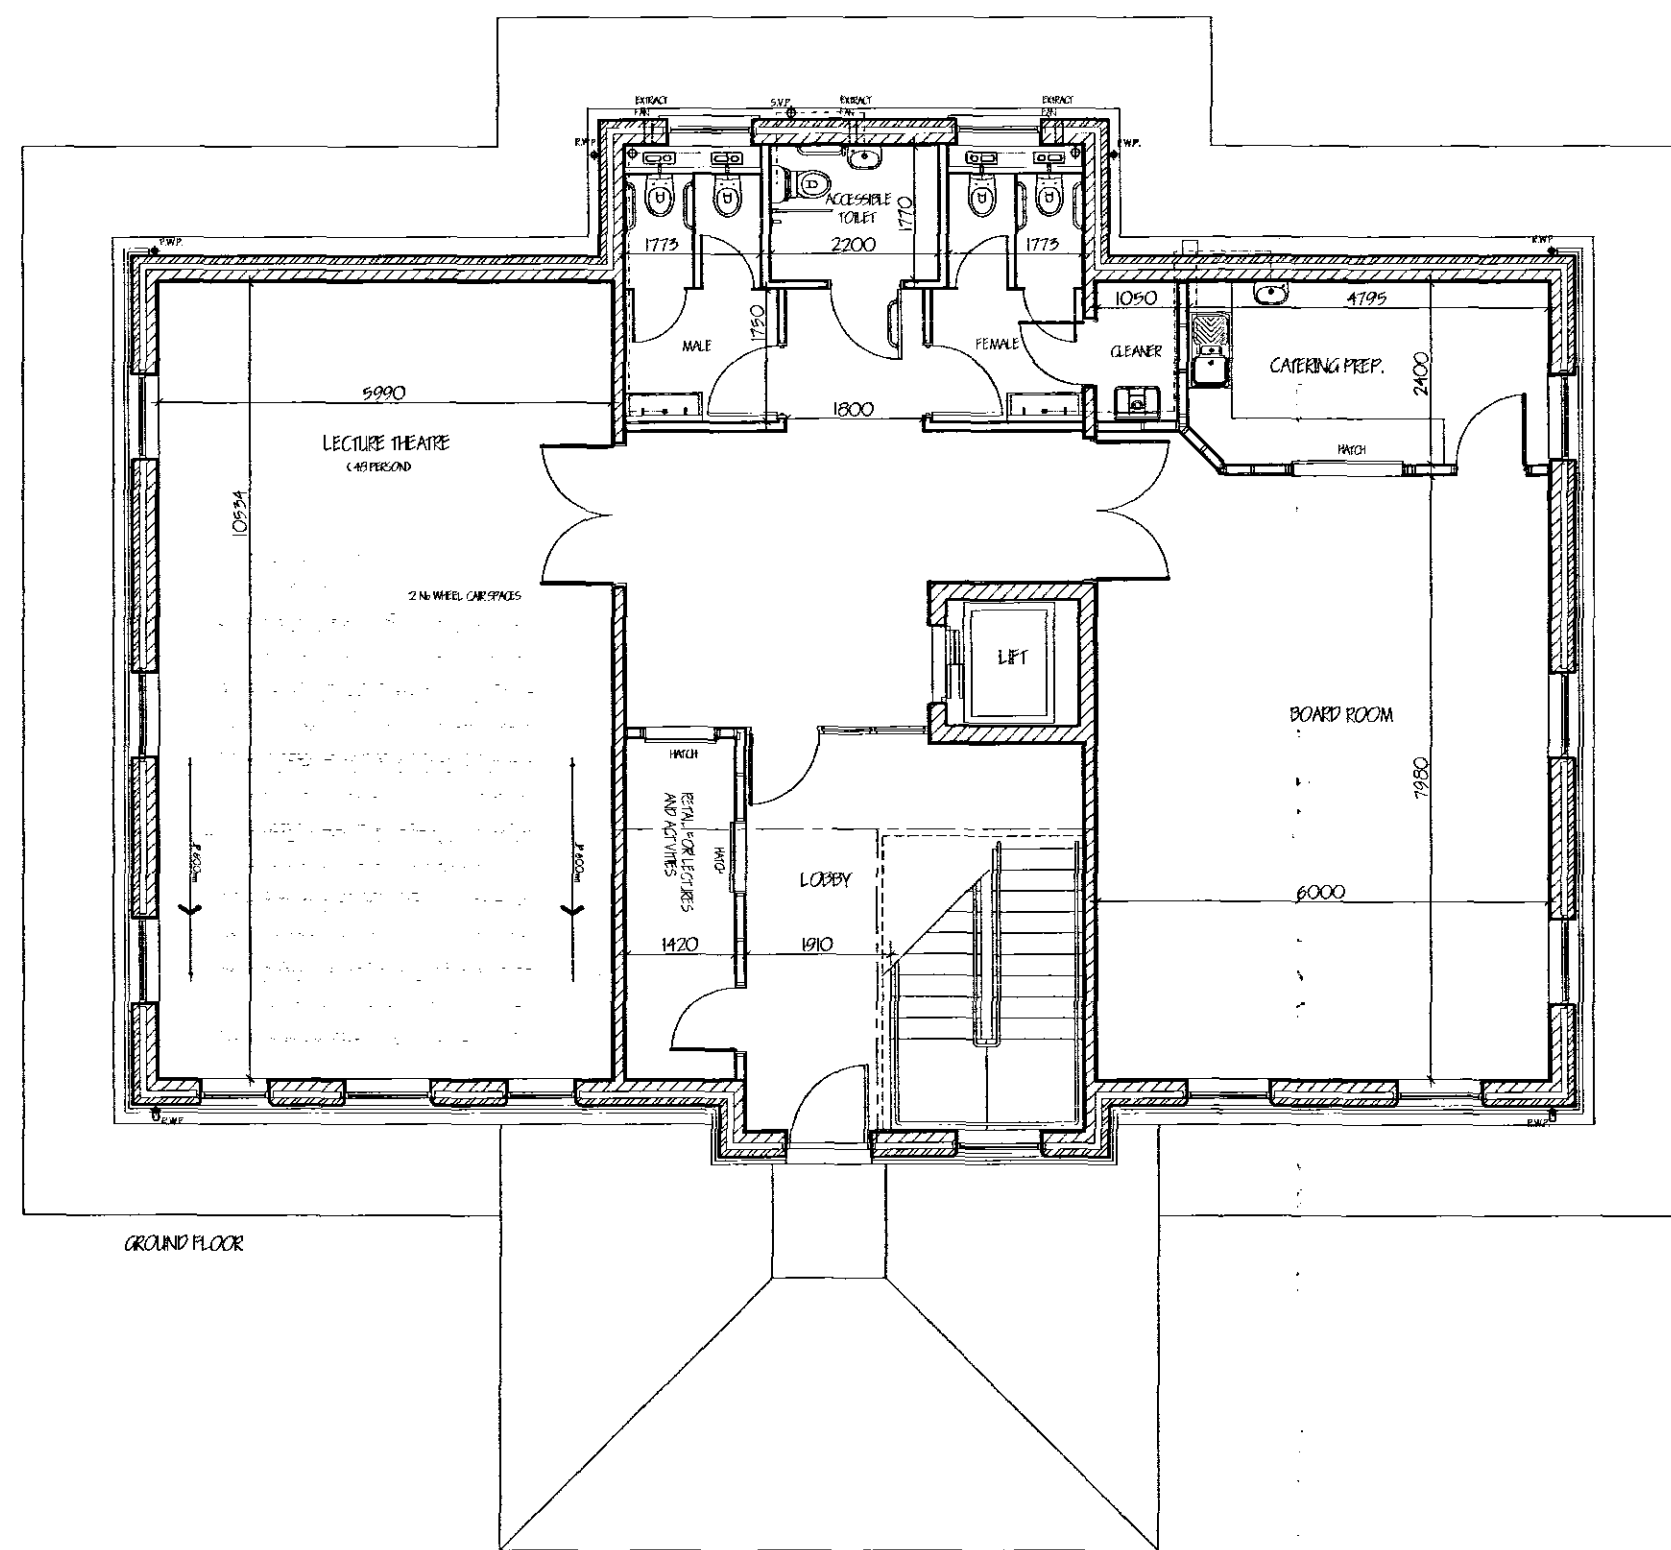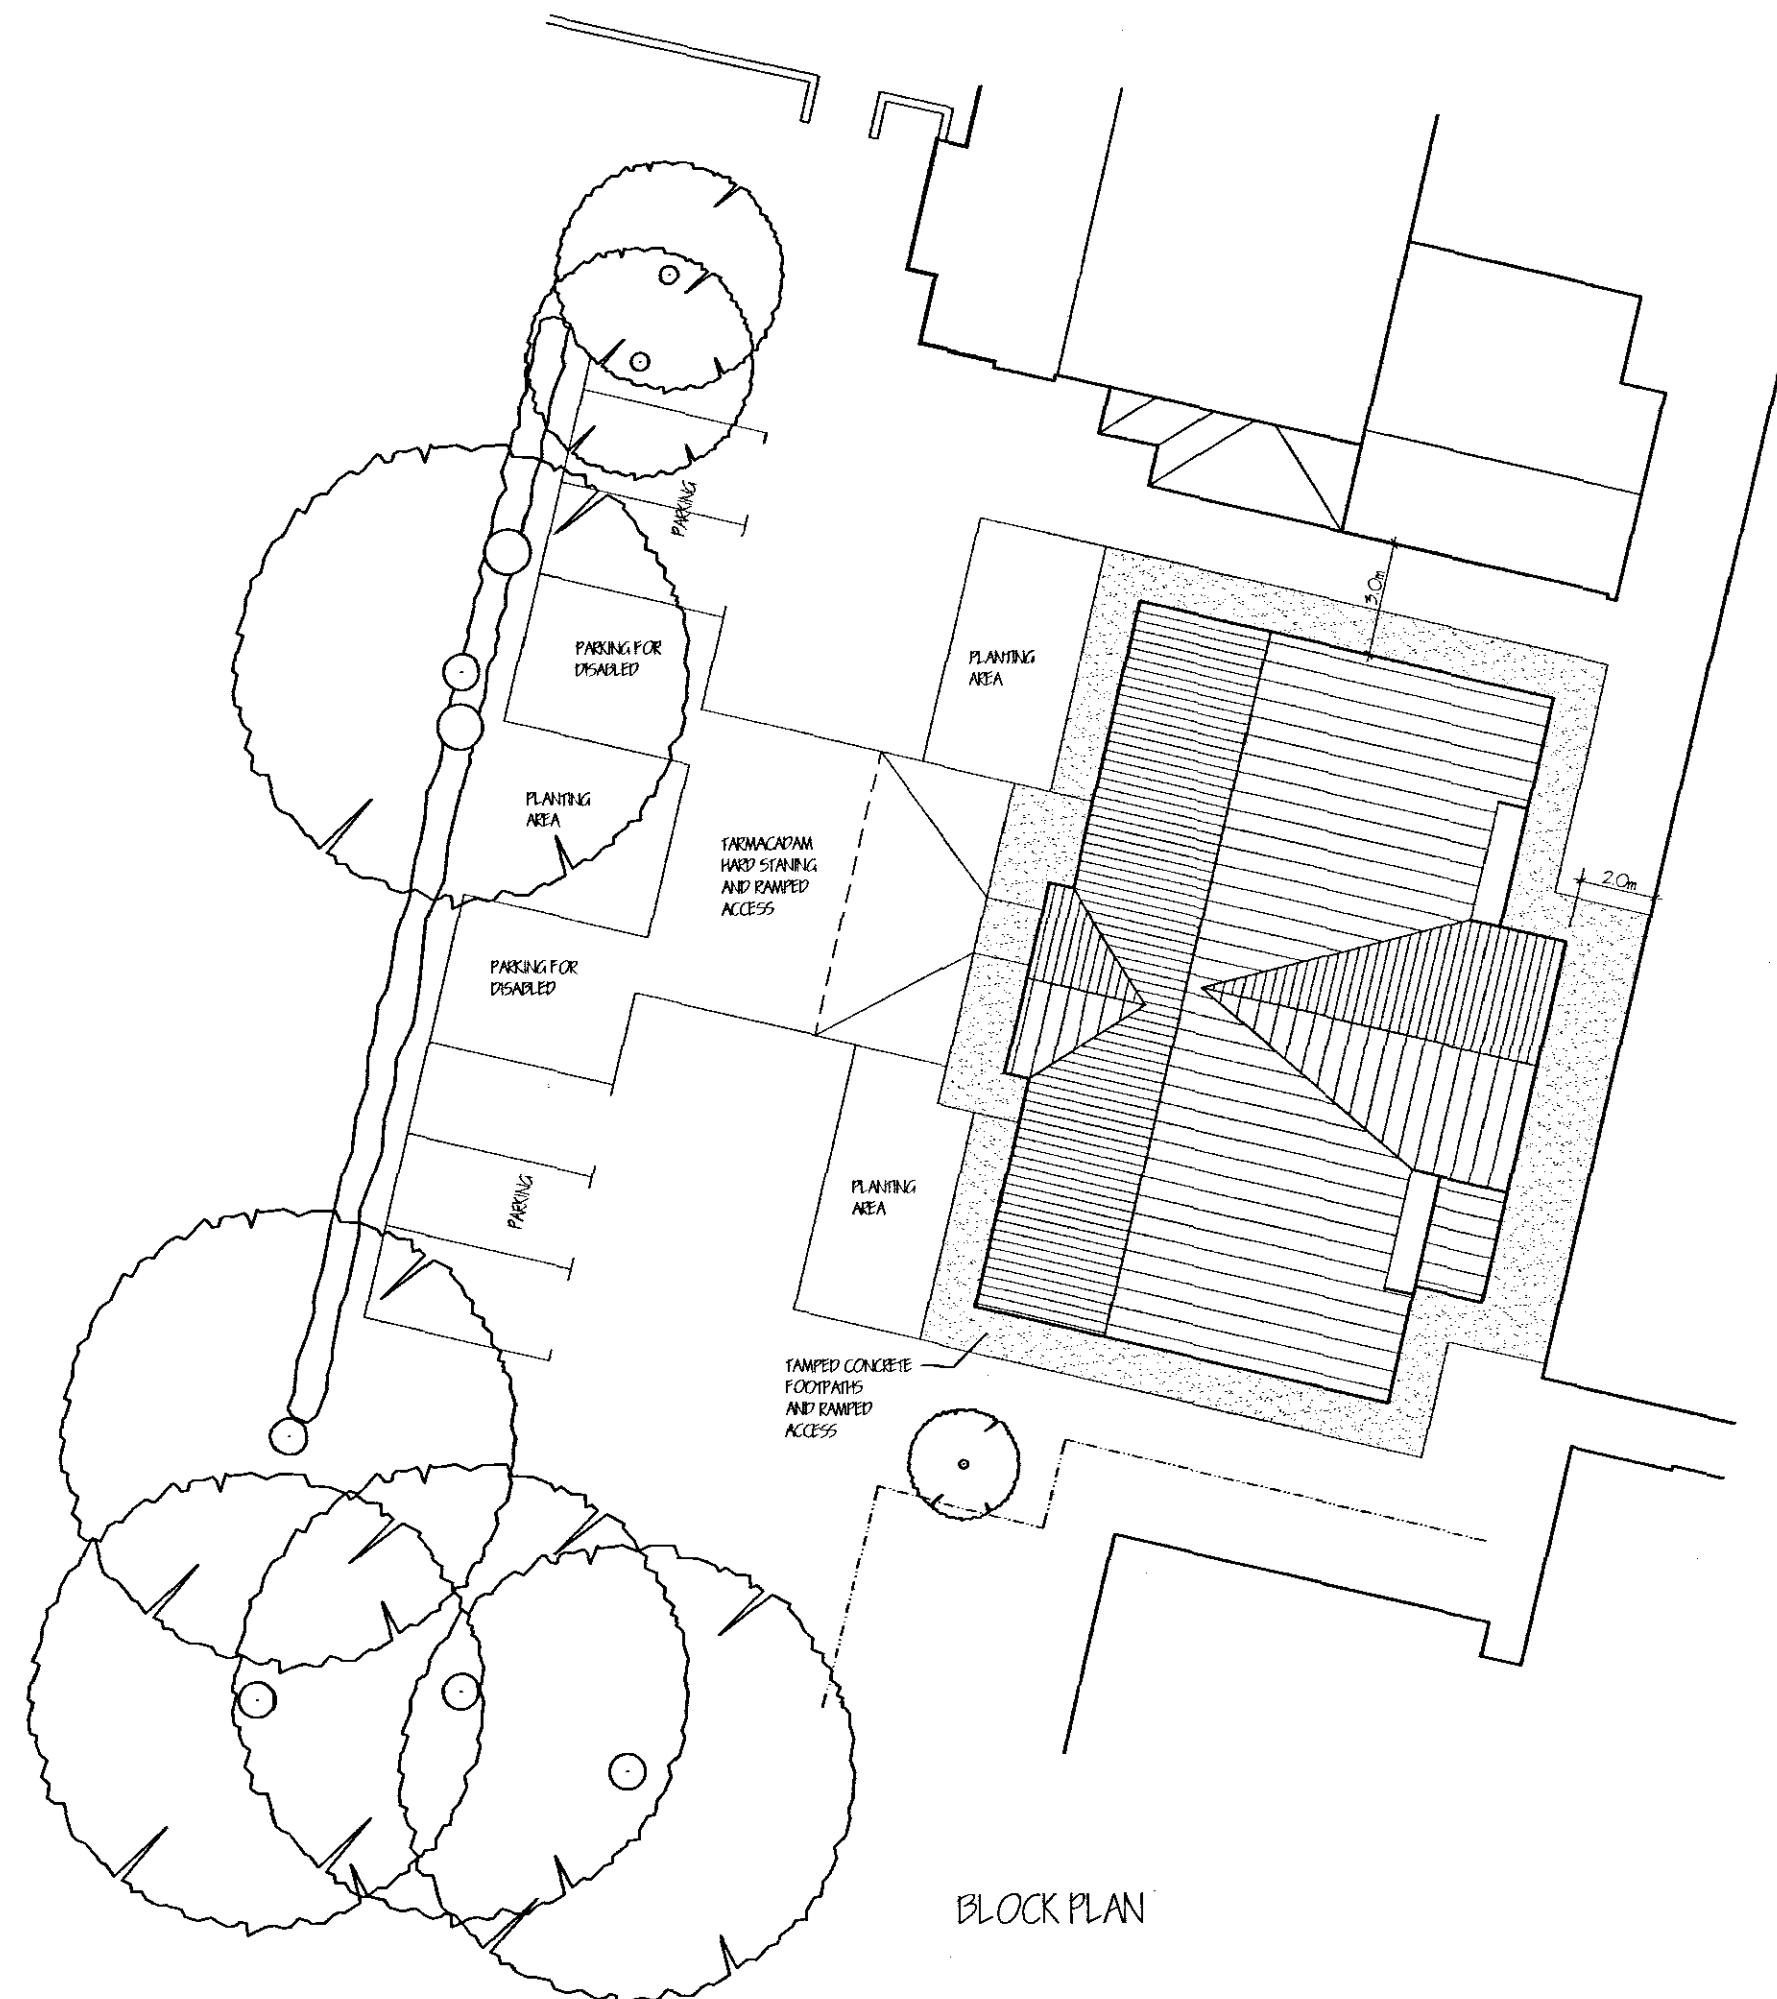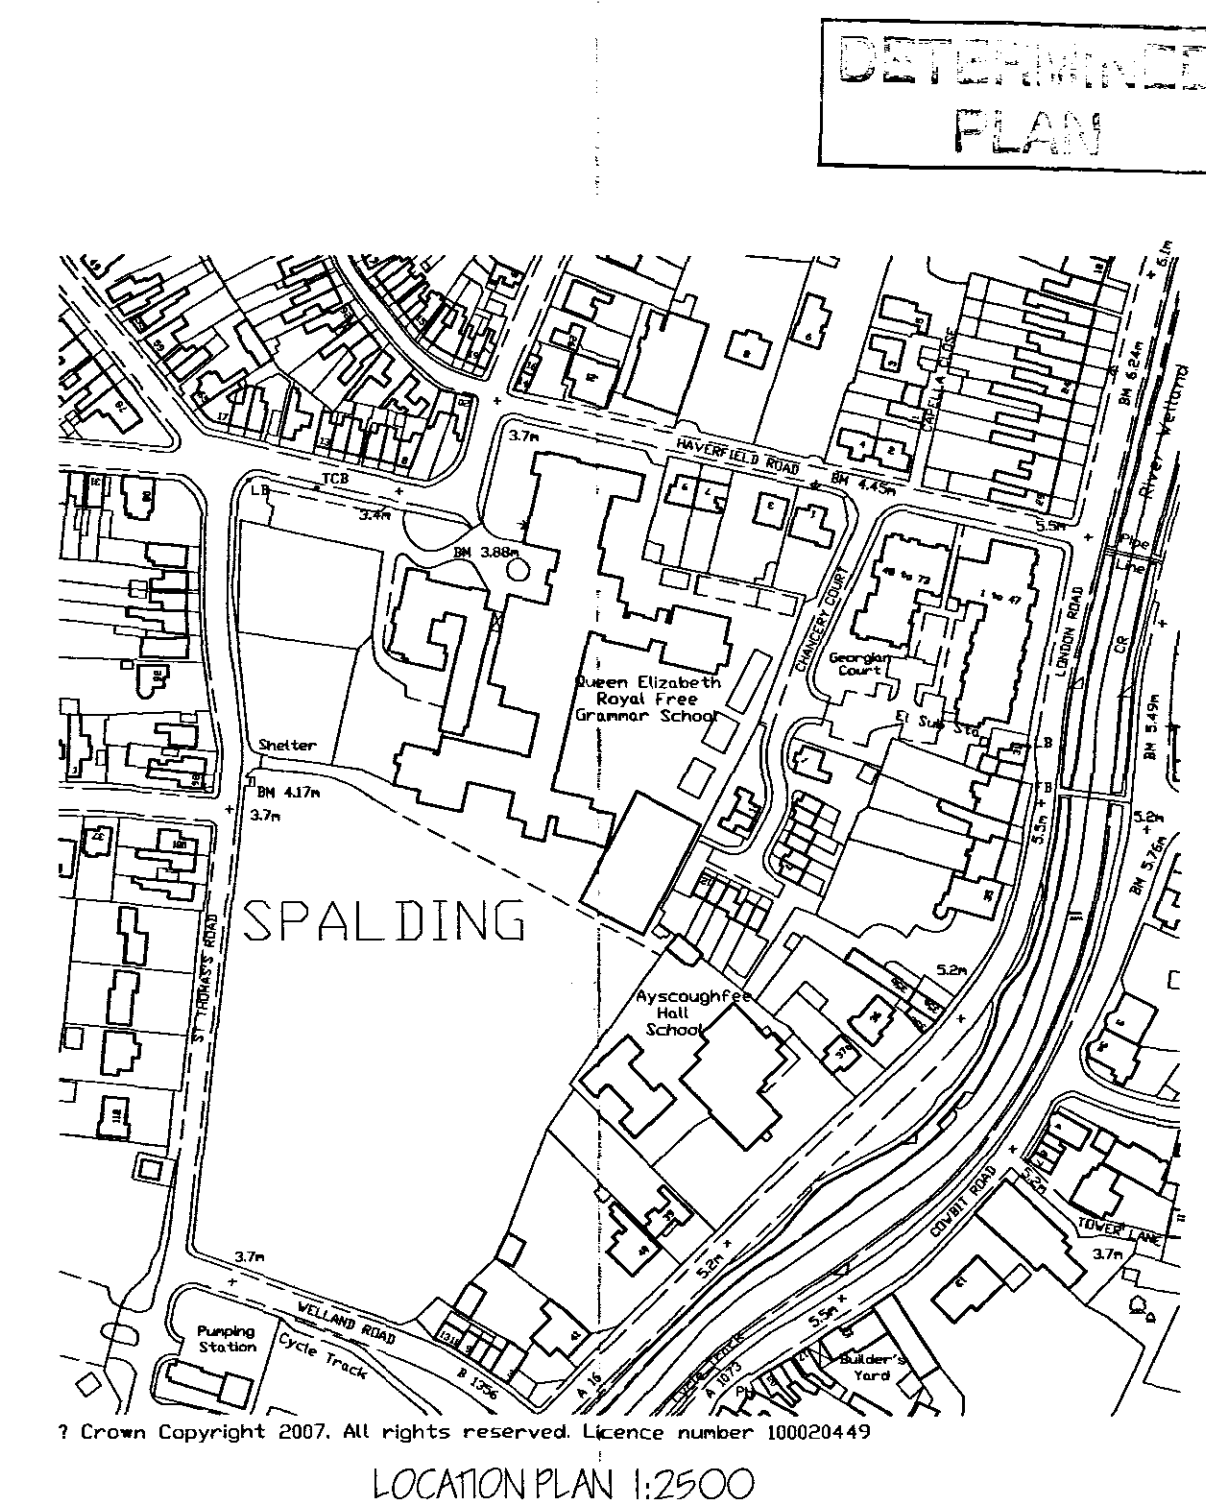

Langwith Builders Limited

registered office
72 Church Street
Holbeach
Spalding
Lincolnshire PE12 7LL
tele: Holbeach (01406) 422653
fax: Holbeach (01406) 425488

Amendments		
A	SEPT '08	LAYOUT & ELEVATIONS
B	SEPT '08	TOILET LAYOUT CLIENT REQUIREMENT
C	OCT '08	STONE CELLS REMOVED

© Copyright Reserved

Client
SPALDING ROYAL FREE GRAMMAR SCHOOL

Job
PROPOSED EDUCATION BLOCK
HAVERFIELD ROAD
SPALDING
LINC'S
PE11 2XP
Drawing

FLOOR PLANS AND ELEVATIONS

Scale	Date
1:100	MARCH '08
No.	Ref.
LB08-01	C