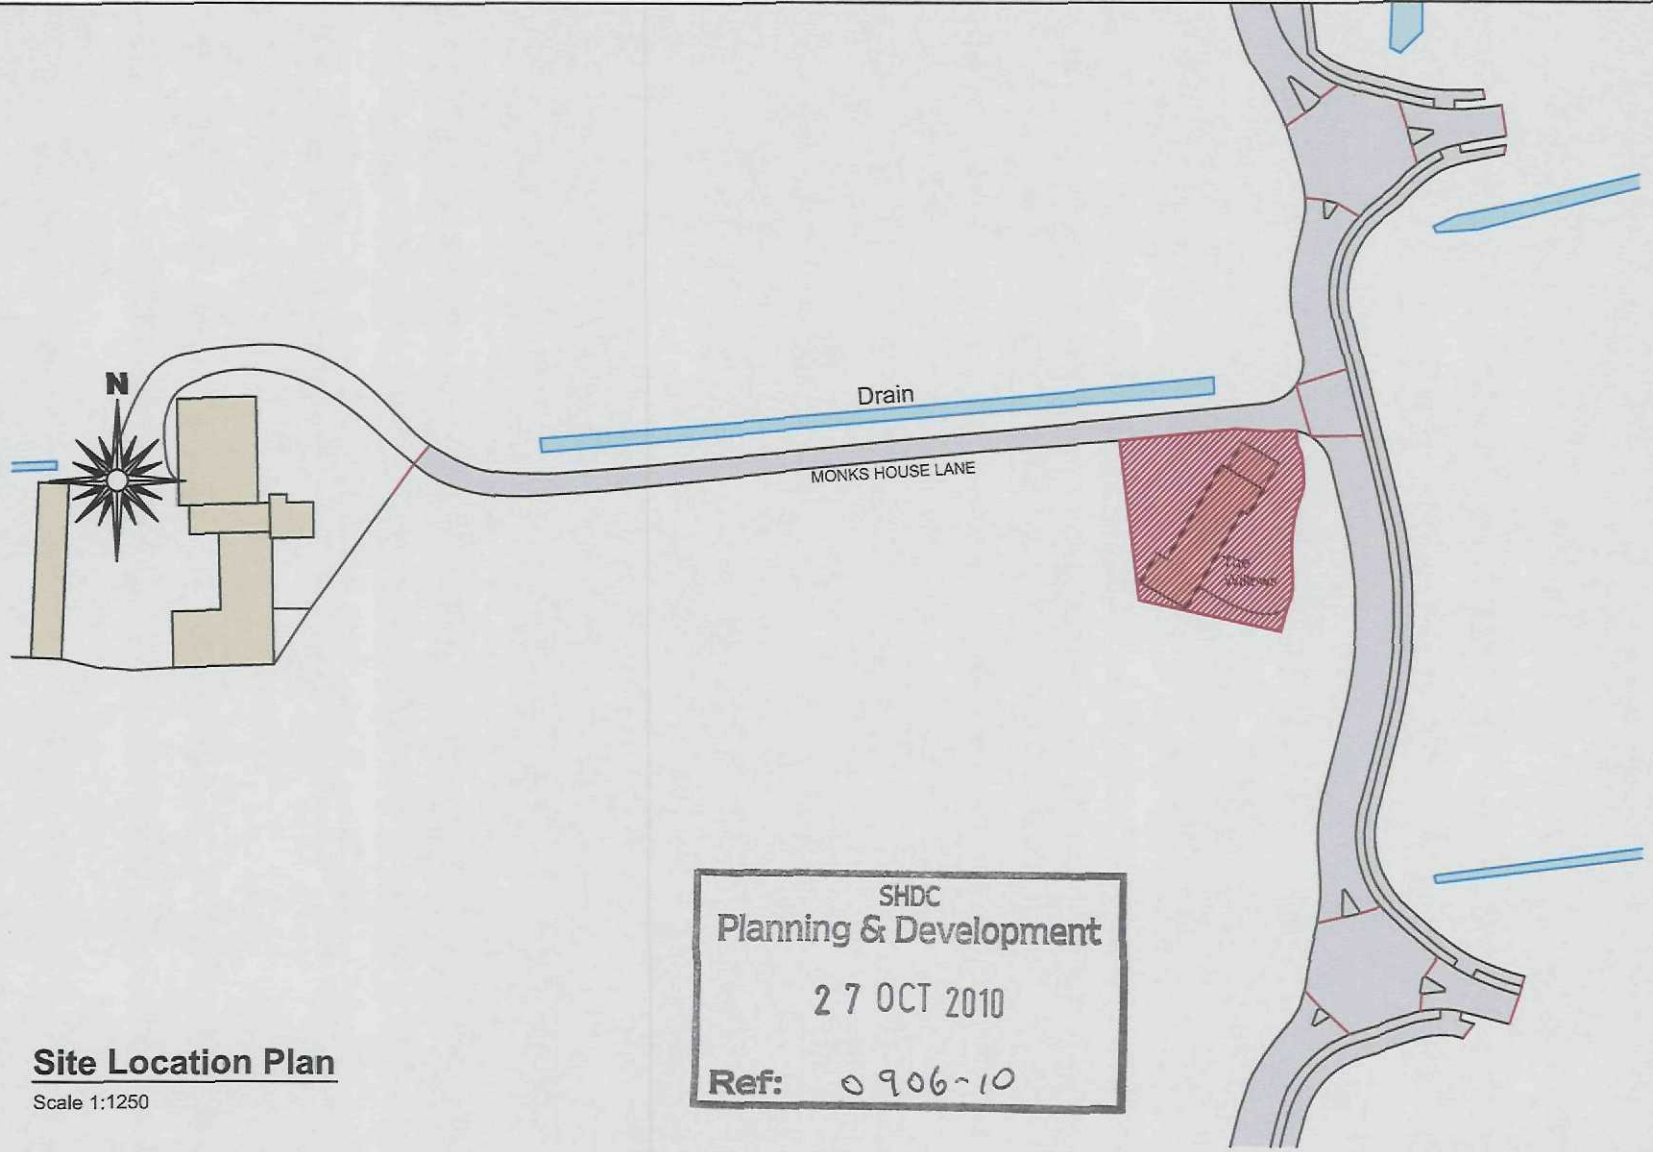


SHDC
Planning & Development
27 OCT 2010
Ref: 0906-10

Site Location Plan

Scale 1:1250

remway Design Ltd
2nd Floor - 5B Sheepmarket
Spalding
PE11 1BH
Tel: 01775 768 921
e-mail: enquiries@remwaydesign.co.uk

Site :
Garden Wall at:
The Willows
Monkhouse Lane
Spalding

Client :
Mr S Law

Date : *****
Scale : as noted

Drawing No:
1965 - 01

The Willows

Red Line denotes position of proposed boundary wall

N

SHDC
Planning & Development
27 OCT 2010
Ref: 0906-10

Site Block Plan

Scale 1:250


remway Design Ltd
2nd Floor - 5B Sheepmarket
Spalding
PE11 1BH
Tel: 01775 768 921
e-mail: enquiries@remwaydesign.co.uk

Site :
Garden Wall at:
The Willows
Monkhouse Lane
Spalding

Client :
Mr S Law

Date : *****
Scale : as noted

Drawing No:
1965 - 02

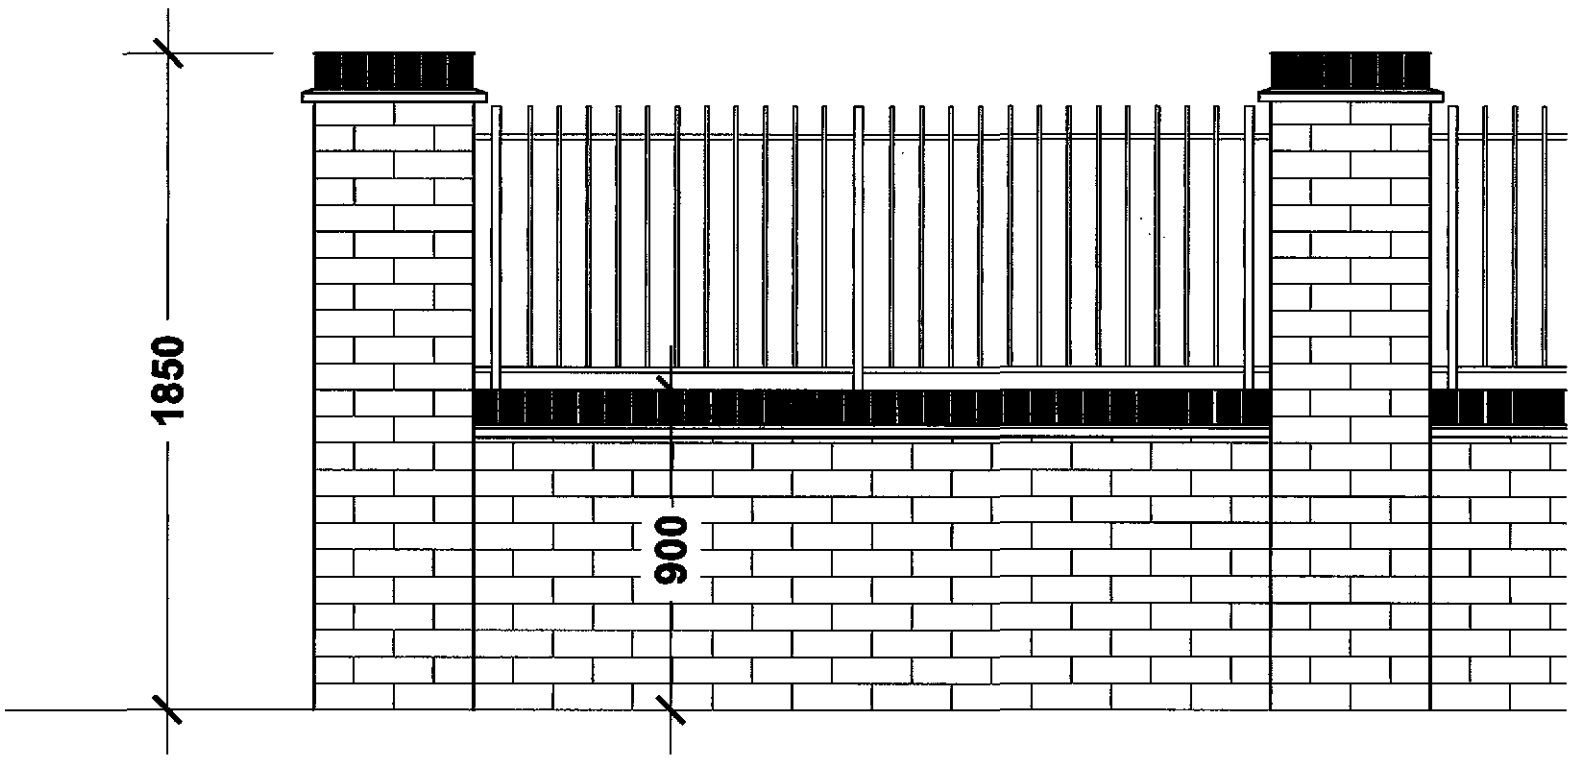

Wall Details

Scale 1:20

SHDC
Planning & Development
27 OCT 2010
Ref: 0906-10

N

remway Design Ltd
2nd Floor - 5B Sheepmarket
Spalding
PE11 1BH
Tel: 01775 768 921
e-mail: enquiries@remwaydesign.co.uk

Site :
Garden Wall at:
The Willows
Monkhouse Lane
Spalding

Client :
Mr S Law

Date : ******
Scale : as noted

Drawing No:
1965 - 03