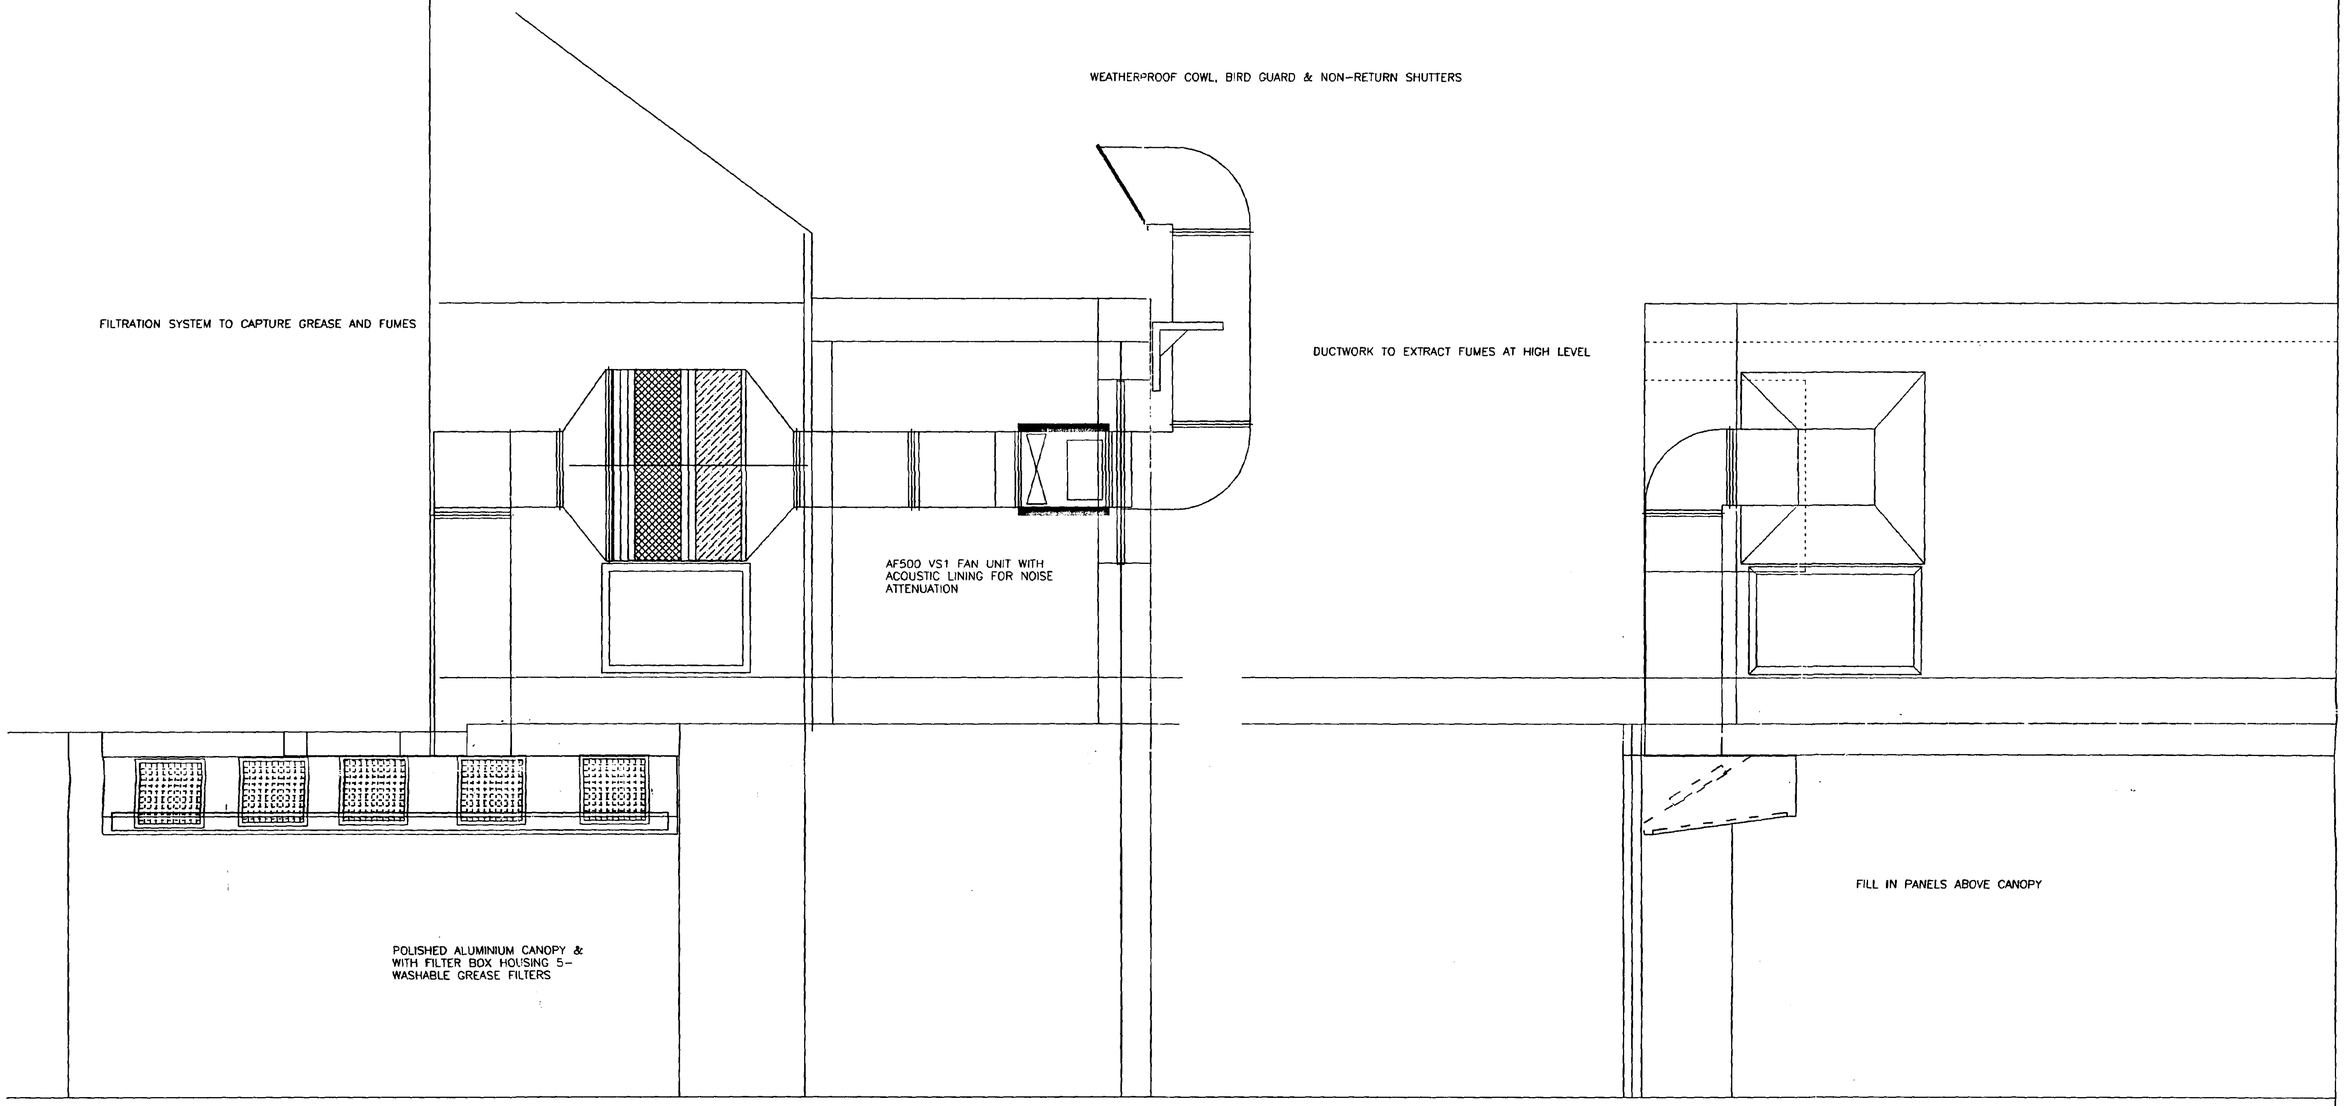

ELEVATION 'A-A'

ELEVATION 'B-B'

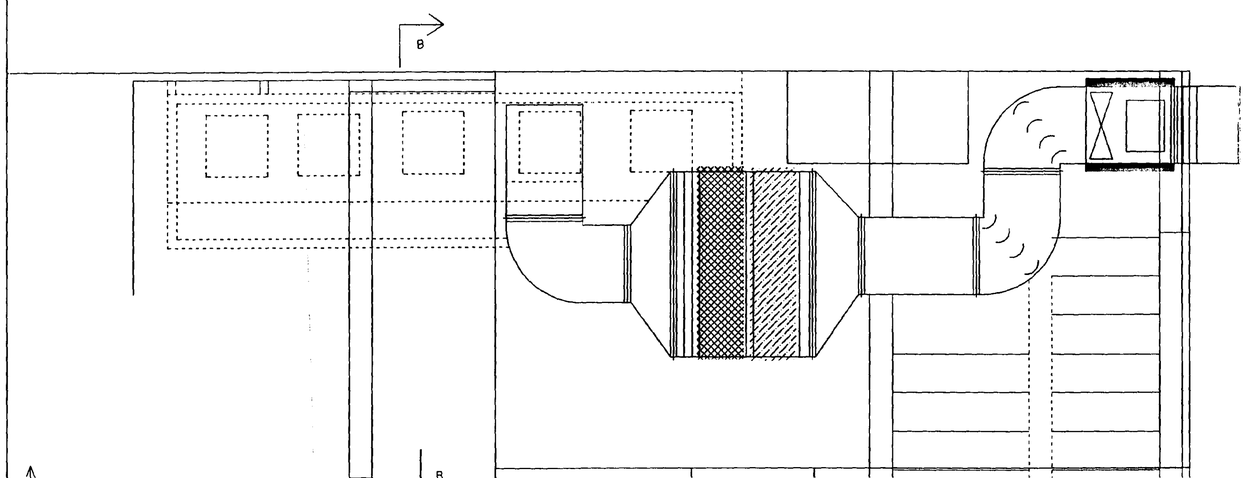

DETERMINED PLAN

REVISED 20/9/00: HIGH LEVEL DUCT

SCOTT
Heating & Ventilation Ltd.
Unit 20 Brookside, Glatton Road,
Sawtry, Huntingdon, Cambs. PE17 5SB
T: (01487) 831 735 F: (01487) 832 465

MR PANG

Alan Scott
26/9/00

REVISED DRAWING DETAILING HIGH LEVEL EXTRACTION DUCTWORK FROM CANOPY, FILTRATION/ EXTRACTION SYSTEM AT PANGS TAKEAWAY, WINSOVER ROAD, SPALDING.

AF500 VS1 ACOUSTIC FAN UNIT

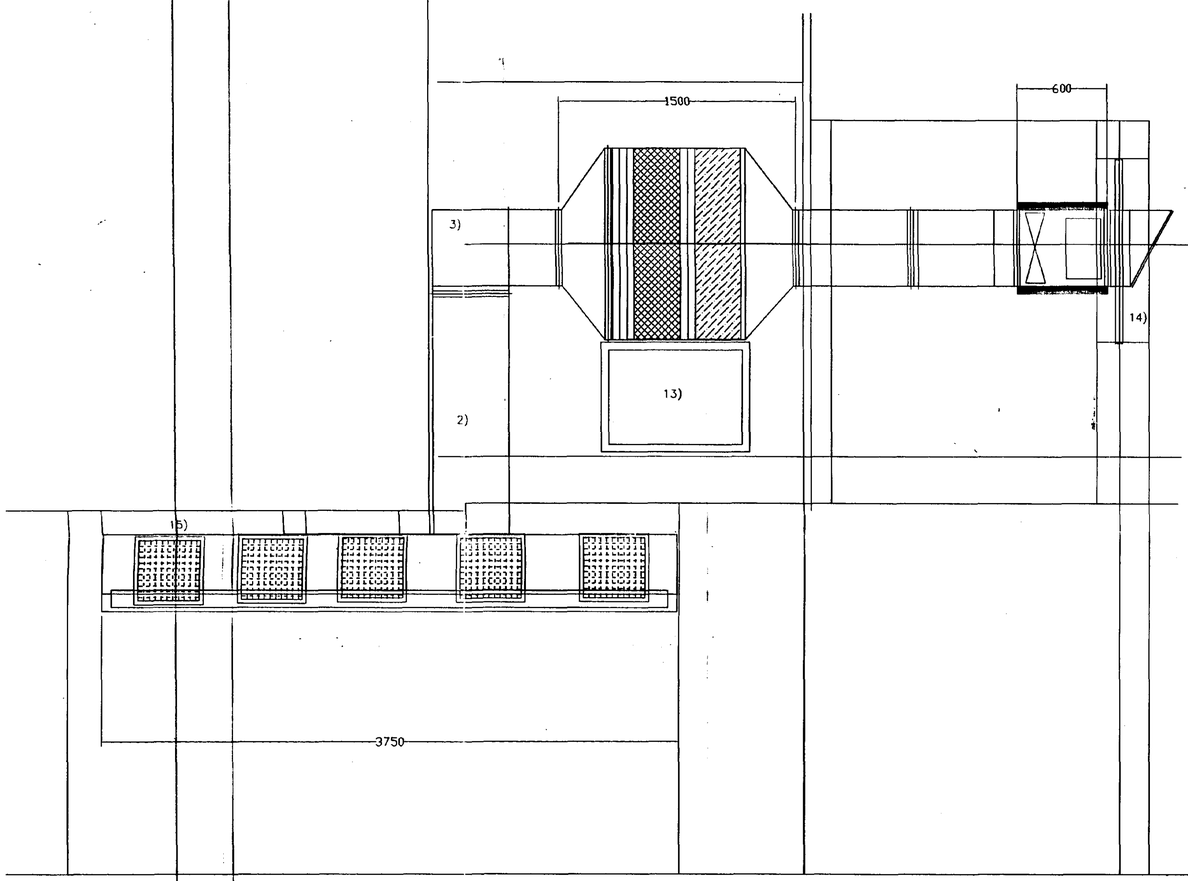

ELEVATION 'A-A'

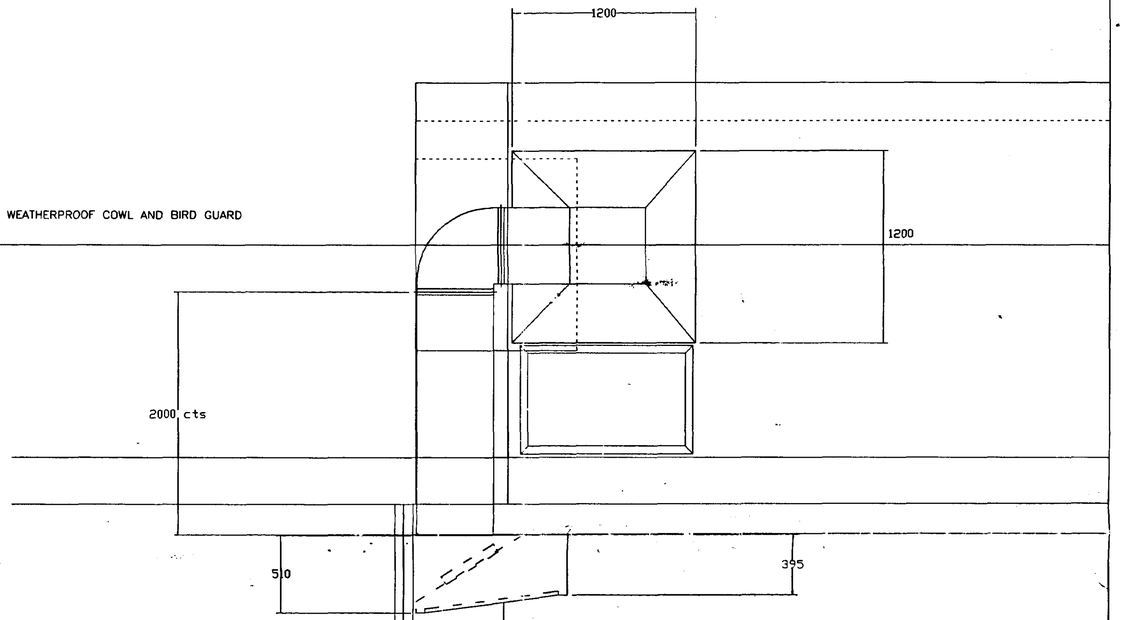

FILL IN PANELS ABOVE CANOPY

ELEVATION 'B-B'

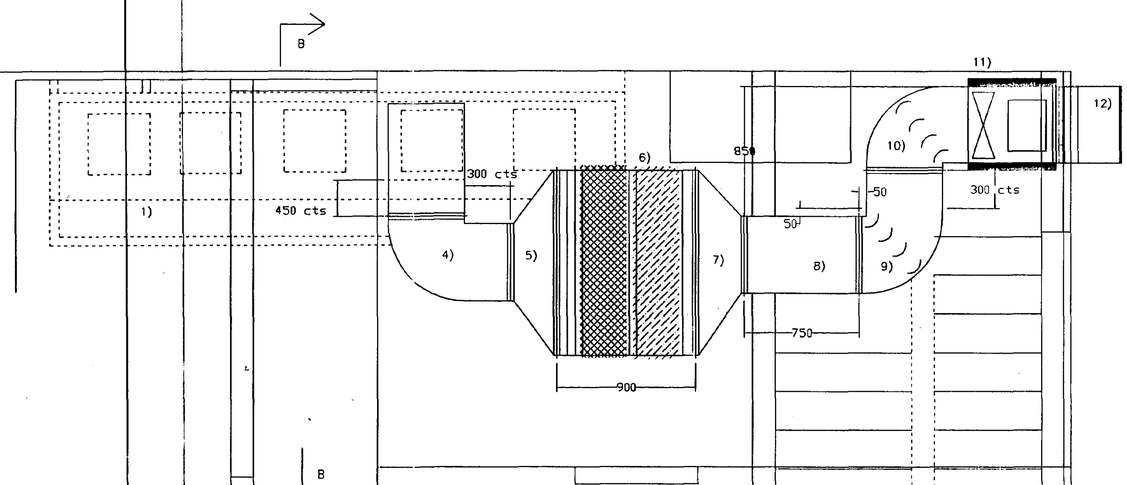

1) POLISHED ALUMINIUM CANOPY-5-GREASE FILTERS-FILL IN PANELS
2) 500MM SQ DUCTWORK WITH 20MM TURNOUTS
3) 500MM SQ 90 DEGREE BEND WITH 450MM CTS THROAT
4) 500MM SQ 90 DEGREE BEND WITH 450MM CTS THROAT
5) TAPER 500MM TO 1200 SQ 300MM LONG
6) FILTER BOX HOUSING 600SQ PRE-FILTERS/ 600 SQ BAG FILTER 300MM LONG/ 600 SQ CARBON FILTER 300MM LONG
7) TAPER 1200MM SQ TO 500MM SQ
8) 500MM SQ DUCT 750 CTS
9) 90 DEGREE BEND 500MM SQ CTS THROAT L.D.F
10) 90 DEGREE BEND 500MM SQ
11) AF500 VS1 ACOUSTIC FAN UNIT
12) COWL
13) STAND FOR FILTER BOX
14) ALI WALL PLATE
15) ALI FILL IN PANELS ABOVE CANOPY

SOUTH HOLLAND DC
HOUSING & PLANNING
19 JUL 2000
Ref: 0907/00

SCOTT
Heating & Ventilation Ltd.
Unit 20 Brookside, Glatton Road,
Sawtry, Huntingdon, Cambs. PE17 5SB
T: (01487) 831 735 F: (01487) 832 465

MR PANG

NEW KITCHEN CANOPY AND FILTER FOR WINSOVER ROAD-SPALDING

SCALE: 1:20 25/6/00