


SHDC
Planning & Development
23 NOV 2010
Ref: 0907-10

AMENDED PLAN

Ref: A1

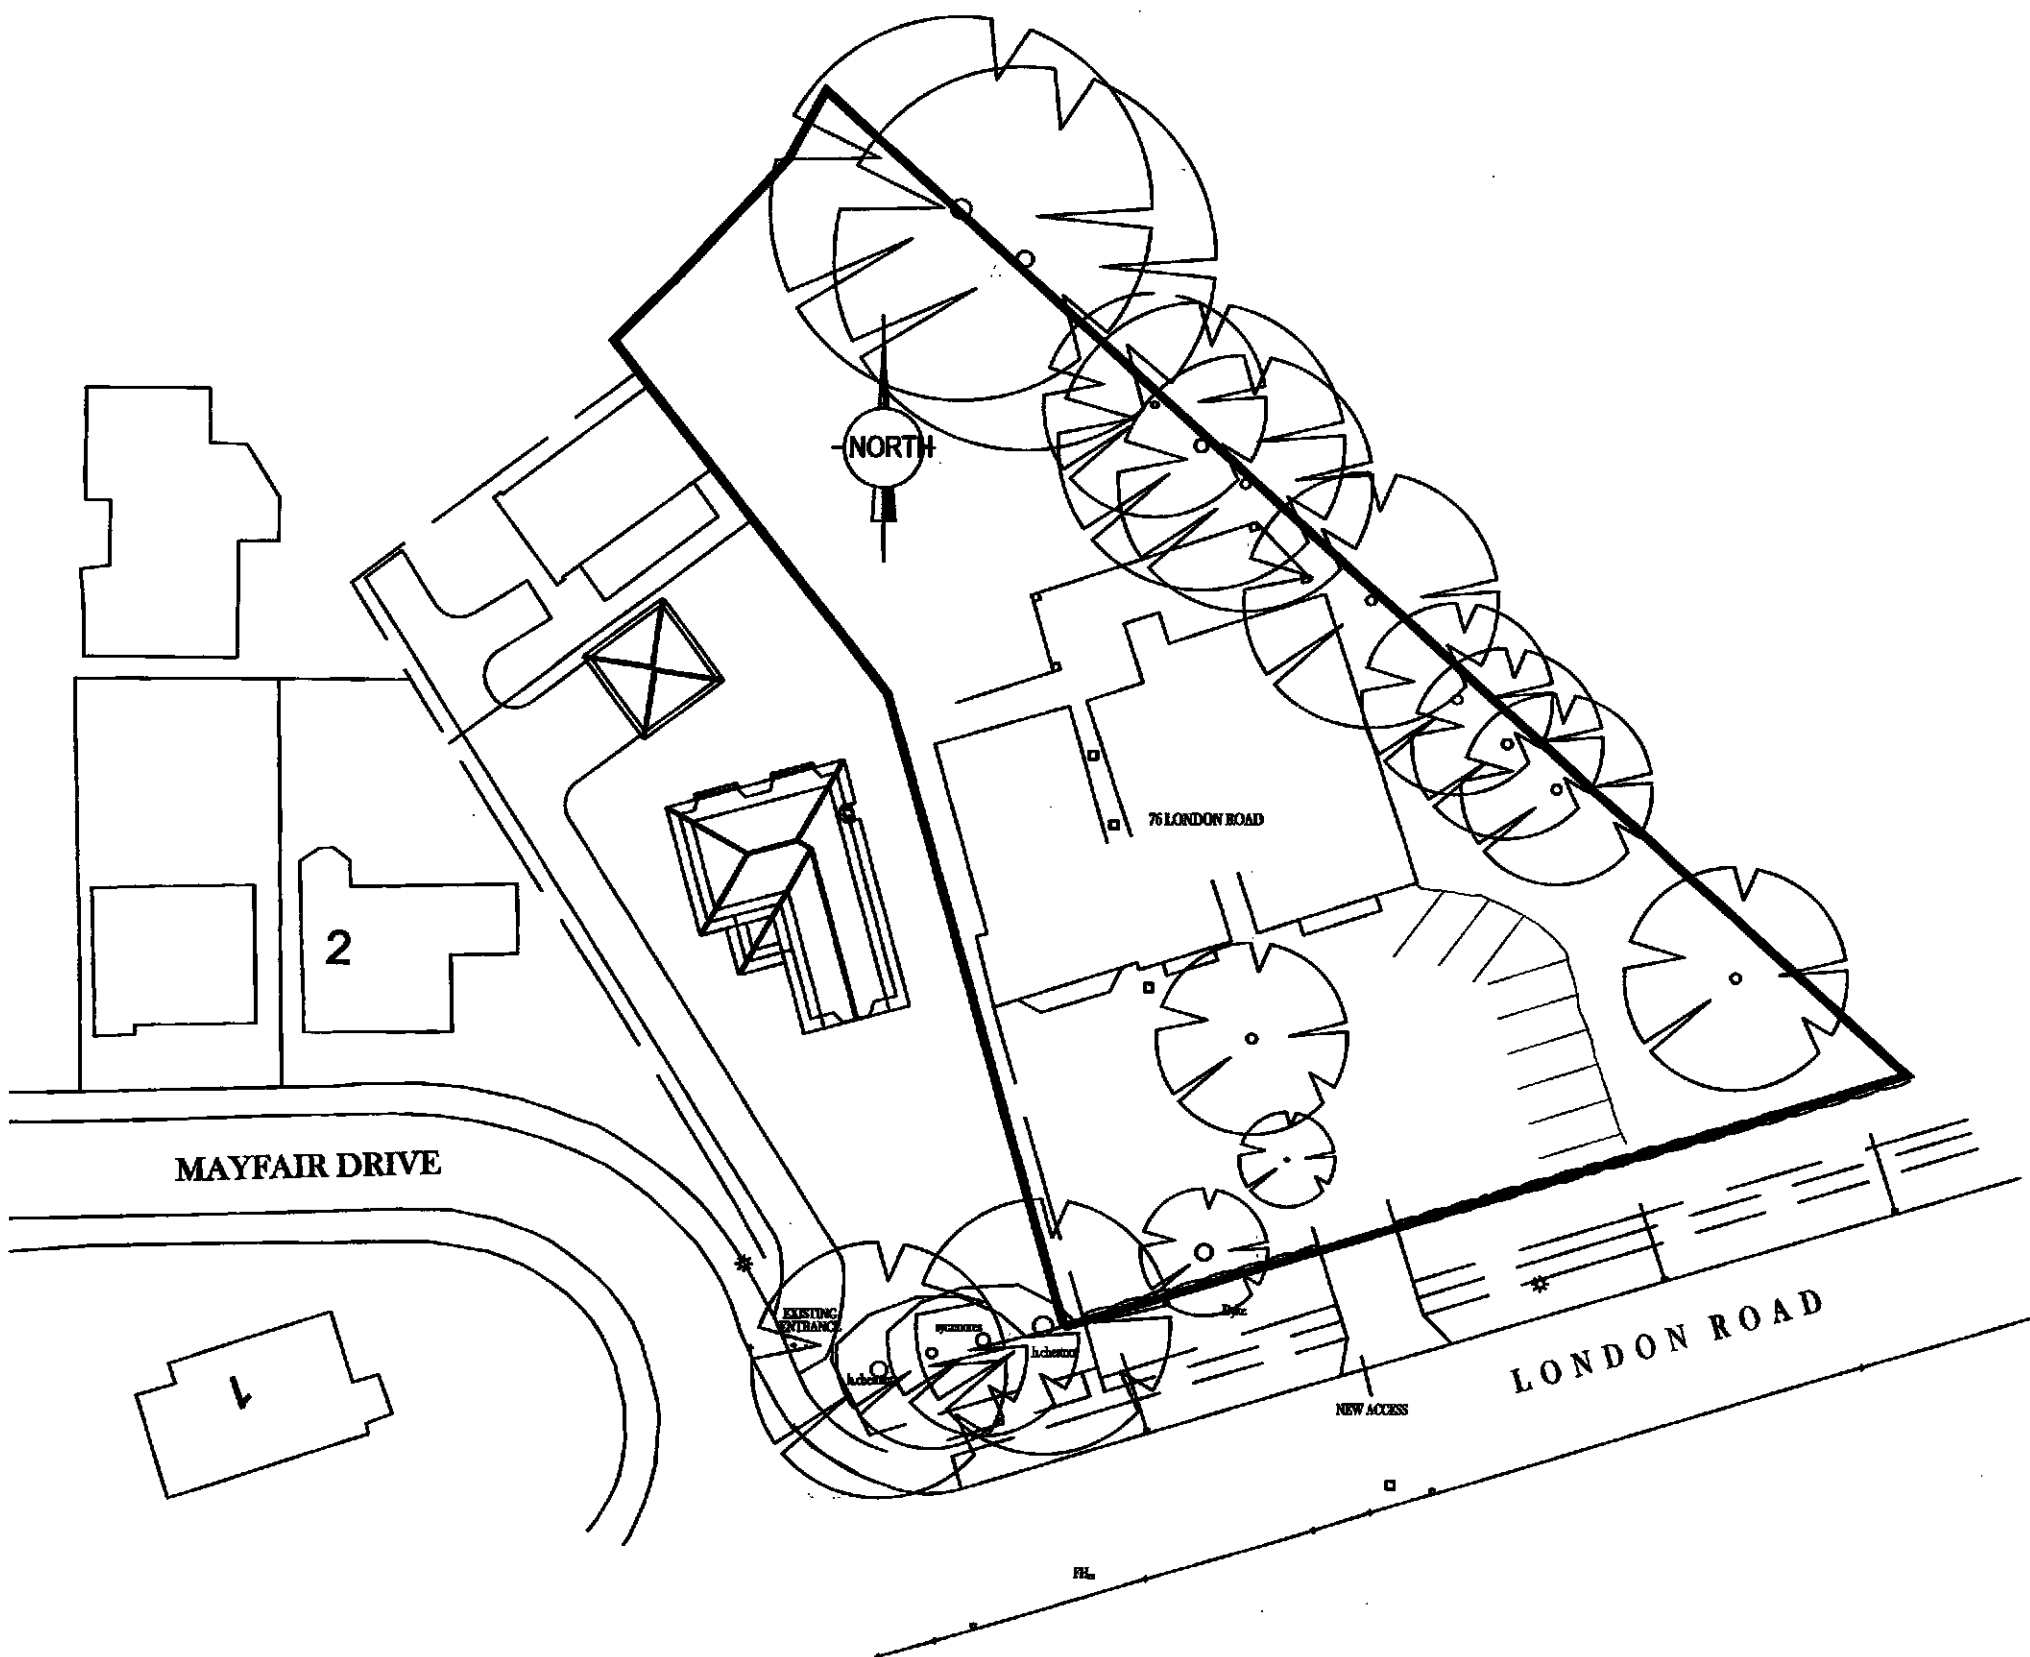

Site Block Plan
Scale 1:500



2nd Floor - 5B Sheepmarket
Spalding
PE11 1BH
Tel: 01775 788 921
e-mail: enquiries@remwaydesign.co.uk

Site:

Change of Use from
residential to Childrens
Nursery at:
76 London Road
Spalding

Client:

Trinny's Ark

rev "A" - 23.11.10 - Parking area added

Date: 23.11.10

Scale: as noted

Drawing No:

1947-02A