


A

Existing Front Elevation (Grid Line 2)

Fronting onto Holbeach Road

C

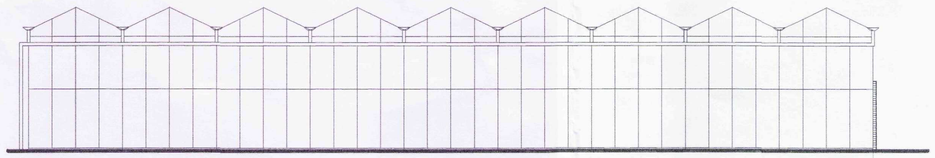


Existing Side Elevation (Grid Line A)

1

1

Existing Side Elevation (Grid Line C)



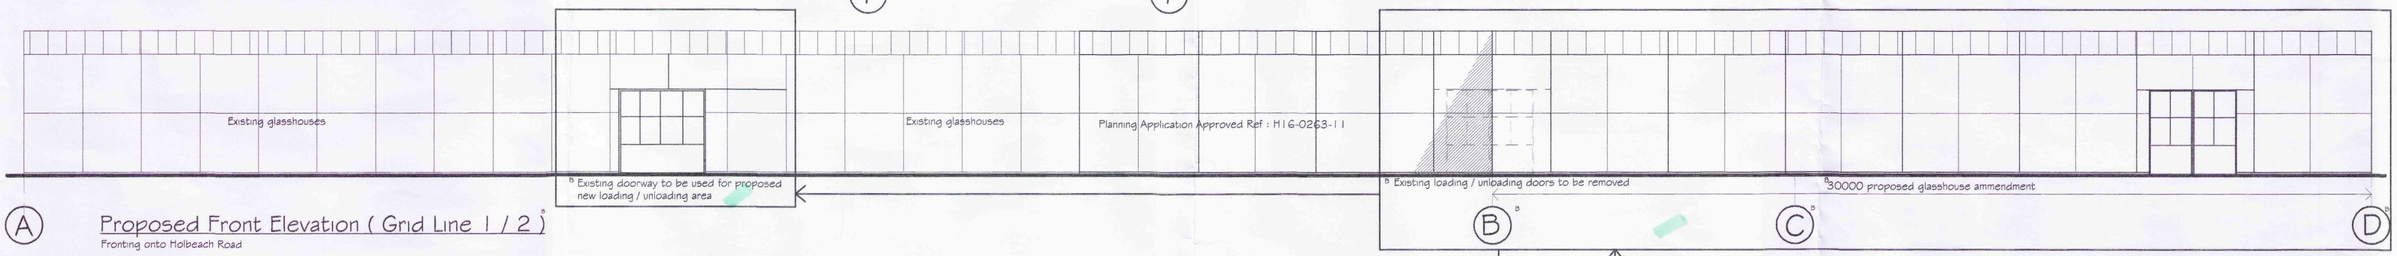


A

Proposed Front Elevation (Grid Line 1 / 2)

Fronting onto Holbeach Road

B C D

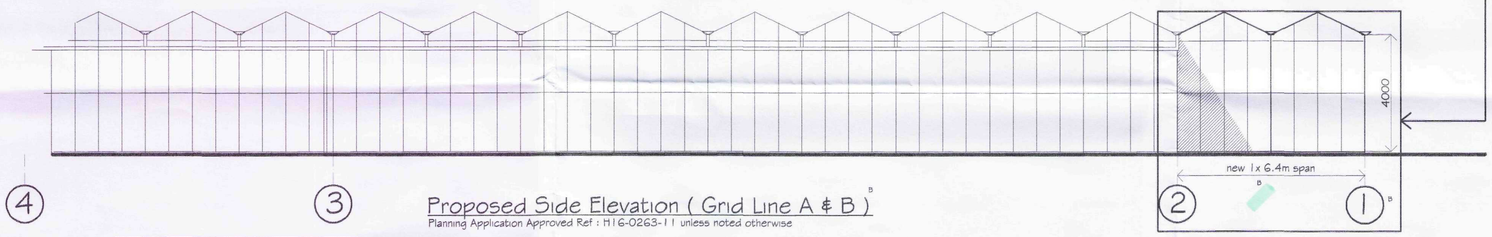


4 3

Proposed Side Elevation (Grid Line A & B)

Planning Application Approved Ref : H16-0263-11 unless noted otherwise

2 1

B Proposed glasshouse amendments to Approved Planning Application Ref : H16-0263-11

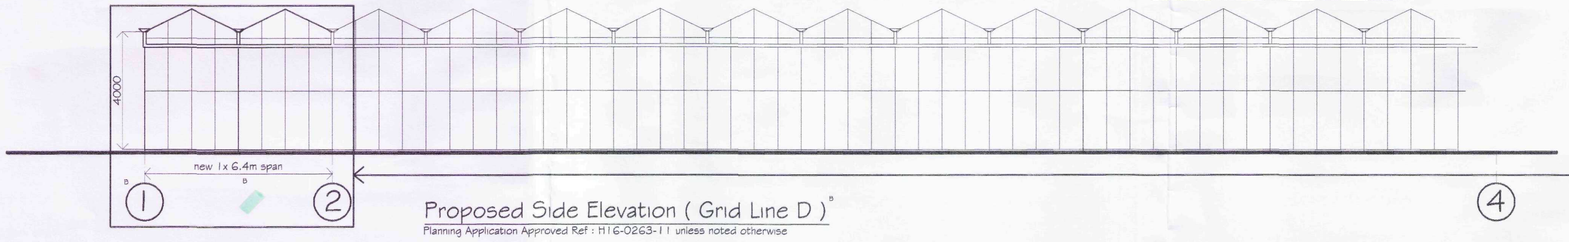


1 2

Proposed Side Elevation (Grid Line D)

Planning Application Approved Ref : H16-0263-11 unless noted otherwise

4

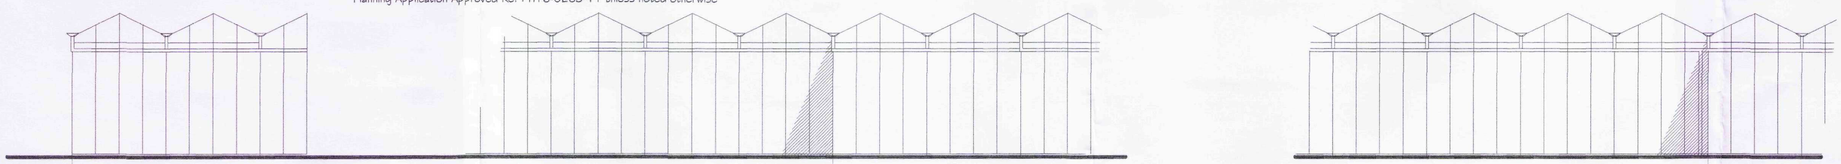


7 6

Proposed Side Elevation (Grid Line E / F / G)

Planning Application Approved Ref : H16-0263-11 unless noted otherwise

5

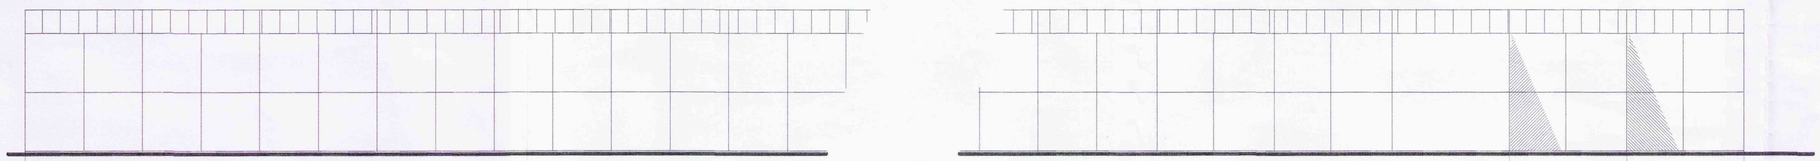

F

Proposed Front Elevation (Grid Line 7 / 6 / 5)

Planning Application Approved Ref : H16-0263-11 unless noted otherwise

G F E

This drawing to be read in conjunction with drawing 301/1/2011, 301/2/2011 & 301/4/2011

SHDC
Planning & Development
17 NOV 2011
Ref: 090-11

B	Glasshouses removed & added to front elevation facing Holbeach Road Grid Line letters / numbers amended to suit	mjw	8/11/11
A	New glasshouse floor area off existing glasshouses B reduced to allow landscaping to be added to East Elevation of both new & existing glasshouses	mjw	19/5/11

REVISIONS		BY	DATE
DRAWN	MJW	DATE	22/2/11
SCALE	1 / 100	CHECKED	

CLIENT

Lansen Nursery Ltd
Holbeach Road
Spalding
Lincs
PE12 6JR

PROJECT

Proposed extensions to existing glasshouses & new reservoir

DETAILS

B Existing / Proposed Elevations
B Proposed glasshouse amendments to Approved Planning Application Ref : H16-0263-11

Malcolm Watson
Architectural - Detailing Services
Residential - Commercial - Industrial - Agricultural
Planning & Building Regulations submissions
13 Wimberley Way, Pinchbeck, Spalding, Lincs. PE11 3RY.
Tel / Fax : 01775 767650
email : mjw.13@btinternet.com

DRWG No. 301/3/2011 B