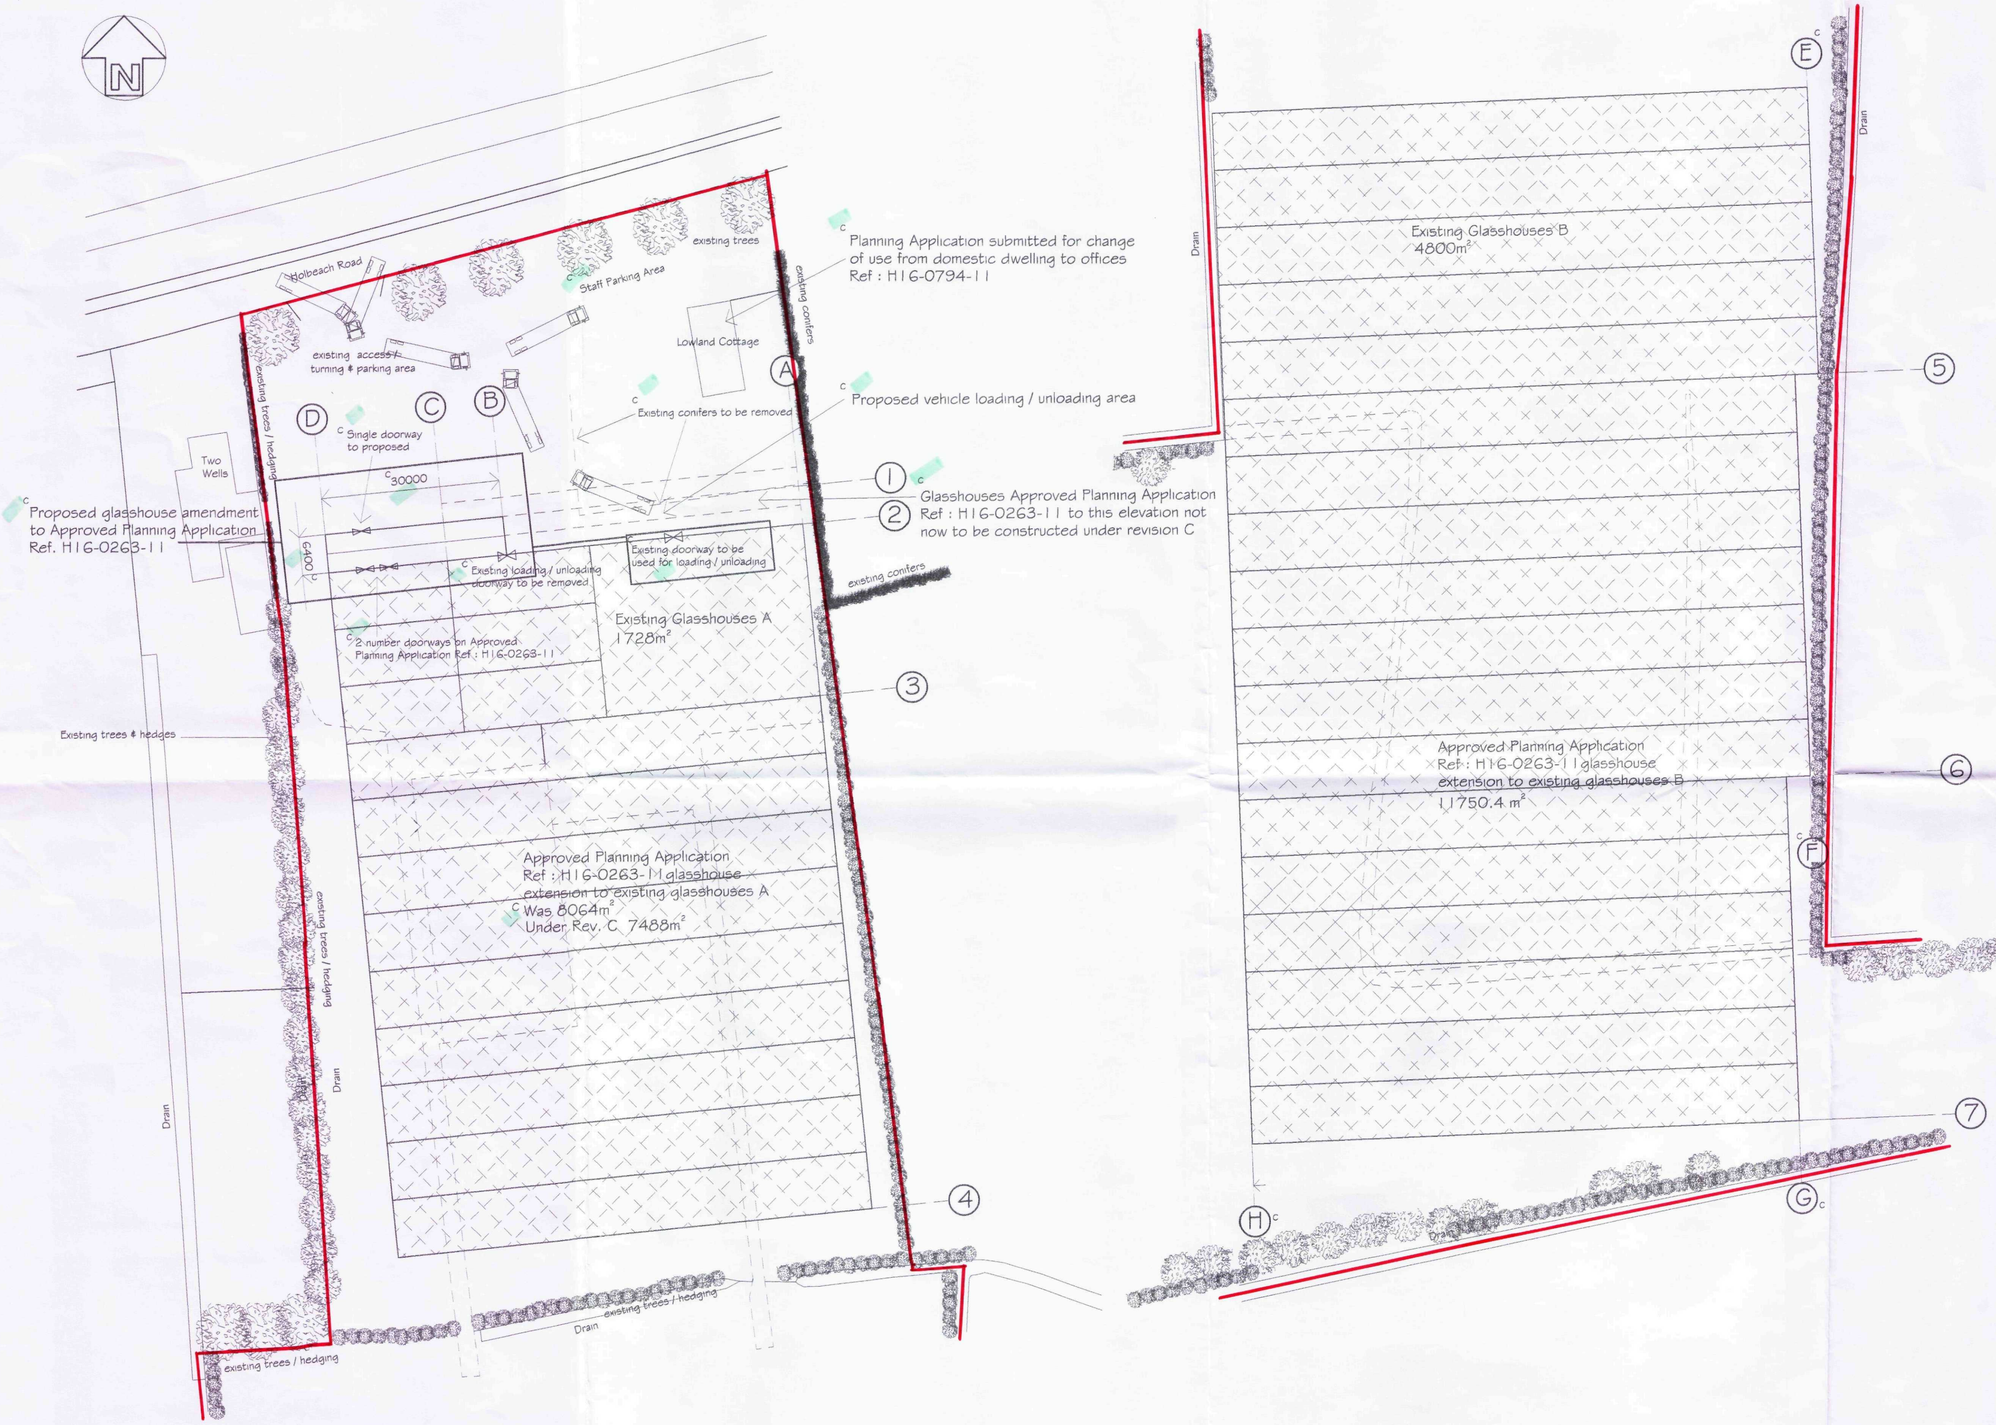


SHDC
Planning & Development
17 NOV 2011
Ref: 0907-11

C	Glasshouses removed & added to front elevation facing Holbeach Road	mjw	8/11/11
B	New glasshouse floor area off existing glasshouses B reduced to allow landscaping to be added to East Elevation of both new & existing glasshouses	mjw	19/5/11
A	sign to frontage / vehicle loading / unloading & landscaping added	mjw	12/5/11

REVISIONS		BY	DATE
DRAWN	MJW	DATE	22/2/11
SCALE	1 / 500	CHECKED	

CLIENT
Lansen Nursery Ltd
Holbeach Road
Spalding
Lincs
PE12 6JR

PROJECT
Proposed extensions to existing glasshouses & construction of new reservoir

DETAILS
C Block Plan
Proposed glasshouse amendments to Approved Planning Application Ref : H16-0263-11

Malcolm Watson
architectural - detailing services
Residential - Commercial - Industrial - Agricultural
Planning & Building Regulations Submissions
13 Wimberley Way, Pinchbeck, Spalding, Lincs. PE11 3RY.
Tel / Fax : 01775 767650
email : mjw.13@btinternet.com

DRWG No. 301/2/2011 C

This drawing to be read in conjunction with drawings 301/1/2011, 301/3/2011 & 301/4/2011