




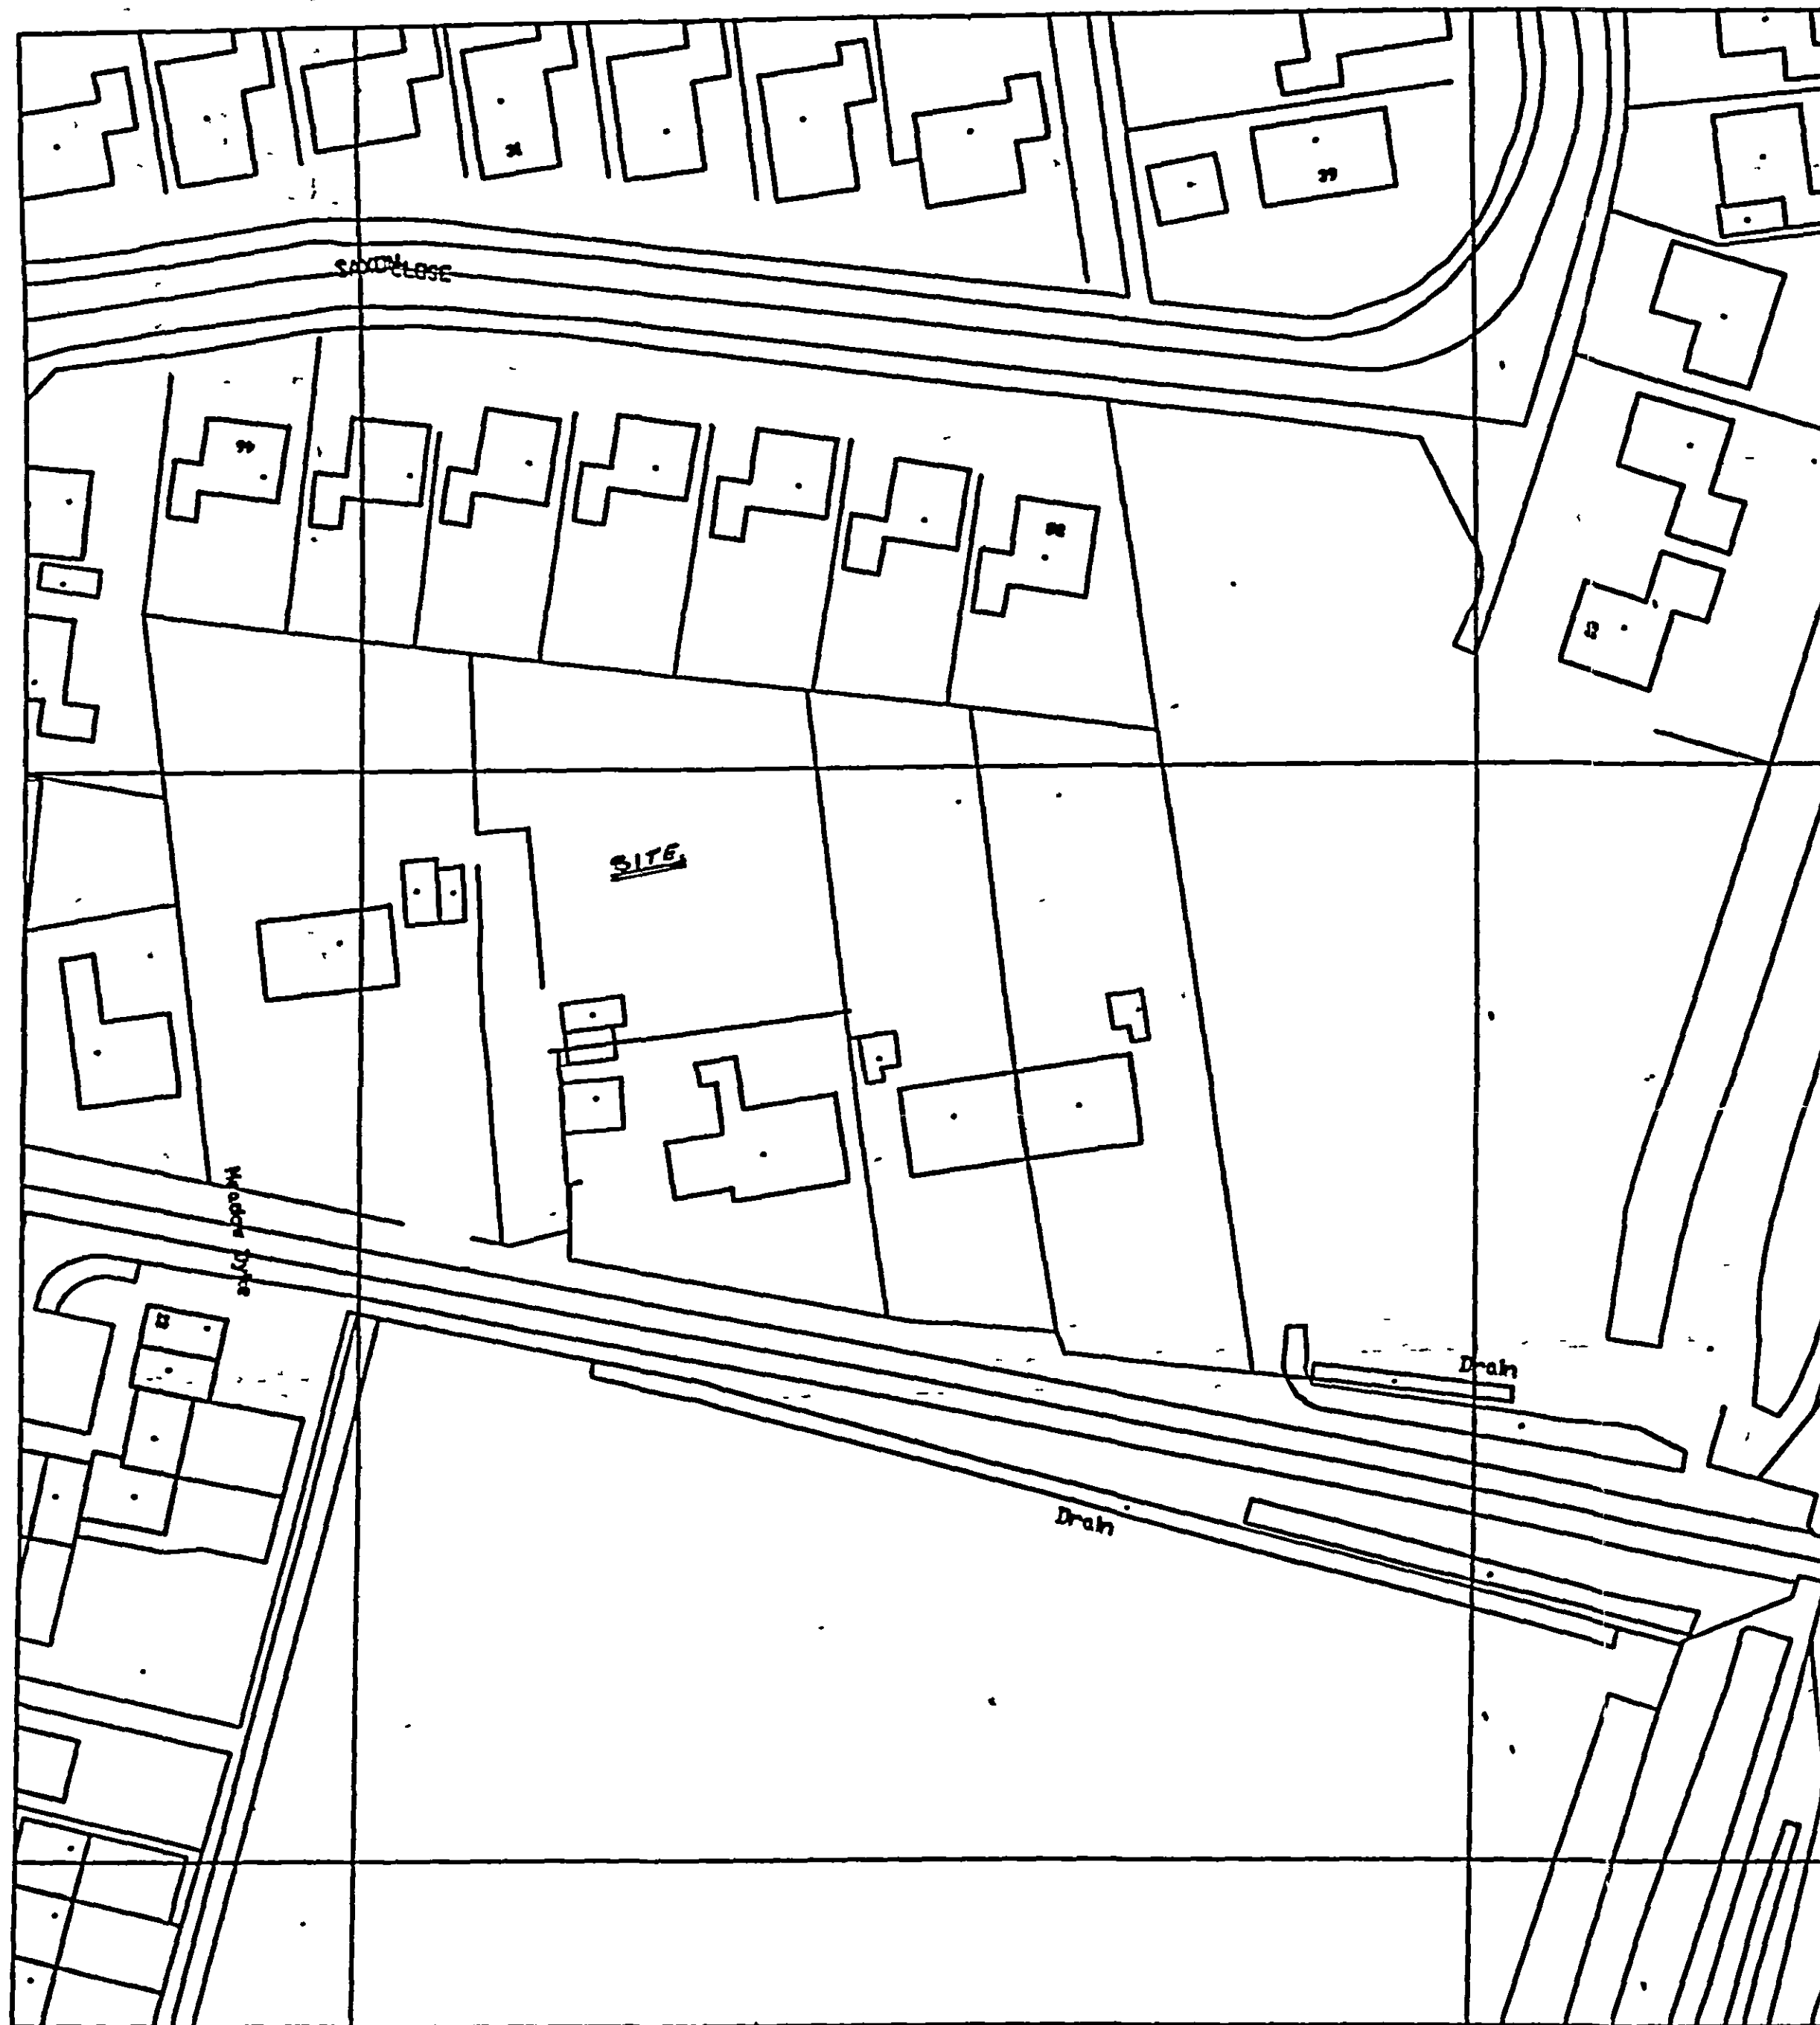

Site Plan 1:500

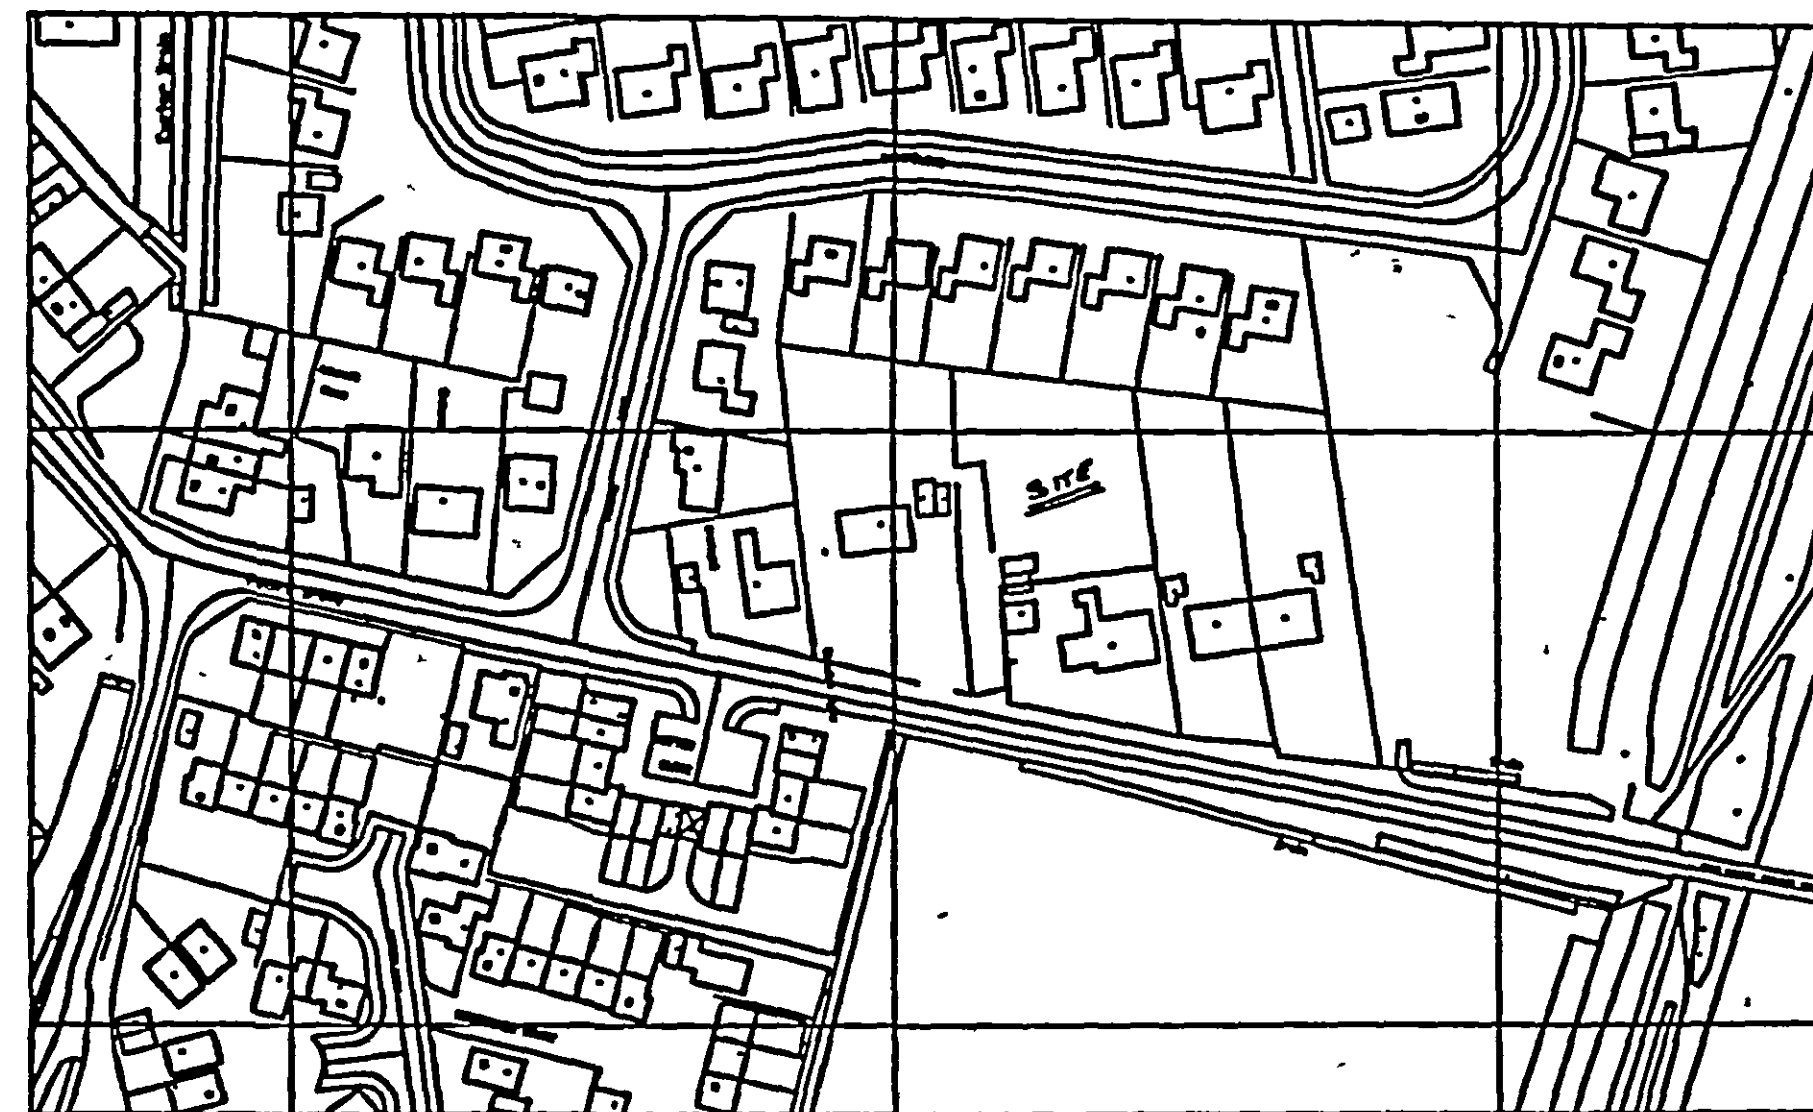

Location Plan 1:1250

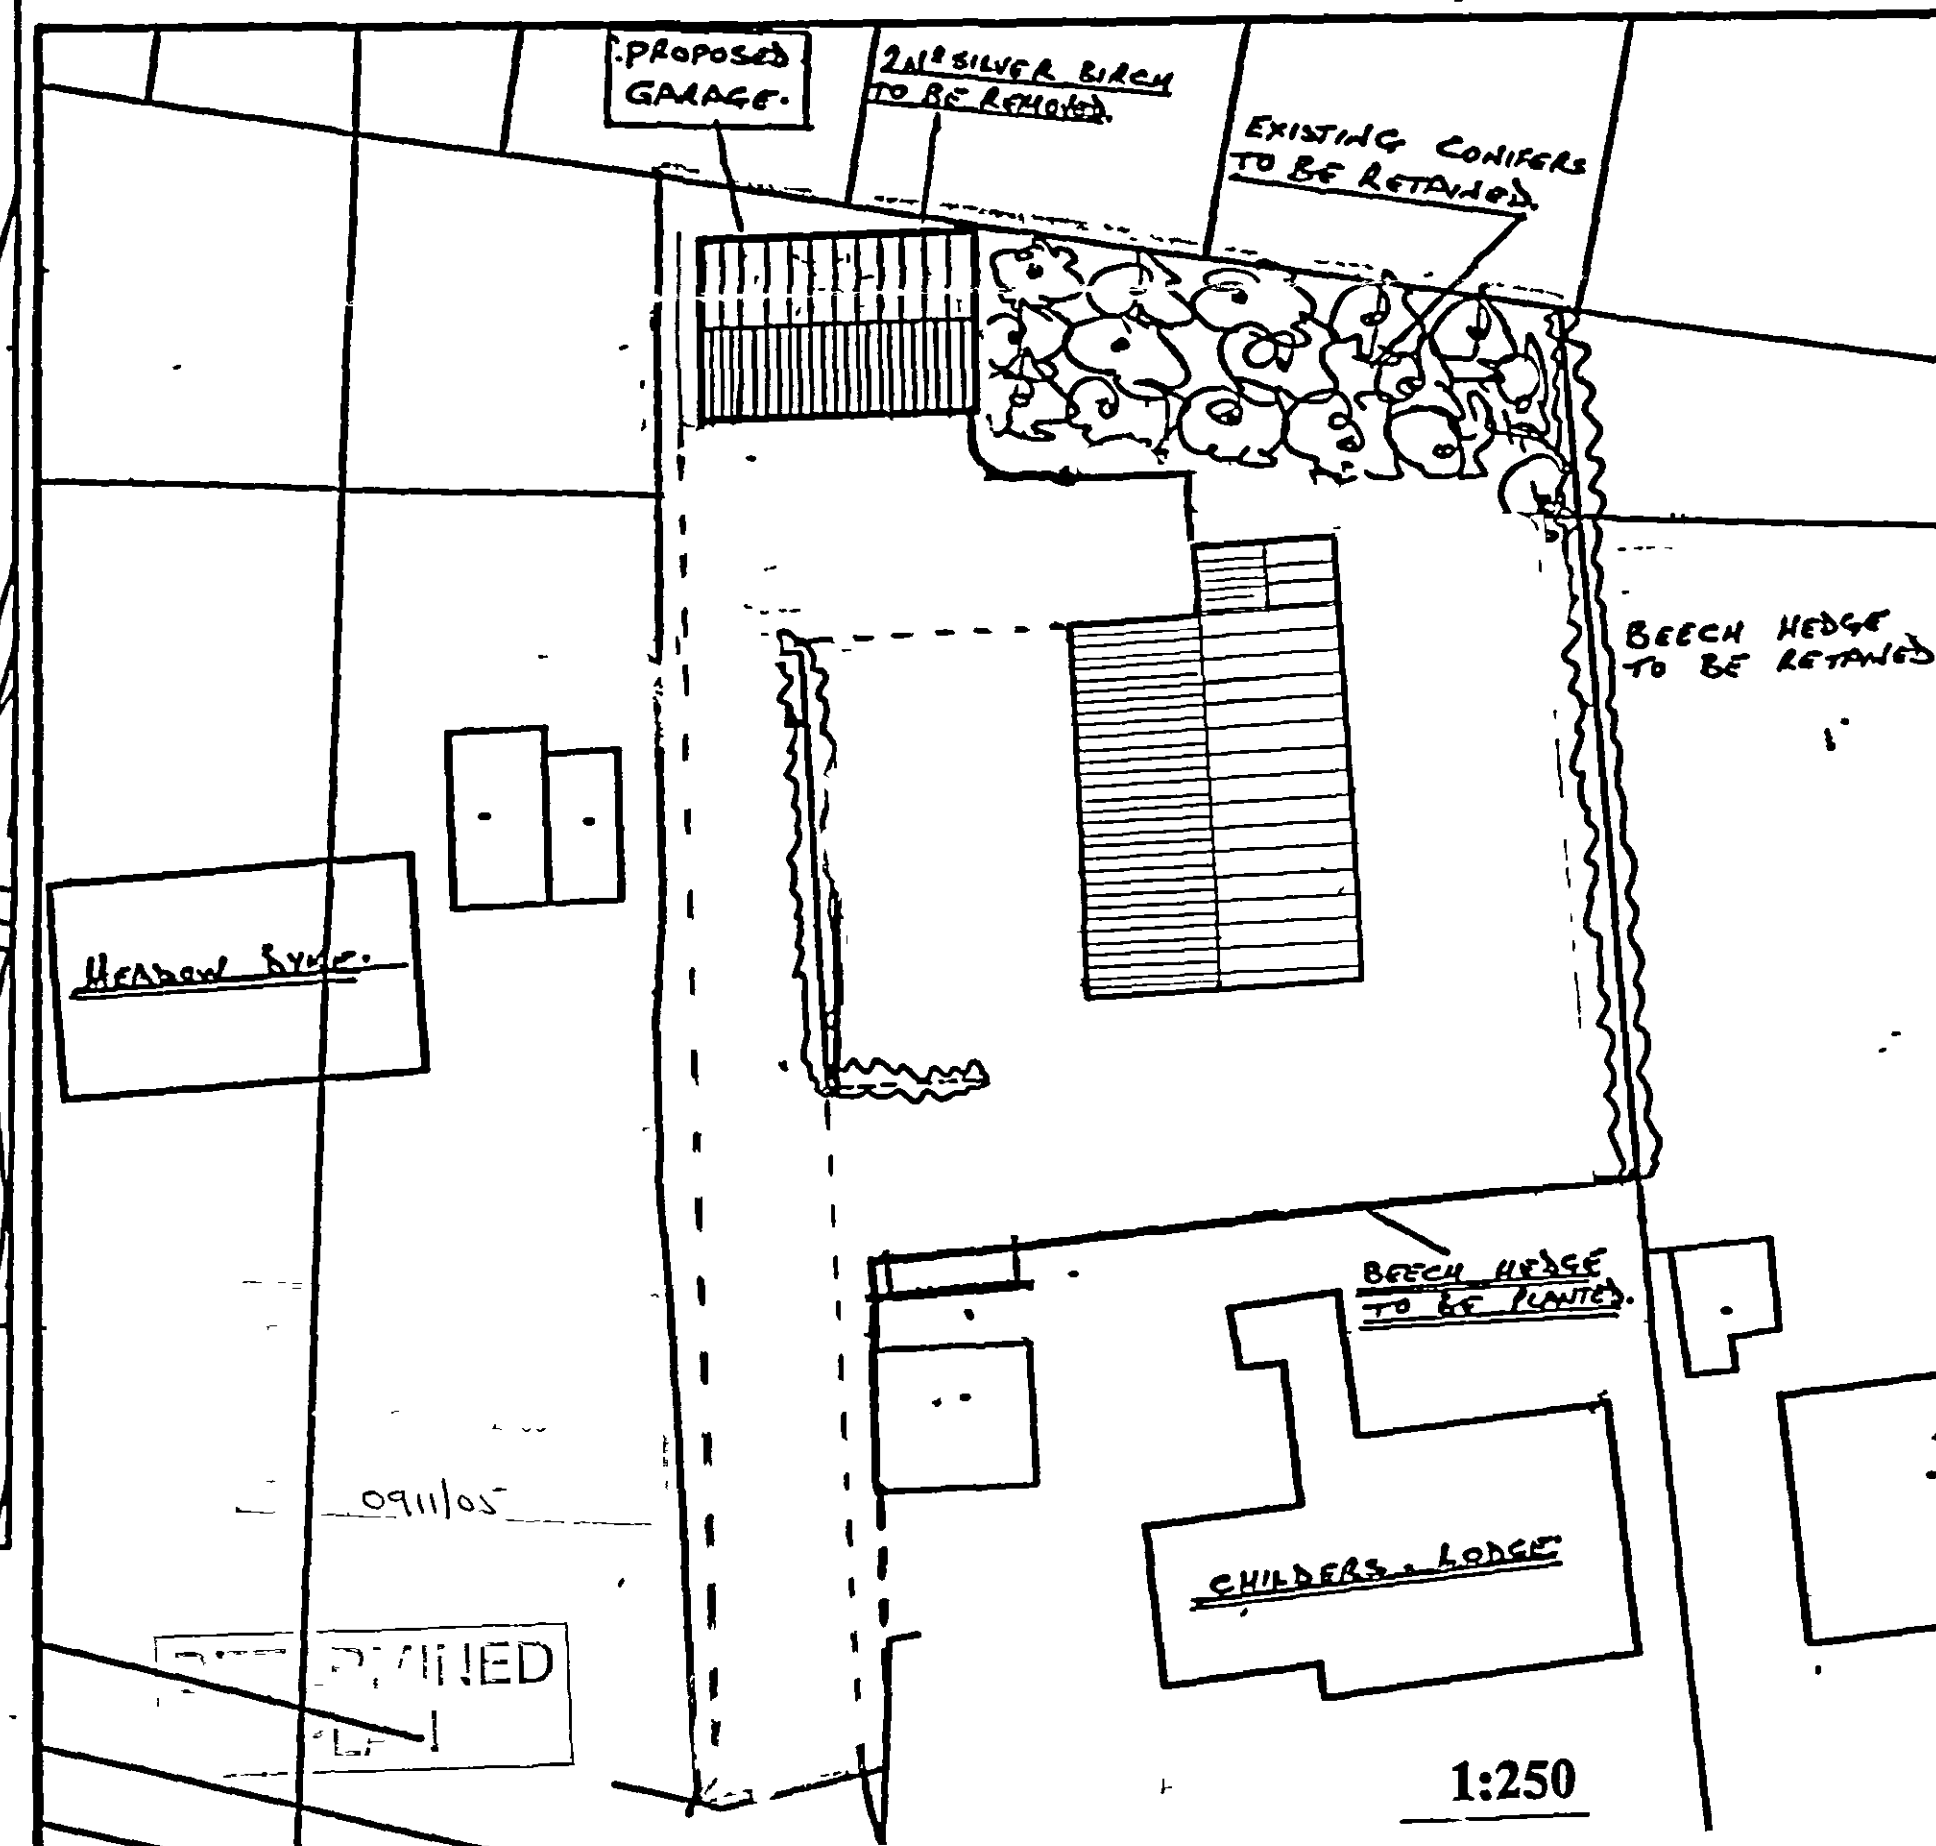

1:250