
New DAF Building

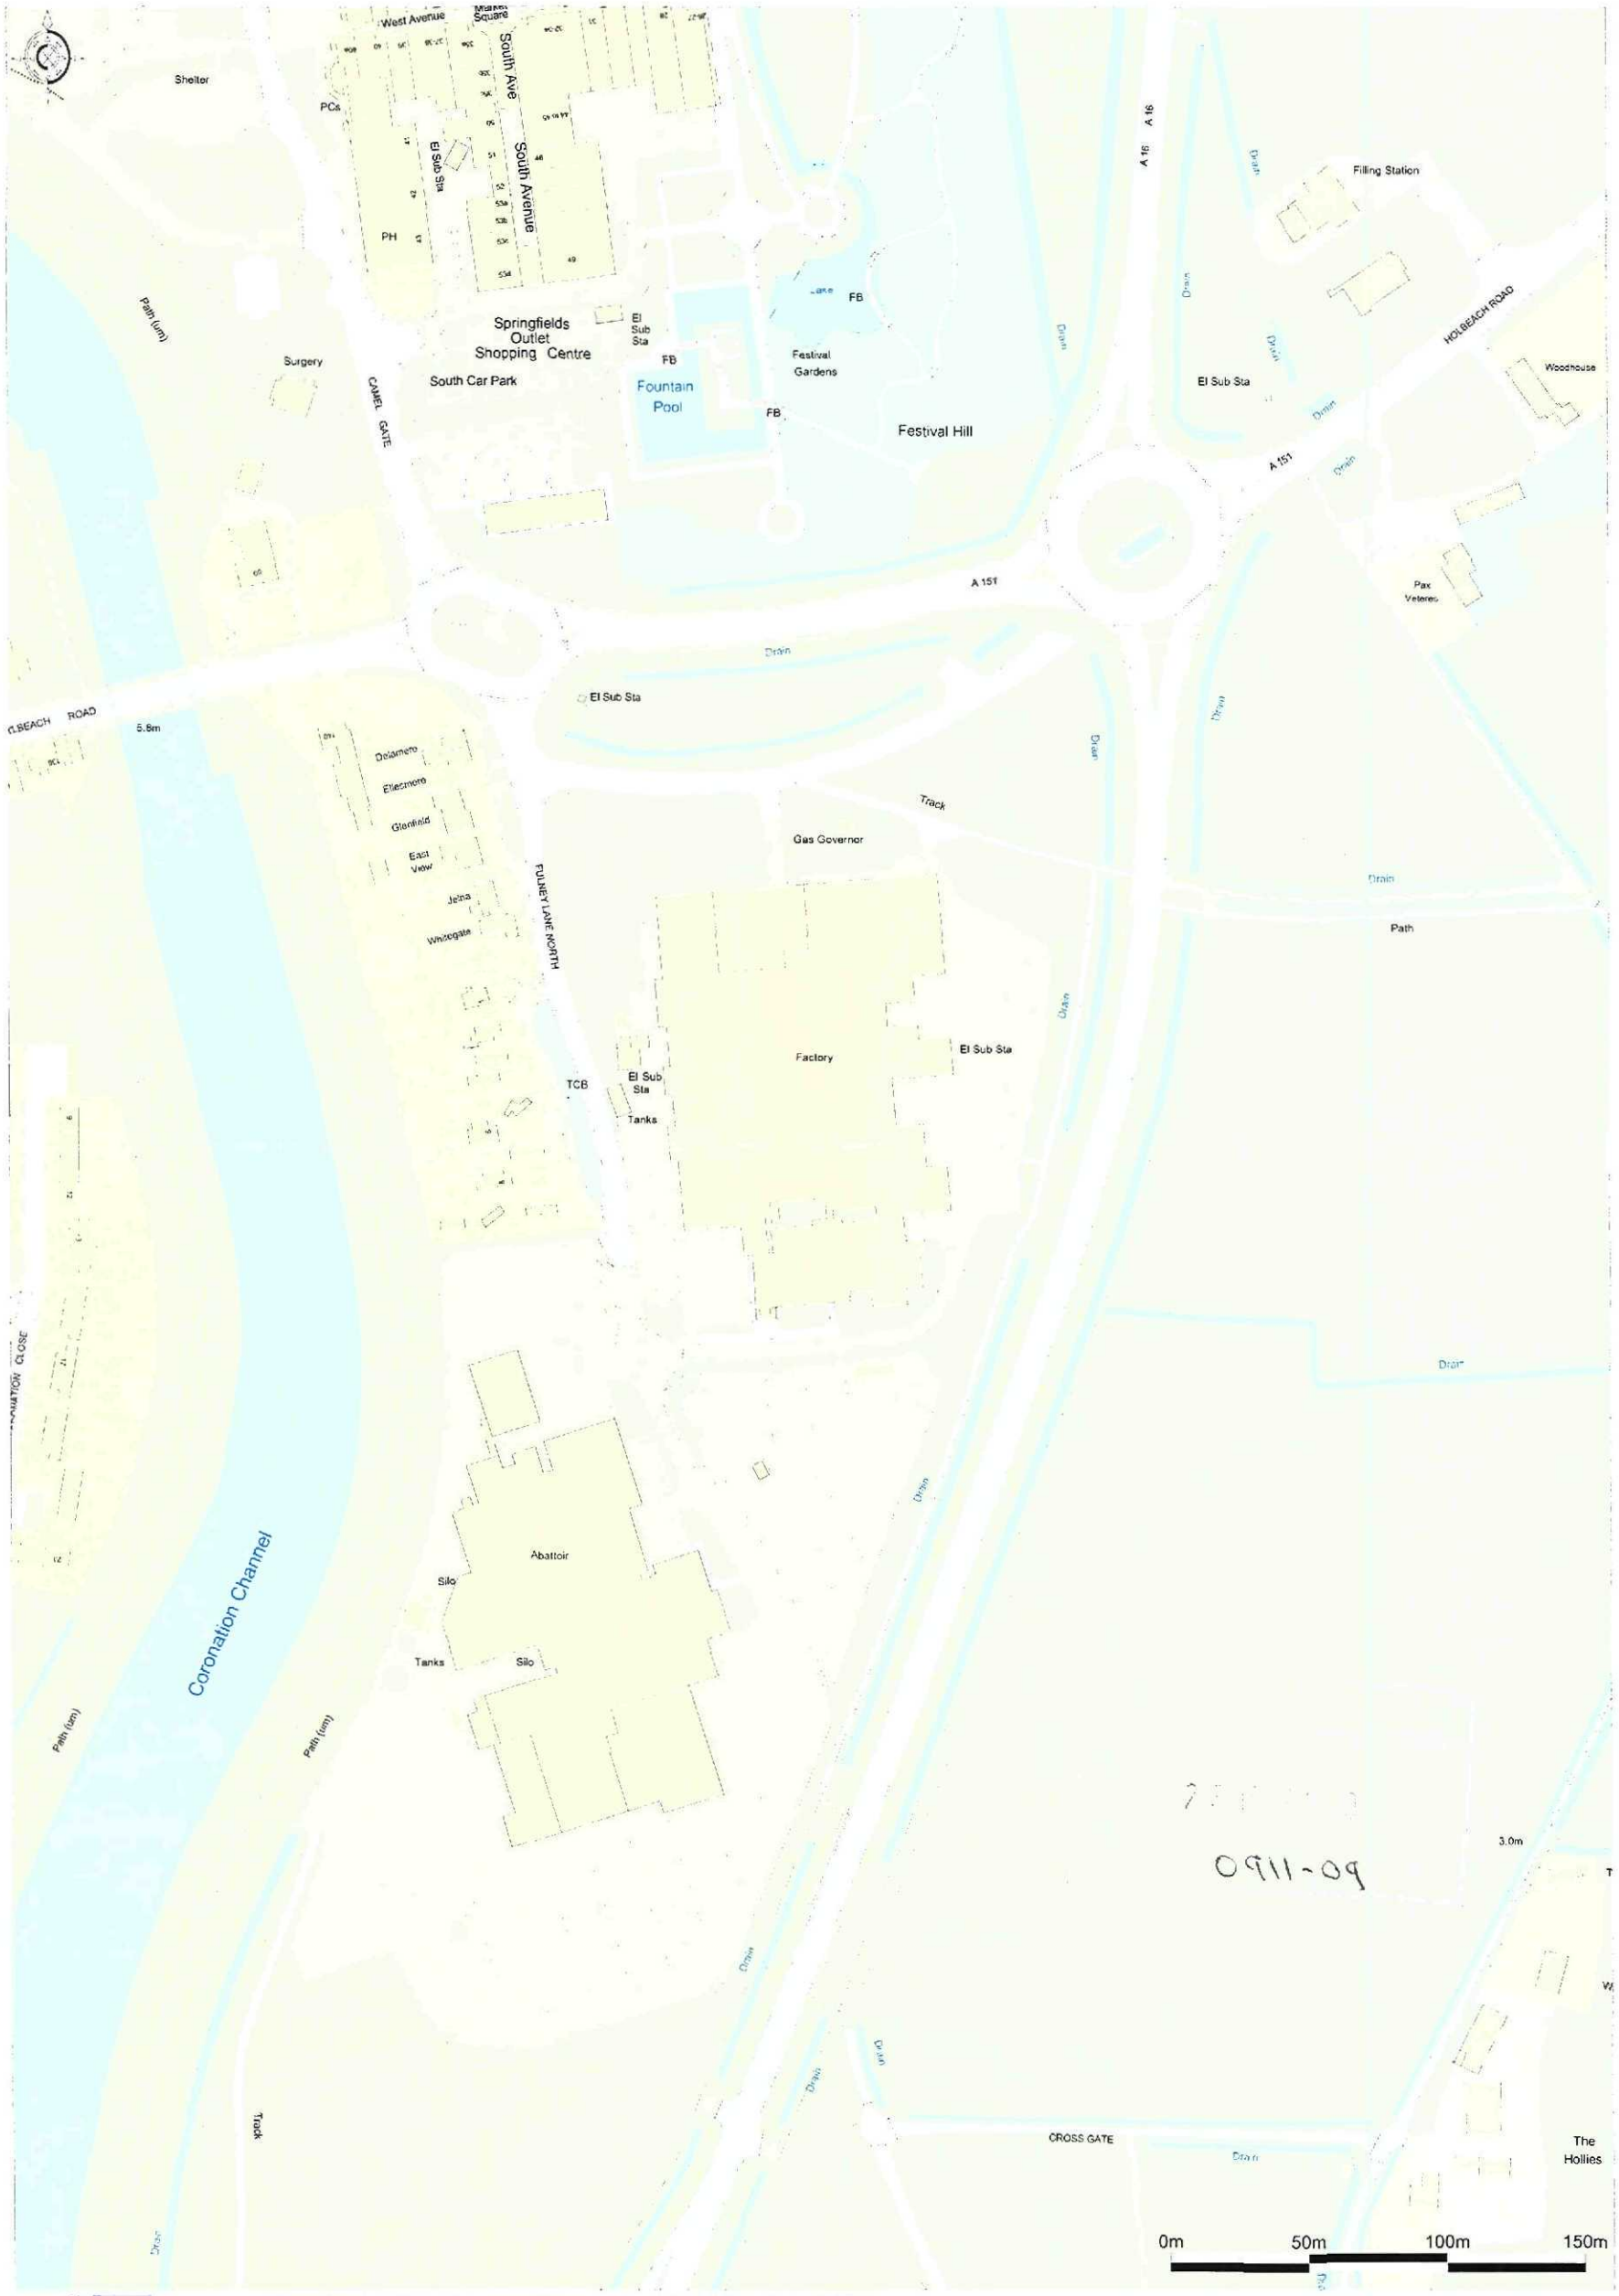

© Crown Copyright 2009. All rights reserved. Licence number 100020449. Plotted Scale - 1:2500

Dalehead Foods - Spalding
drawing 001

New DAF Building



© Crown Copyright 2009. All rights reserved. Licence number 100020449. Plotted Scale - 1:2500

Dalehead Foods - Spalding
drawing 001