

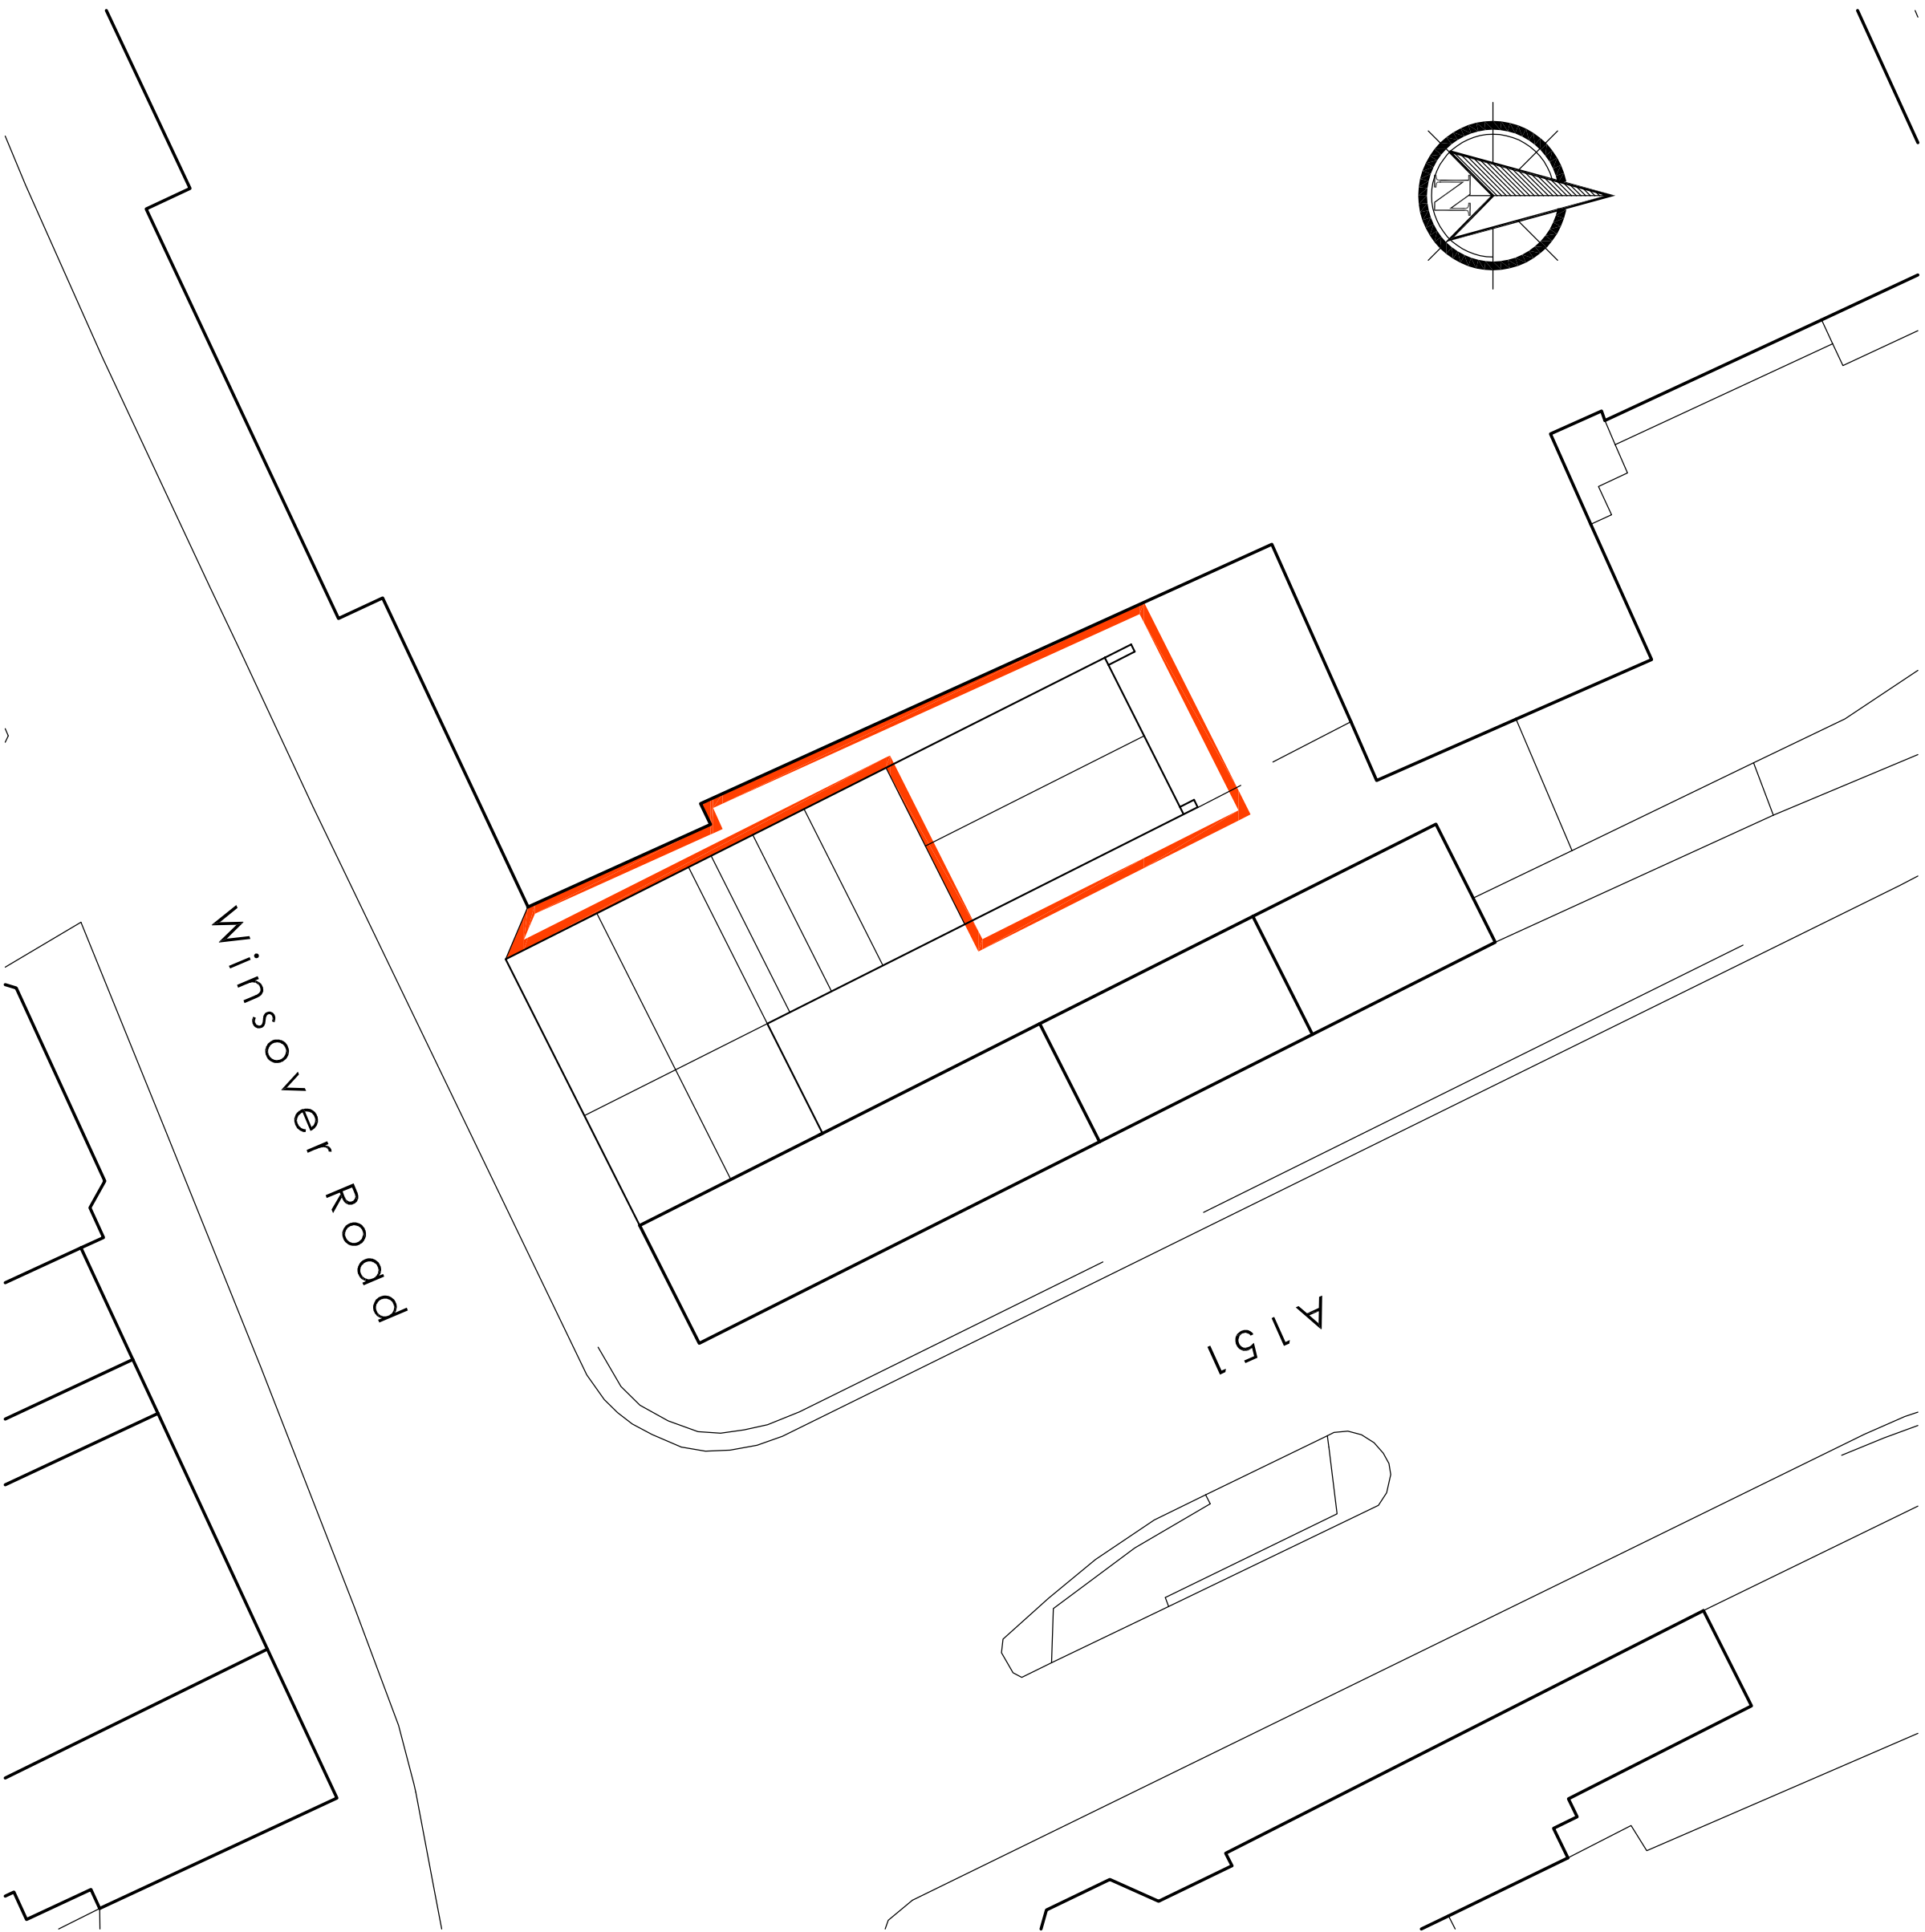


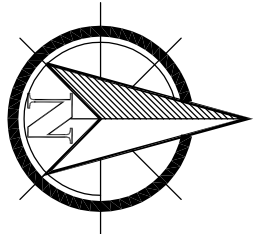

Site Layout 1:200

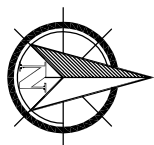


Location Plan 1:1250

Do not scale directly from this drawing. All discrepancies are to be brought to the attention of the below office.

The copyright to this drawing is owned by Studio 11 Architecture.

REVISION DATE DRAWN DESCRIPTION

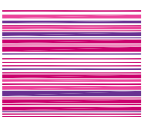

THE BOATHOUSE, HARBOUR SQUARE,
NENE PARADE, WISBECH,
CAMBRIDGESHIRE, PE13 3BH

T: 01945 467339
E: design@studio11architecture.co.uk
W: www.studio11architecture.co.uk

CLIENT Solarcap Ltd

PROJECT Proposed Conversion to 5
Bond Street Court, Winsover
Road, Spalding

DRAWING Site Layout and Location Plan

DRAWN	PROJECT DESIGNER	PROJECT DIRECTOR
BCP	KB	KB

DATE	SCALE	PAPER SIZE
14.08.2018	1:200 & 1:1250	A2

DRAWING NUMBER

448.PD.02

Working in partnership with Ralph Channon Associates & Eleven Consultants