


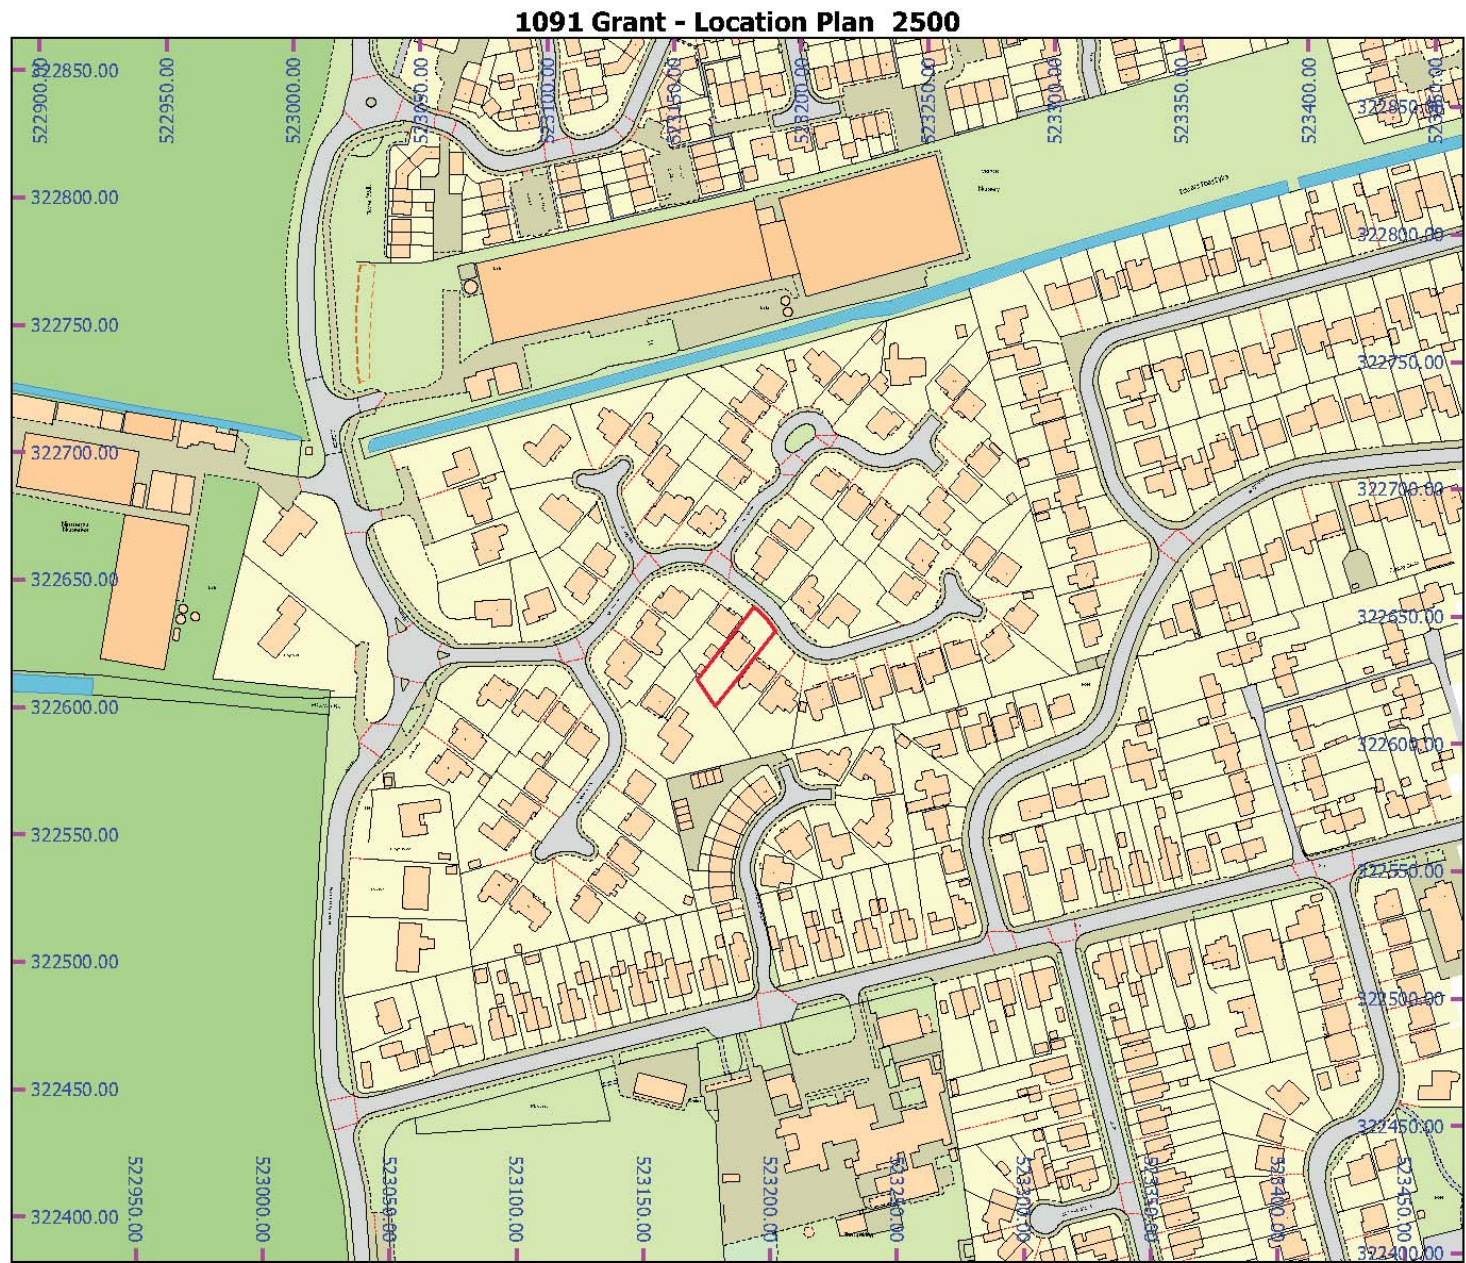

MAP SCALE 1: 2500
 CREATED DATE: 23/08/2019
 PHOTOGRAPHIC COPY
 LIABLE TO DISTORTION
 IN SCALE

© Crown copyright and database rights 2019 Ordnance Survey 100018351



MAP SCALE 1: 500
 CREATED DATE: 23/08/2019
 PHOTOGRAPHIC COPY
 LIABLE TO DISTORTION
 IN SCALE

© Crown copyright and database rights 2019 Ordnance Survey 100018351

Rev.	Description	Date



CLIENT	Miss P Matthews 12 Meadway Spalding PE11 3LQ	PROJECT	Date	Project number	Scale (@ A3)	
ADDRESS		Accessibility Adaptations		DFG/19/1091		
		SHEET	Drawn by	DRAWING NUMBER		REV
		Site Block Location	SG	11		