

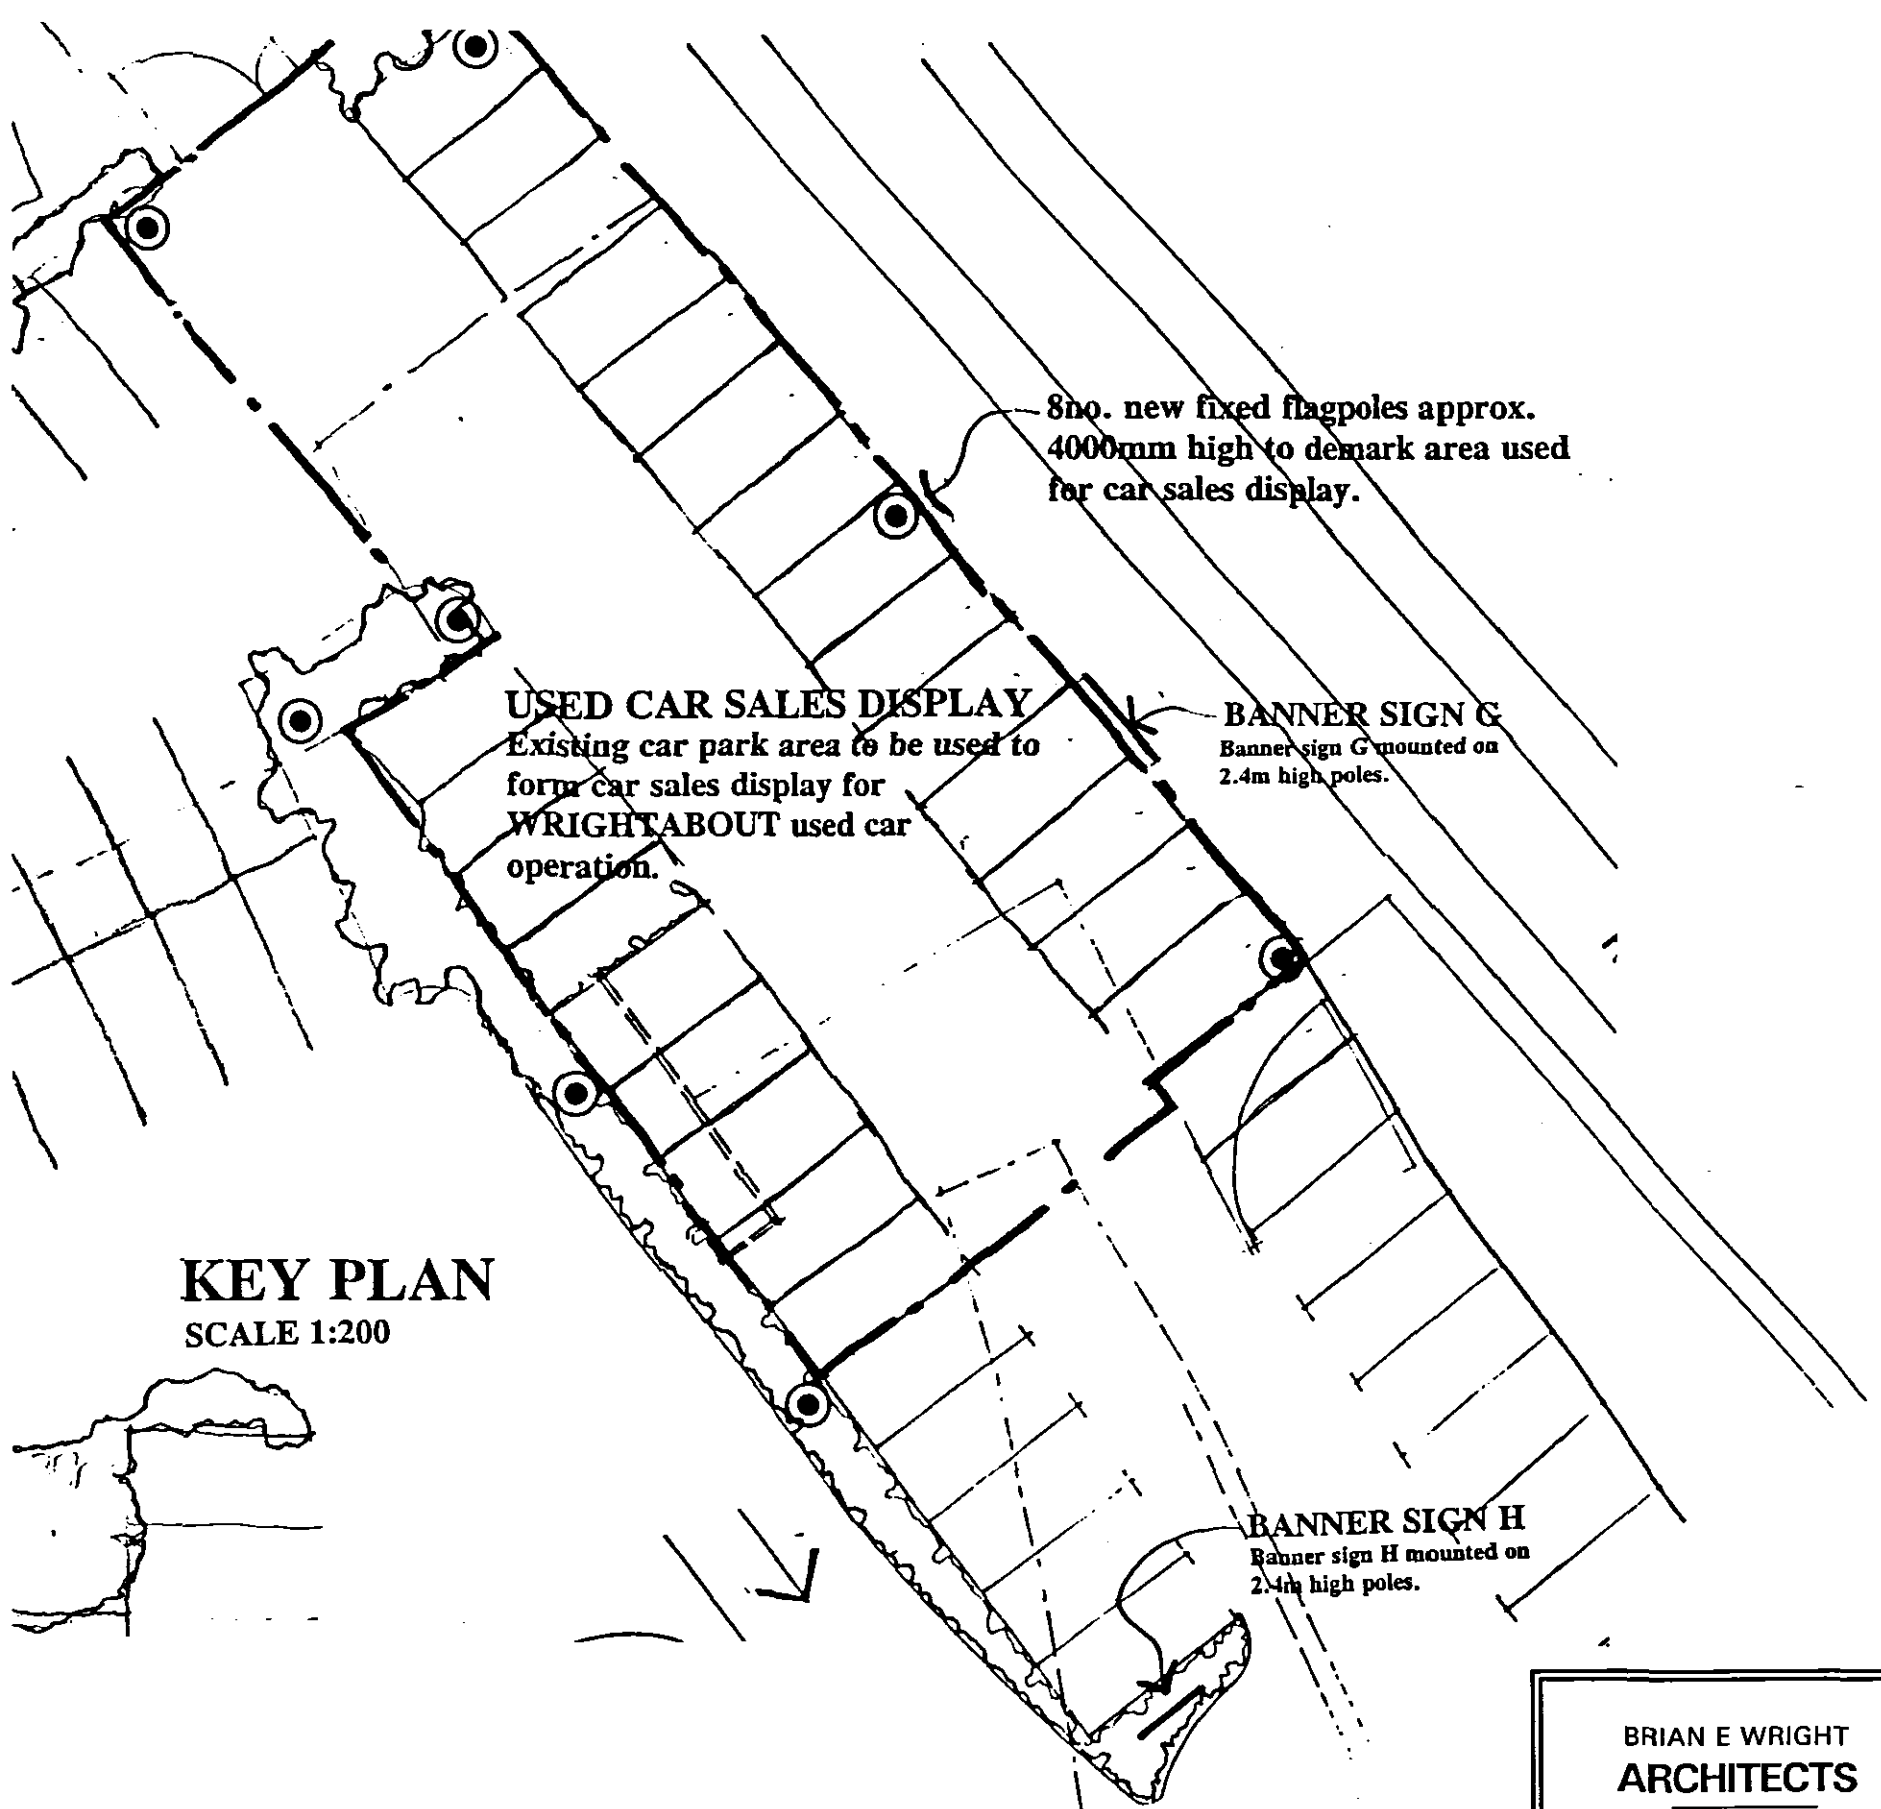


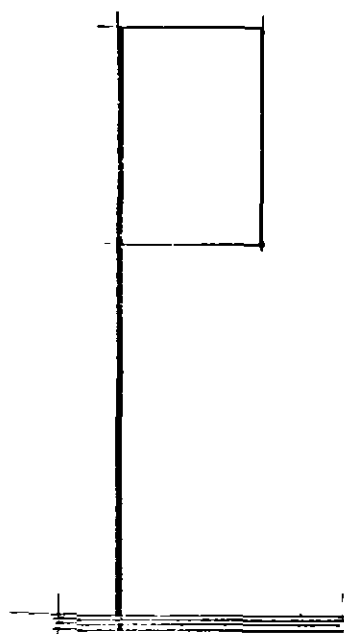


KEY PLAN
SCALE 1:200

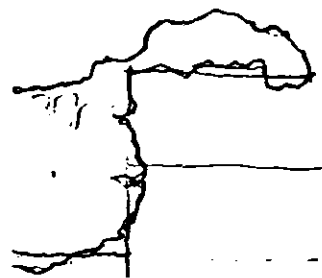

FLAG-ELEVATION

DETERMINED SCALE 1:50
Elevation of 4m high flag pole and flag

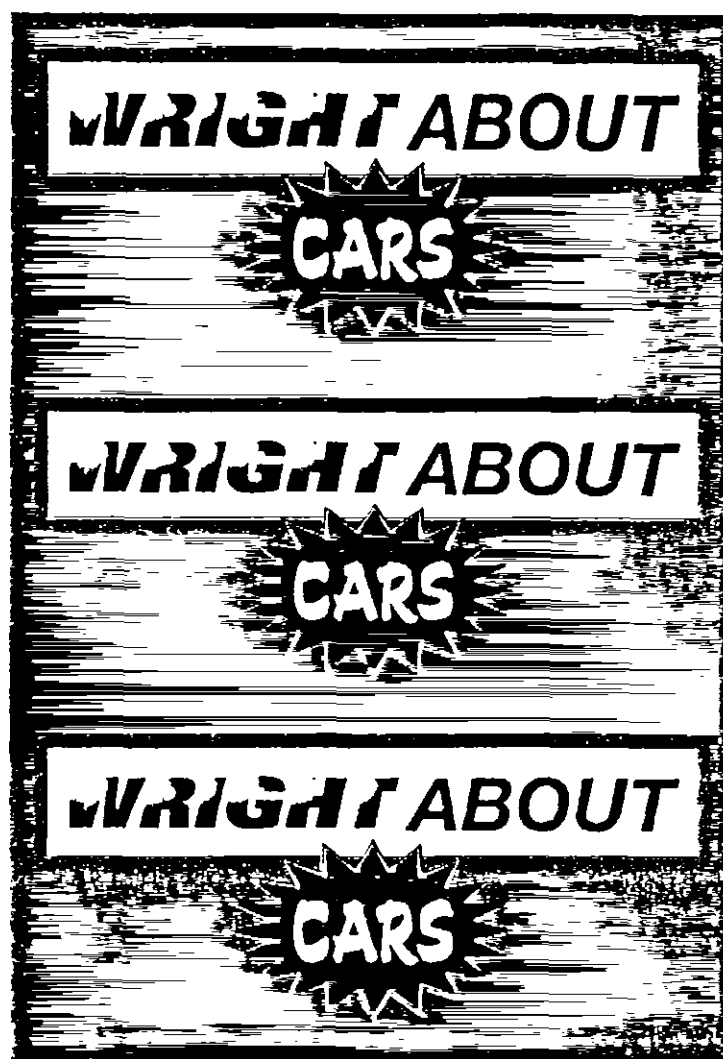

FLAG
SCALE 1:10
Elevation of flag 970mm x 1440mm

SHDC
PLANNING & DEVELOPMENT
20 AUG 2003
Ref. 0914103

**BRIAN E WRIGHT
ARCHITECTS**

Hamlet House
7 Oak Hill
Washingborough
LINCOLN
LN4 1BA
Tel: 01522 793528
Fax: 01522 794814

PROJECT

**CAR SALES DISPLAY,
WRIGHT ABOUT
USED CARS,
WINOVER CENTRE,
WINOVER ROAD,
SPALDING**

CLIENT

**LINCOLN CO-OPERATIVE
SOCIETY LTD.**

DRAWING

**KEY PLAN AND DETAILS,
FLAGS AND SIGNS**

DATE

AUGUST 2003

SCALE

SEE DRAWING

DRW. NO.

1063/A3/03

DO NOT SCALE FROM THIS DRAWING. ALL DIMENSIONS AND SETTING OUT TO BE USED FOR CONSTRUCTION OF THE SITE AND ALL DIMENSIONS REFERRED TO ARCHITECT BEFORE WORK COMMENCES.