


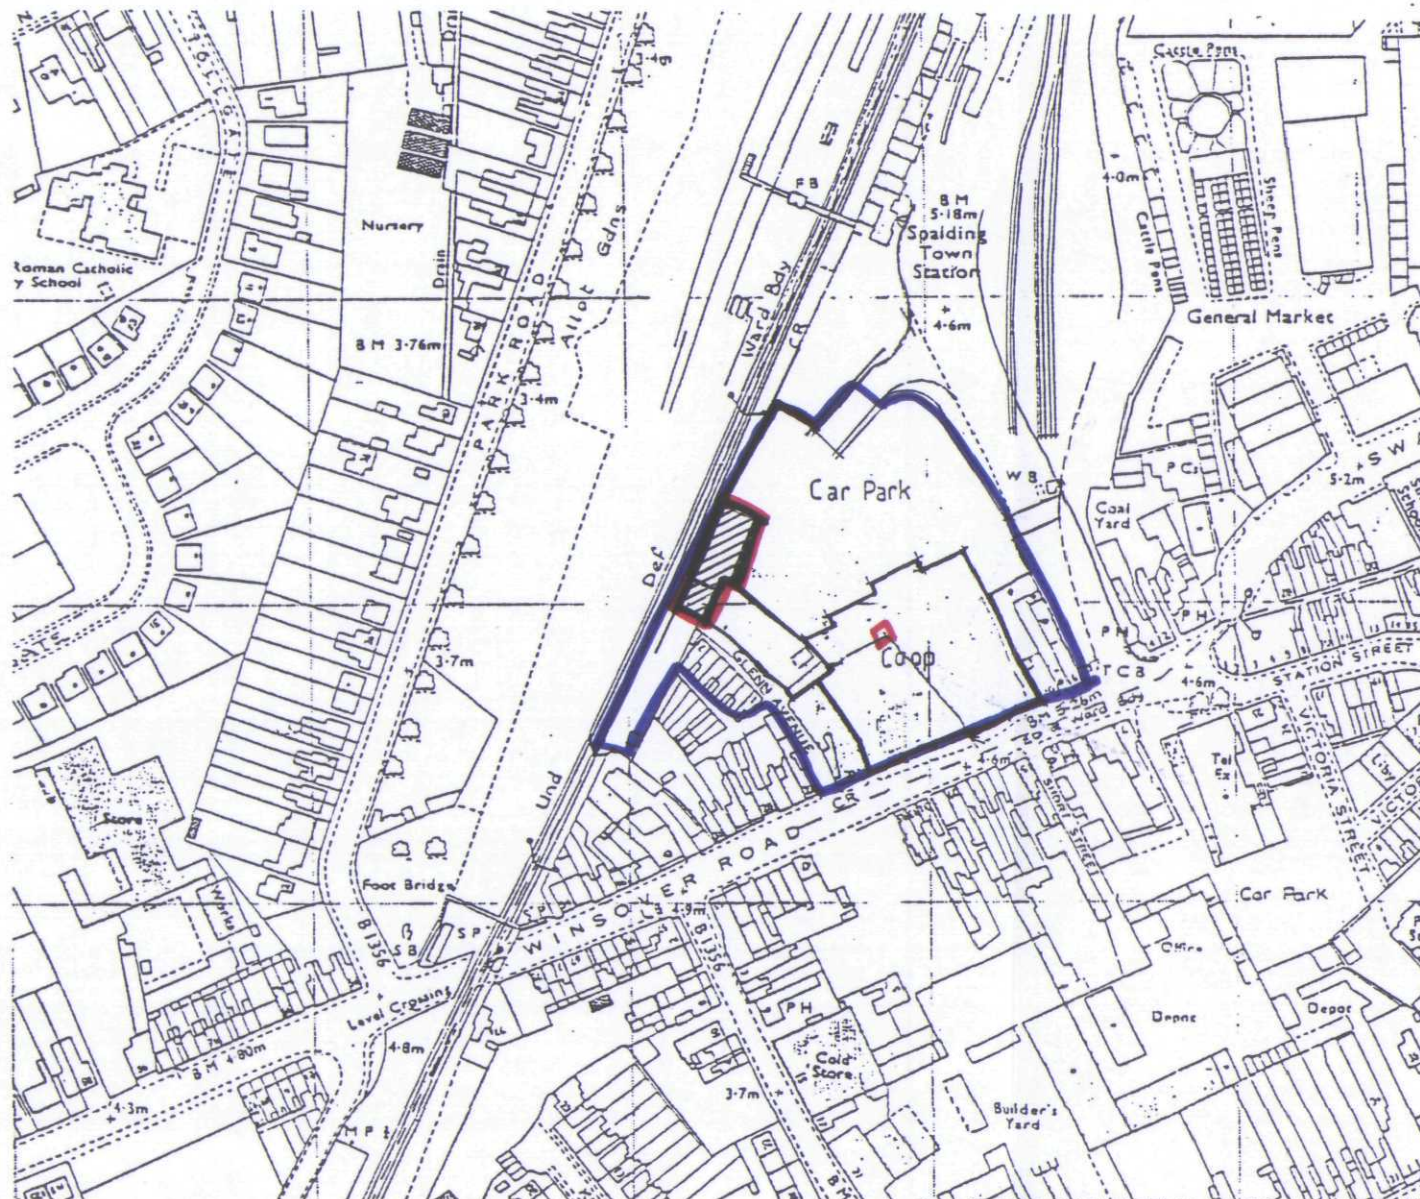

LOCATION PLAN

**RECEIVED
PLAN**

**SHDC
Planning & Development**
23 JUL 2003
Ref 0914/03

**BRIAN E WRIGHT
ARCHITECTS**

Hamlet House
7 Oak Hill
Washingborough
LINCOLN
LN4 1BA
Tel: 01522 793528
Fax: 01522 794814

PROJECT

**CAR SALES DISPLAY,
WRIGHT ABOUT
USED CARS,
WINSOVER CENTRE,
WINSOVER ROAD,
SPALDING**

CLIENT

**LINCOLN CO-OPERATIVE
SOCIETY LTD.**

DRAWING

LOCATION PLAN

DATE

JULY 2003

SCALE

1:2500

DRW. NO.

1063/A3/01

DO NOT SCALE FROM THIS DRAWING. ALL DIMENSION AND SETTING OUT TO BE VERIFIED ON SITE AND ALL DISCREPANCIES REFERRED TO ARCHITECT BEFORE WORK COMMENCES.