

NEW TILES TO MATCH EXISTING
OLD AND NEW WALLS TO RECEIVE SMOOTH CREAM RENDER.
NEW WINDOWS AND DOORS TO BE OAK EFFECT AND THE EXISTING REPLACED WITH SAME
FLAT ROOF COVERING TO BE LEAD COLOUR
PORCH ROOF TO BE GRP PURPOSE MADE

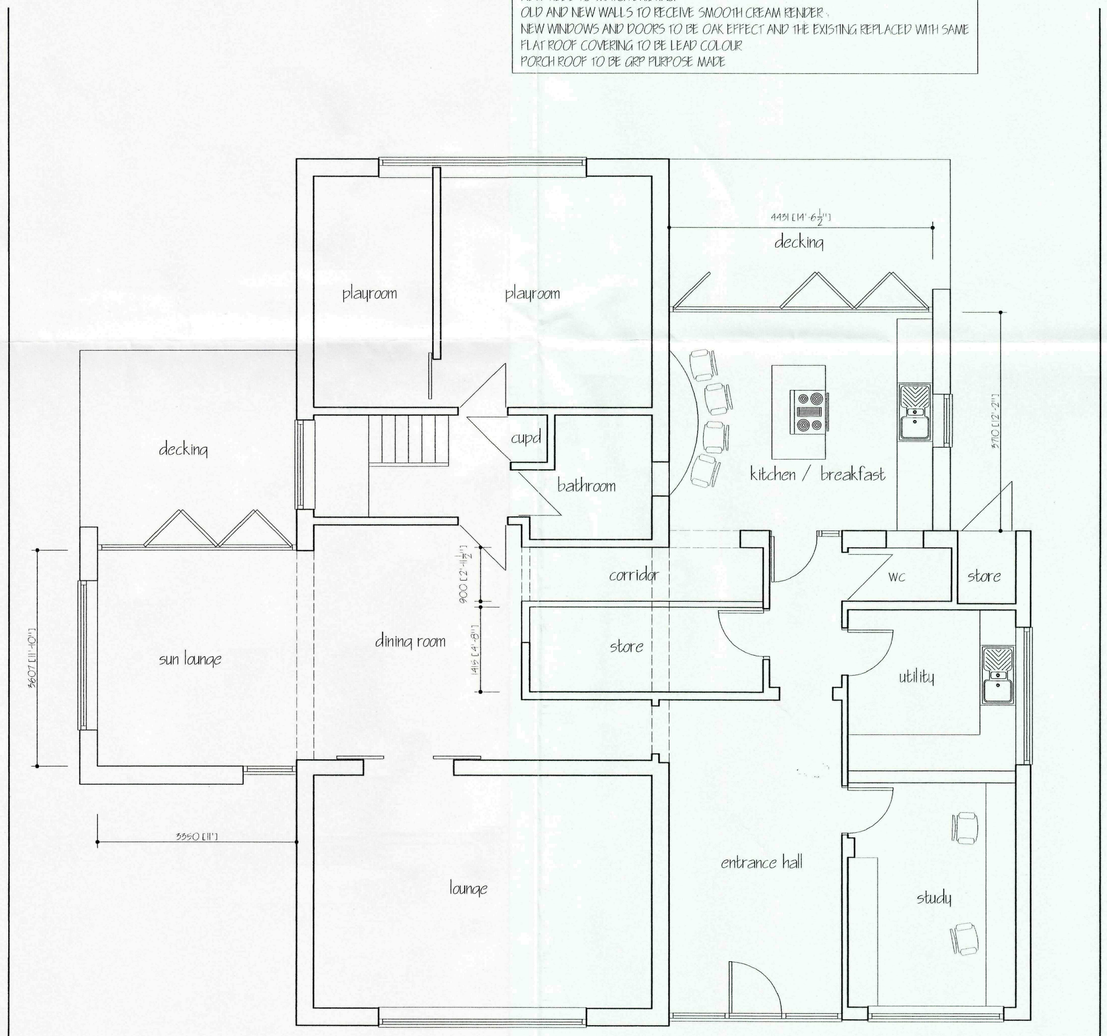

GROUND FLOOR PLAN AS PROPOSED

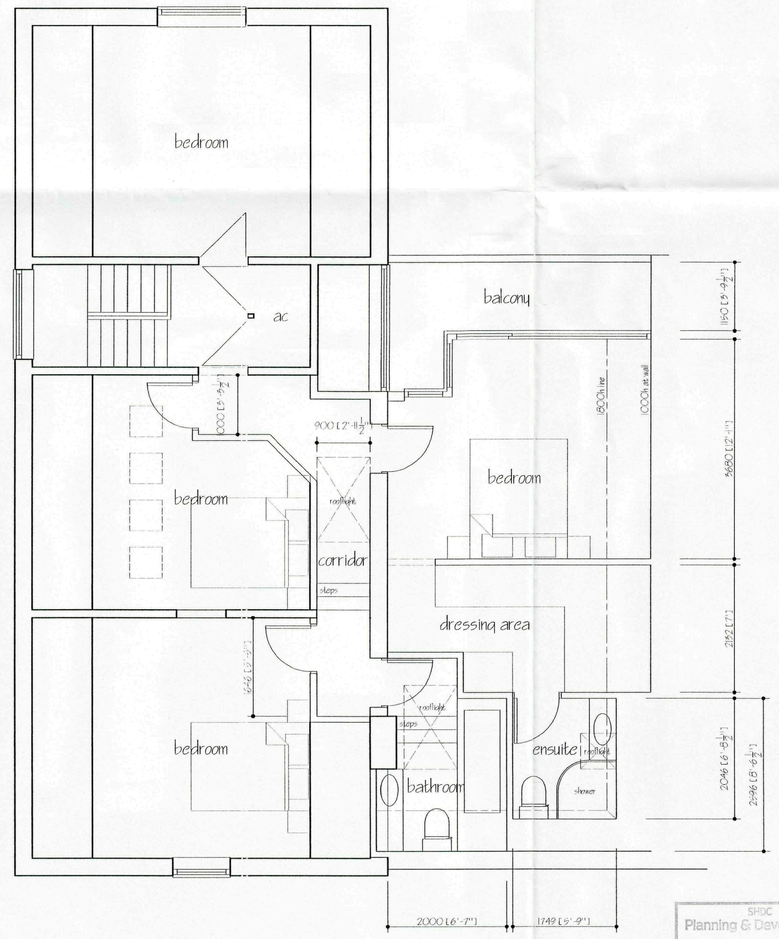

FIRST FLOOR PLAN AS PROPOSED

SHDC
Planning & Development
23 NOV 2009
Ref: 0915-09

D	MATERIAL ALT.	NOV 2009
A	CLIENTS ALTERATIONS	OCT 2009
ref	revision	date

G. R. MERCHANT LTD.
I.ENG AMICE FIWO

ARCHITECTURAL, STRUCTURAL AND LAND DRAINAGE CONSULTANTS

4 Wrights Mews
12A Park Road, Holbeach,
Spalding, Lincs. PE12 7EE
Tel: 01406 490800
Fax: 01406 425744
E-Mail: gr.merchant@btconnect.com

Project
PROPOSED EXTENSION AND ALTERATIONS
55 GRANGE DRIVE
SPALDING
LINCS

Client
MR & MRS M EAST

Drawing
PROPOSED PLANS AND ELEVATIONS

Job Ref.	Drawing No.
1778/08	05B
Date	**Drawn**
OCT 2009	JPW

Scales
1/50


DO NOT SCALE FROM THIS DRAWING
This drawing is copyright and may not be altered, traced, photographed or used for any other purpose other then that for which it is issued. The General Contractor is to check all dimensions on site and report any discrepancies to the Architect. All details shown on this drawing including foundations are based upon typical site conditions related to the area. No responsibility can be accepted for abnormal conditions which may be discovered during construction unless reported to the Architect so that design movements may be considered. Site soil surveys are recommended in respect of foundations to establish specific site conditions before foundation work is undertaken. This drawing is limited in the amount of information contained and does not purport to contain a full specification of the works. It is solely for the purpose of obtaining Planning / Building Regulation approval. This drawing must not be used as a contract document alone. The works will not be supervised or inspected on site by G R Merchant or any representative thereof. It is the client or their appointed agents responsibility to corral workmanship, substitution of materials, adherence to specifications, variations to contract etc. All materials to be new unless otherwise stated and all components and materials etc. to be used fitted and installed etc. to strict accordance with manufacturers instruction and relevant code of practice. Materials shall conform to appropriate British standard specification or BBA certificate or European equivalent where this exists. The Contractor shall be responsible for the safety of all persons on site and shall take all measures necessary to achieve compliance with Health and Safety legislation for Building sites and Work places. The Employer / Client is advised that should the works need to comply with the Construction Design and Management Regulations an Independent Planning Supervisor will be required. The works shall comprise of all that is shown on the drawing and details. Work that may not specifically be shown but may be reasonably inferred as necessary to carry out the works shall be deemed to be included. It is the plot / land owners responsibility to be aware of the Party Wall etc. Act 1996, when building in close proximity to adjoining neighbors boundaries.




FRONT



REAR

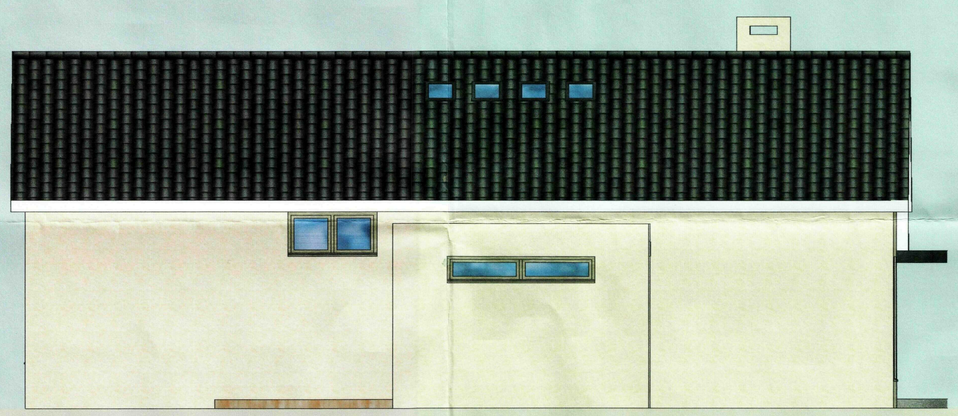

SIDE

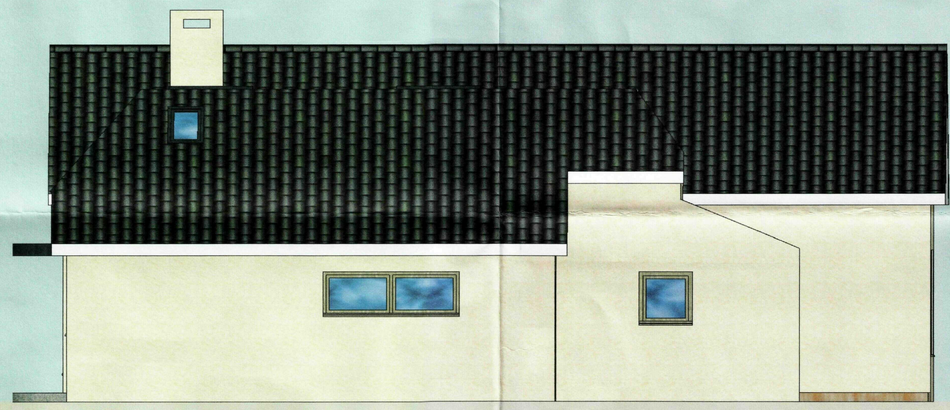

SIDE

B	13/11/09	CLIENTS ALTS
A	16/10/09	CLIENTS ALTS

RECEIVED
Planning & Development
23 NOV 2009
Ref: 0915-09


GR MERCHANT LTD.

4 WRIGHTS MEWS 12A PARK ROAD HOLBEACH SPALDING LINCS PE12 7EE
TEL 01406 490800 FAX 01406 425744 E-MAIL gr.merchant@btconnect.com

PROJECT PROPOSED EXTENSION & ALTERATIONS AT 55 GRANGE DRIVE SPALDING

CLIENT MR & MRS M EAST

DRAWING PROPOSED ELEVATIONS
JOB REF 1778/08 DRAWING NO 06B DATE OCT 2009 DRAWN JPW
SCALES 1/50

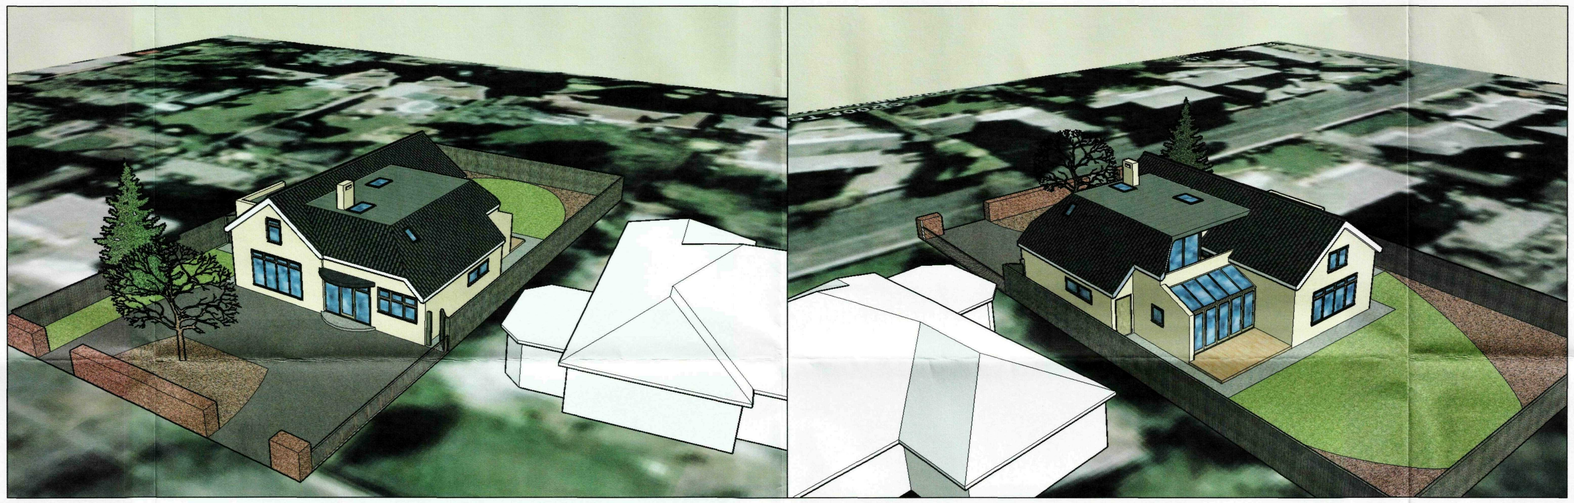

SDC
Planning & Development
2 3 NOV 2009
Ref: 0915-09

B	13/11/09	CLIENTS ALTS
A	16/10/09	CLIENTS ALTS

GR MERCHANT LTD.

4 WRIGHTS MEWS 12A PARK ROAD HOLBEACH SPALDING LINCS PE12 7EE
TEL 01406 490800 FAX 01406 425744 E-MAIL gr.merchant@btconnect.com

PROJECT PROPOSED EXTENSION & ALTERATIONS AT 55 GRANGE DRIVE SPALDING

CLIENT MR & MRS M EAST

DRAWING 3D VIEWS

JOB REF 1778/08 DRAWING NO 08B DATE OCT 2009 DRAWN JPW


SCALES 1/50




FRONT



REAR

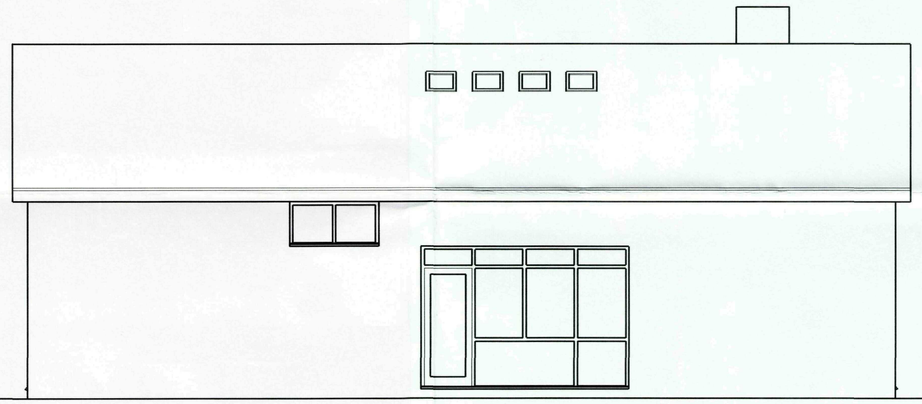

SIDE

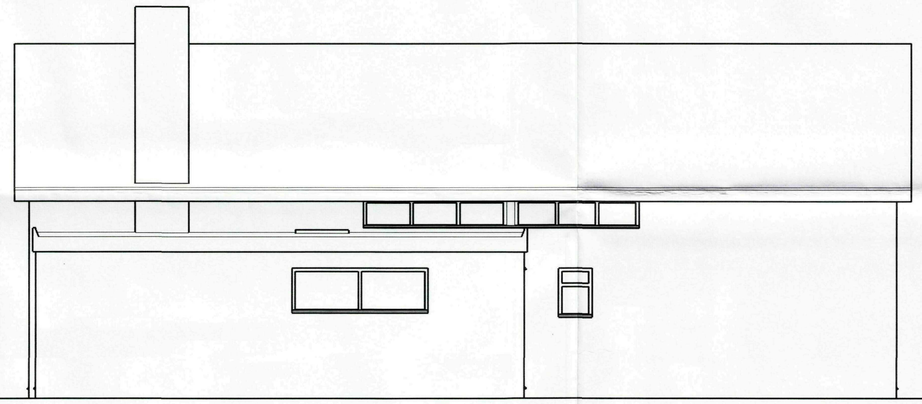

SIDE

SHDC
Planning & Development
2 3 NOV 2009
Ref: 0915.09


GR MERCHANT LTD.

4 WRIGHTS MEWS 12A PARK ROAD HOLBEACH SPALDING LINCS PE12 7EE
TEL 01406 490800 FAX 01406 425744 E-MAIL gr.merchant@btconnect.com


PROJECT PROPOSED EXTENSION & ALTERATIONS AT 55 GRANGE DRIVE SPALDING

CLIENT MR & MRS M EAST

DRAWING EXISTING ELEVATIONS
JOB REF 1778/08 DRAWING NO 07 DATE OCT 2009 DRAWN JPW
SCALES 1/50

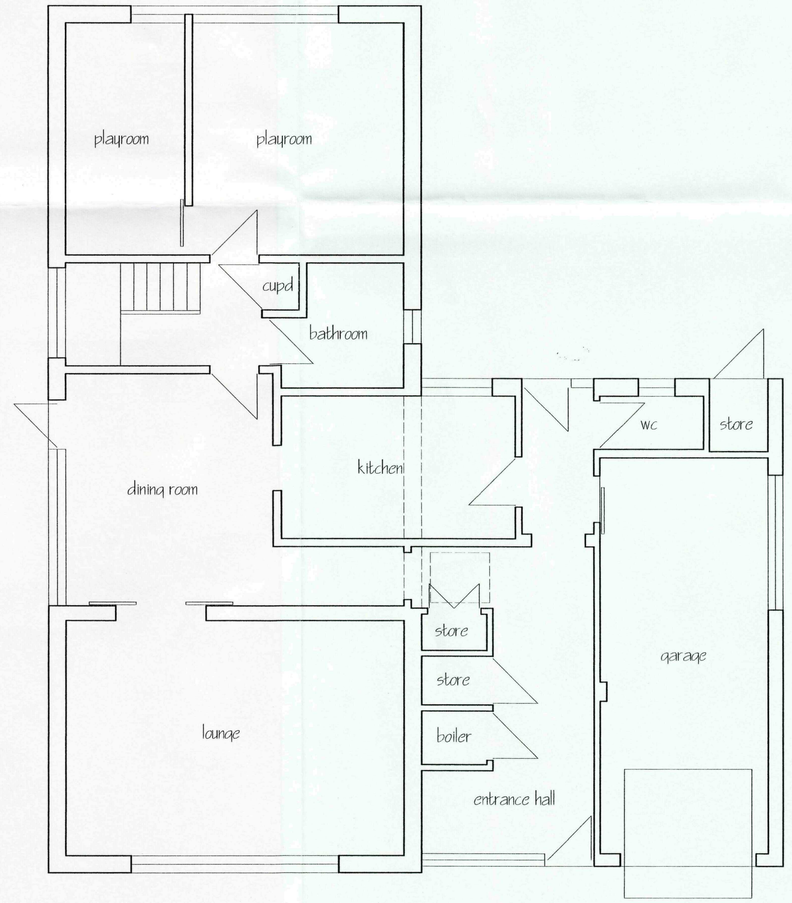

GROUND FLOOR PLAN AS EXISTING

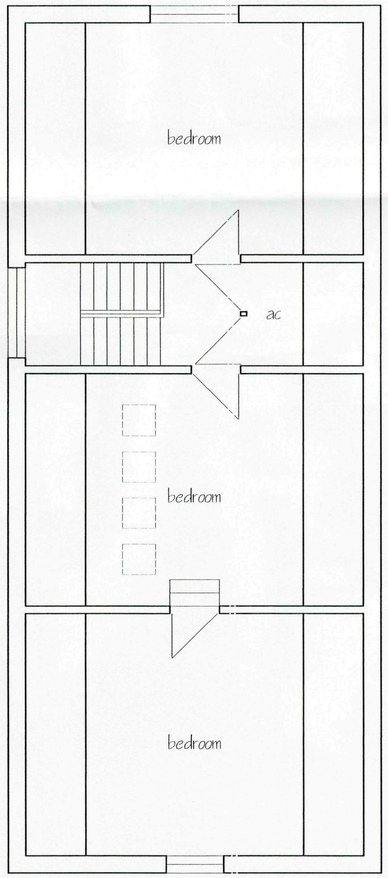

FIRST FLOOR PLAN AS EXISTING

ref.	revision	date
A	ELEVATIONS REMOVED	OCT 2009

G. R. MERCHANT LTD.
I.ENG AMICE FIWO
ARCHITECTURAL, STRUCTURAL AND LAND DRAINAGE CONSULTANTS
4 Wrights Mews
12A Park Road, Holbeach,
Spalding, Lincs. PE12 7EE
Tel: 01406 490800
Fax: 01406 425744
E-Mail: gr.merchant@btconnect.com

Project
PROPOSED EXTENSION AND ALTERATIONS
55 GRANGE DRIVE
SPALDING
LINCS

Client
MR & MRS M EAST

Drawing
PLANS AND ELEVATIONS AS EXISTING

Job Ref.	Drawing No.
1778/08	05A
Date	**Drawn**
OCT 2008	JPW


Scales
1/50

SHDC
Planning & Development
23 NOV 2009
Ref: 0915-09

DO NOT SCALE FROM THIS DRAWING
This drawing is copyright and may not be altered, traced, photographed or used for any other purpose other than that for which it is issued. The General Contractor is to check all dimensions on site and report any discrepancies to the Architect. All details shown on this drawing including foundations are based upon typical site conditions related to the area. No responsibility can be accepted for abnormal conditions which may be discovered during construction unless reported to the Architect so that designs amendments may be considered. Site soil surveys are recommended in respect of foundations to establish specific site conditions before foundation work is undertaken. This drawing is limited in the amount of information contained and does not purport to contain a full specification of the works. It is solely for the purpose of obtaining Planning / Building Regulation approval. This drawing must not be used as a contract document alone. The works will not be supervised or inspected on site by G.R. Merchant or any representative thereof. It is the client or their appointed agents responsibility to control workmanship, substitution of materials, adherance to specification, variations to contract etc. All materials to be new unless otherwise stated and all components and materials etc. to be used fitted and installed all, in strict accordance with manufacturers instruction and relevant code of practice. Materials shall conform to appropriate British standard specification or BBA certificate or European code equivalent. The Employer / Client shall ensure that the selected contractor is conversant with and adopts all measures necessary to achieve compliance with Health and Safety legislation for Building sites and Work places. The Employer / Client is advised that should the works need to comply with the Construction Design and Management Regulations an Independent Planning Supervisor will be required. The works shall comprise of all that is shown on the drawing and details. Work that may not specifically be shown but may be reasonably inferred as necessary to carry out the works shall be deemed to be included. It is the plot / land owners responsibility to be aware of the Party Wall etc. Act 1996 when building in close proximity to adjoining neighbors boundaries.



BLOCK PLAN

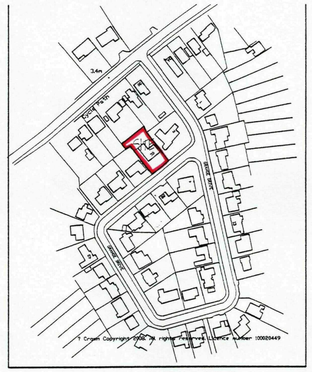

LOCATION PLAN

ref:	revision	date

G. R. MERCHANT LTD.
I.ENG AMICE FIWO

ARCHITECTURAL, STRUCTURAL AND LAND DRAINAGE CONSULTANTS

4 Wrights Mews
12A Park Road, Holbeach,
Spalding, Lincs. PE12 7EE
Tel: 01406 490800
Fax: 01406 425744
E-Mail: gr.merchant@btconnect.com

Project
PROPOSED EXTENSION AND ALTERATIONS
99 GRANGE DRIVE
SPALDING
LINCS

Client
MR & MRS M EAST

Drawing
BLOCK AND LOCATION PLANS

Job Ref.	Drawing No.
1/181/08	04
Date	Drawn
OCT 2008	JPW

Scales
1/200 1/2500

DO NOT SCALE FROM THIS DRAWING
This drawing is copyright and may not be altered, traced, photographed or used for any other purpose other than that for which it is issued. The General Contractor is to check all dimensions on site and report any discrepancies to the Architect. All details shown on this drawing including boundaries are based upon topical site conditions revised to the area. No responsibility can be accepted for assumptions made as to the suitability of ground conditions, the existence of services or the position of boundaries. We design schemes to mitigate site conditions before foundation work is undertaken. This drawing is limited in the amount of information contained and does not purport to contain a full specification of the works. It is issued for the purpose of obtaining Planning / Building Regulation approval. This drawing must not be used for the purpose of tendering or for the setting out of the proposed works on site. The Architect or any representative thereof, T.A the Client or their appointed agents responsible to comms workmanship, substitution of materials, adherence to specification, variations to contract and materials to be new unless otherwise stated and all components and materials etc. to be used fitted and installed etc. in strict accordance with manufacturers instruction and relevant code of practice. The Contractor is to be responsible for temporary bracing and propping up of the structure during construction. The Endeavor / Client shall ensure that the selected contractor is conversant with and adopts all measures necessary to achieve compliance with Health and Safety legislation for Building sites and Work places. The Endeavor / Client is advised that should the works need to comply with the Construction Design and Management Regulations an independent Planning Supervisor must be appointed to co-ordinate matters relating to Health and Safety during the design stages. Work that may not specifically be shown but may be reasonably inferred as necessary to carry out the works shall be deemed to be included. It is the part / land owners responsibility to be aware of the Party Wall etc. Act 1996 when building or close proximity to adjoining neighbors boundaries.

SHDC
Planning & Development
24 NOV 2008
Ref: 0915~09