



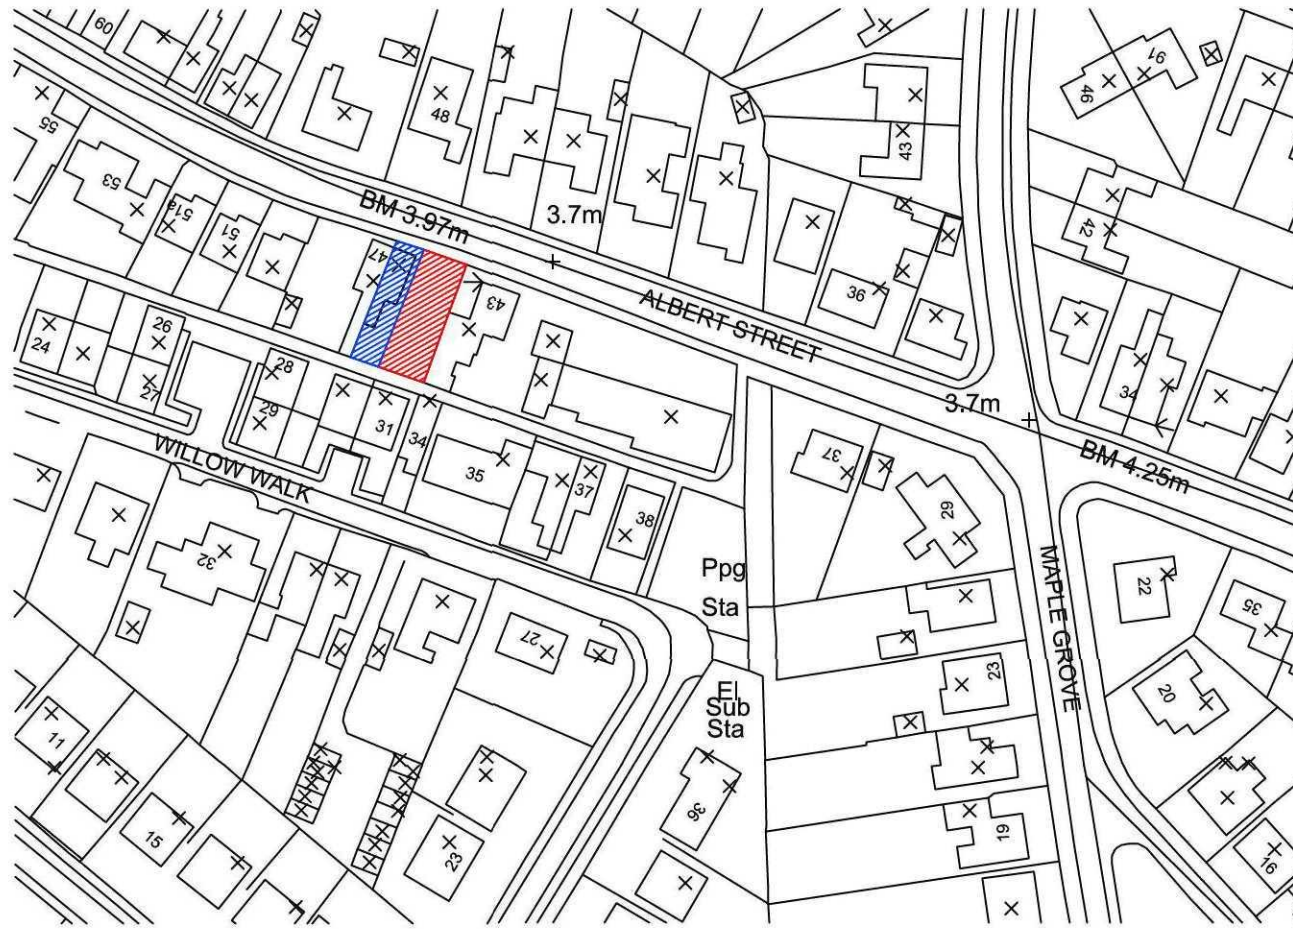

Site Location Plan

Scale 1:1250

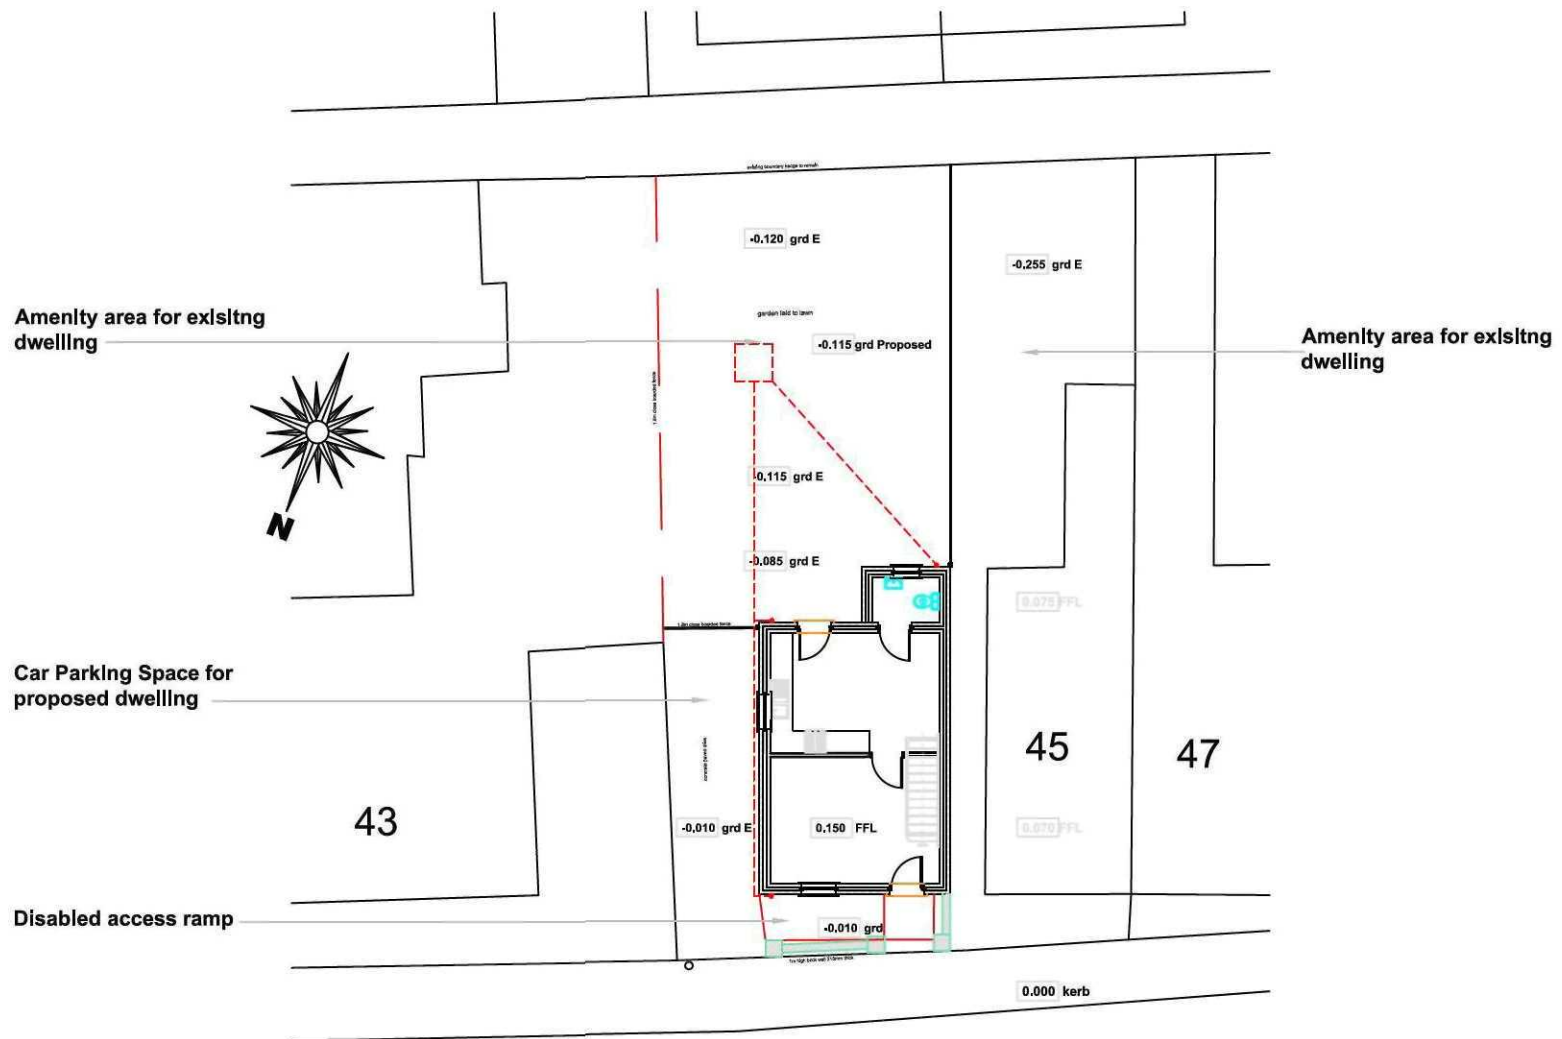

Site Block Plan

Scale 1:200

External Material Specification
-White uPVC windows and doors
-Brickwork to be Hanson Clumber Red
-Double 'Rustic' Pantile by Sandtoft
-Black uPVC Rainwater Goods
-White uPVC Fascia and Soffit

rev "E" - 22.11.11 - Condition Compliance Details added
rev "D" - 09.06.10 - Site Boundary Amended
rev "C" - 17.03.09 - Building Control Amendments

rev "B" - 02.12.08 - Site Location boundary amended
rev "A" - 11.11.08 - Layout amended to suit the Planning Dept.



2nd Floor - 5B Sheepmarket
Spalding
PE11 1BH
Tel: 01775 768 921
e-mail: enquiries@remiwaydesign.co.uk

Site :

Building Plot on land adjacent
to 45, Albert Street, Spalding.

Client :

Mr Jon Speed & Mrs D Jinks
160, Winsover Road
Spalding
PE11 1HQ

Date : *****

Scale : as noted

Drawing No:

A3- 1605 - 02 "E"