


SITE LOCATION PLAN
AREA 2 HA
SCALE 1:1250 on A4
CENTRE COORDINATES: 524499, 322682

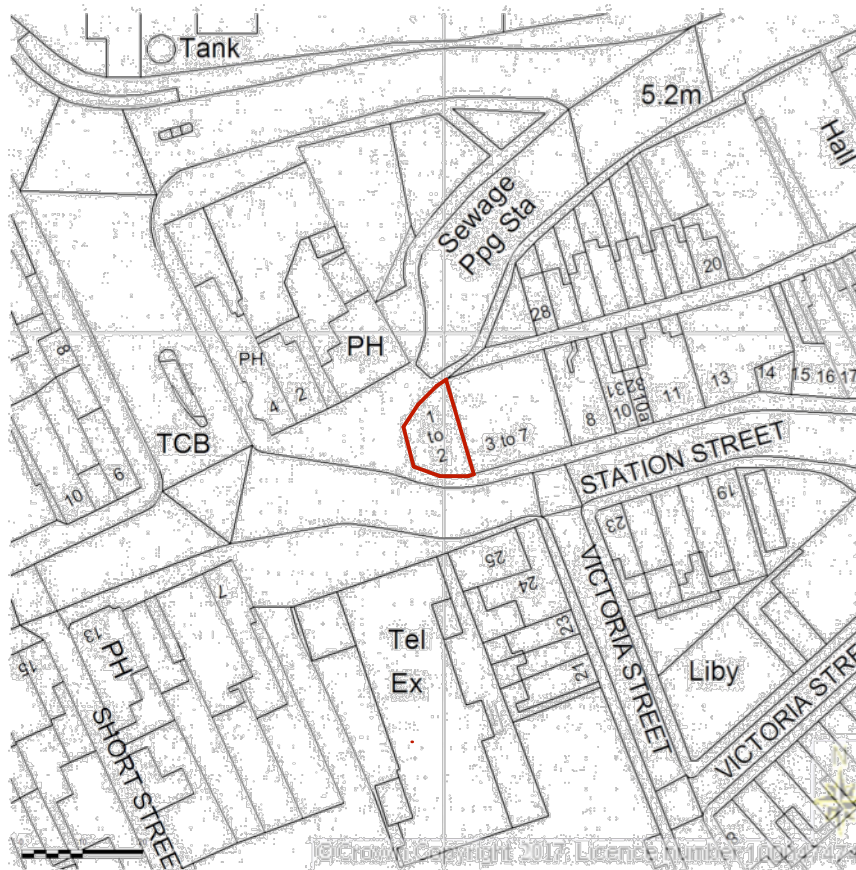

Supplied by Streetwise Maps Ltd
www.streetwise.net
Licence No: 100047474
14/08/2017 14:57

Title Site Location Plan		
Drawing Number TJCQS/1- 2SSS/04	Drawn By TJ	Date 14.08.2017
CAD File Name 1 - 2 Station Street, Spalding		