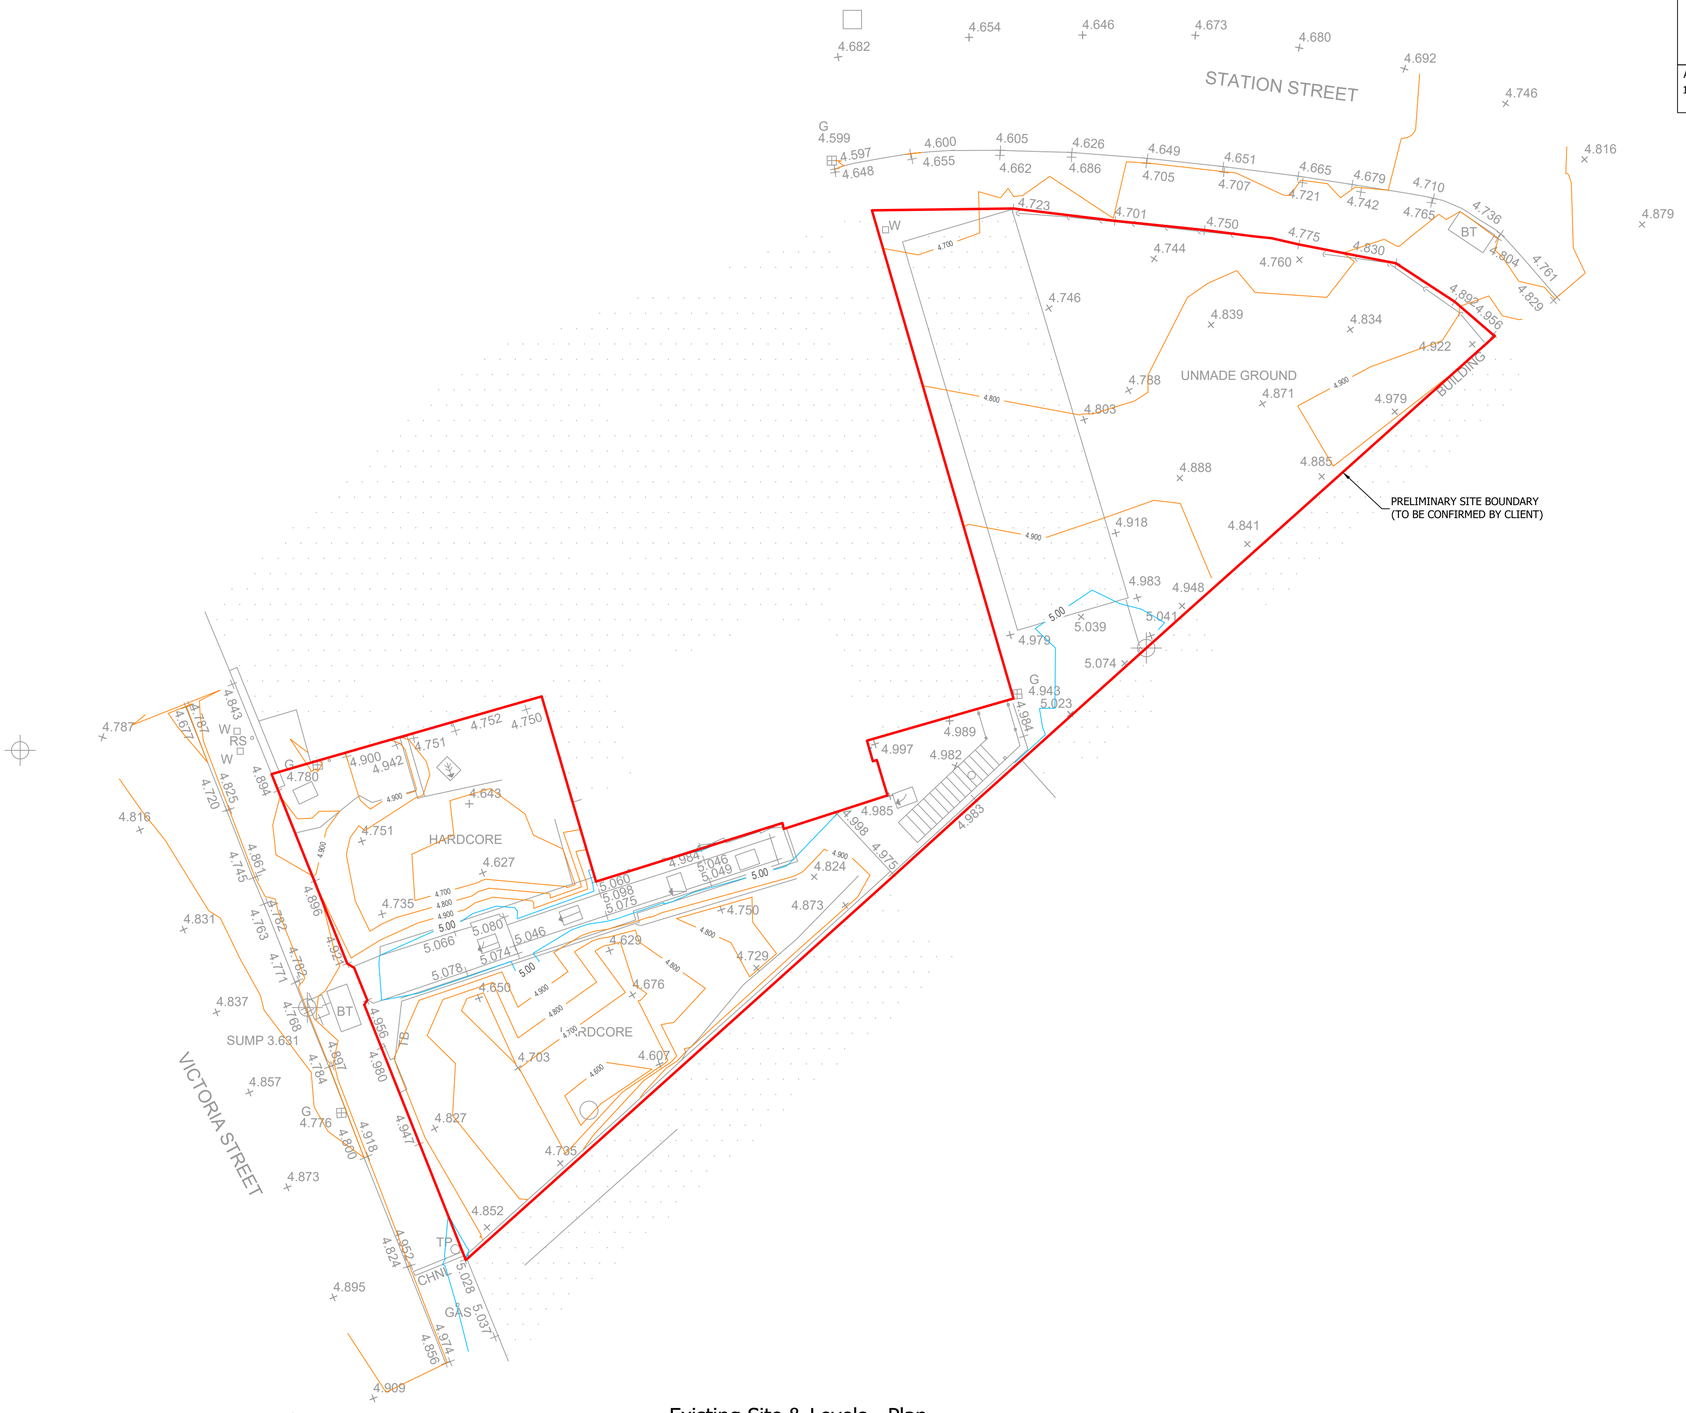


Existing Site & Levels - Plan
(Scale 1:100)

© 2017 WALDECK

1. These drawings are copyright and the property of Waldeck Associates Ltd. Copying of the designs drawings or intellectual property in full or in part is not permitted without the written consent of a Director of Waldeck Associates Ltd.
   In the event of a default by the Employer of its obligations due to Waldeck Associates Ltd neither it or its Assignees or Beneficiaries are permitted or licensed to use or copy this information until such time as the Employer has remedied its default and the Consultant gives written consent to reinstatement of its permission or licence to use its materials.
2. The initial feasibility pre-contract designs specification, cost plans, bill of quantities, feasibility studies and all other documents or media whether electronic or hard copy are for the exclusive use of the Employer for the Project and may not be used or reproduced for any other purpose or project by any party other than for the Project development until such time as Waldeck's Services are engaged under a formal written appointment that pays for an appropriate fee at commercial rates. Use of these documents or media shall be entirely at the risk of the person using it. No reliance on these documents shall be permitted and full copyright is retained by Waldeck. Waldeck accepts no responsibility for reliance on these documents or media and it is assumed that the Contractor or Developer or Client has made sufficient provision for design development risk where a full design has not been commissioned. No waiver of this endorsement shall be permitted except in writing and signed by a Director of Waldeck as recorded at Companies House.
3. "Waldeck" is a Trading Style of Waldeck Associates Ltd registered in England and Wales Company № 3450219.

WDK-CAD-TEM-2-A1 V1.2

Construction Design And Management Regulations 2015

The contractors attention is drawn to the abnormal risks identified below, annotated on the drawing and explained in the associated design risk registers.

Legend

- You Must Not Do
- Hazard Or Danger
- You Must Do
- Caution

Abnormal Risks Identified:
1. Abnormal risks to be confirmed

External References: External References

Notes

1. If in doubt, ask the Project Engineer.
2. Do not scale this drawing.
3. All dimensions are in millimetres unless stated otherwise.
4. This drawing to be read in conjunction with all other relevant drawings and specifications.
5. All proprietary items to be installed in strict compliance with manufacturers instructions and recommendations.

Key:
- Site Boundary
- Major Contour (100mm Intervals)
- Minor Contour (25mm Intervals)

Rev	Amendments	Rev'd by	Date
P01	Preliminary Issue	FN	25.09.23

Client: birdwood construction ltd

Project: Residential Development
Station Street & Victoria Street
Spalding

Title: Existing Site & Levels

Project	Originator	Volume	Level	Type	Role	Number
230086	WDK	ZZ	SI	DR	C	31001

Internal Project Reference: 230086

Suitability | Suitable For: S3 - Suitable for Review & Comment

Scale: 1:100 @ A1
Created: 11.09.23
Revision: P01

Project Engineer: SY

Drawn: FN
Checked: RP
Reviewed: RP
Approved for Issue: WG

Waldeck
Digital Strategy Consultancy Solutions
www.waldeckconsulting.com
Offices and Projects UK wide
Wellingore Hall
Hall Street
Lincoln
Lincolnshire
LN5 0HX