P:\PROJECT DATA\Out of London\Lincolnshire\Land adj 19 Station Street, Spalding\CAD\HBR\Fig 21_Plan of Laser scan.dwg

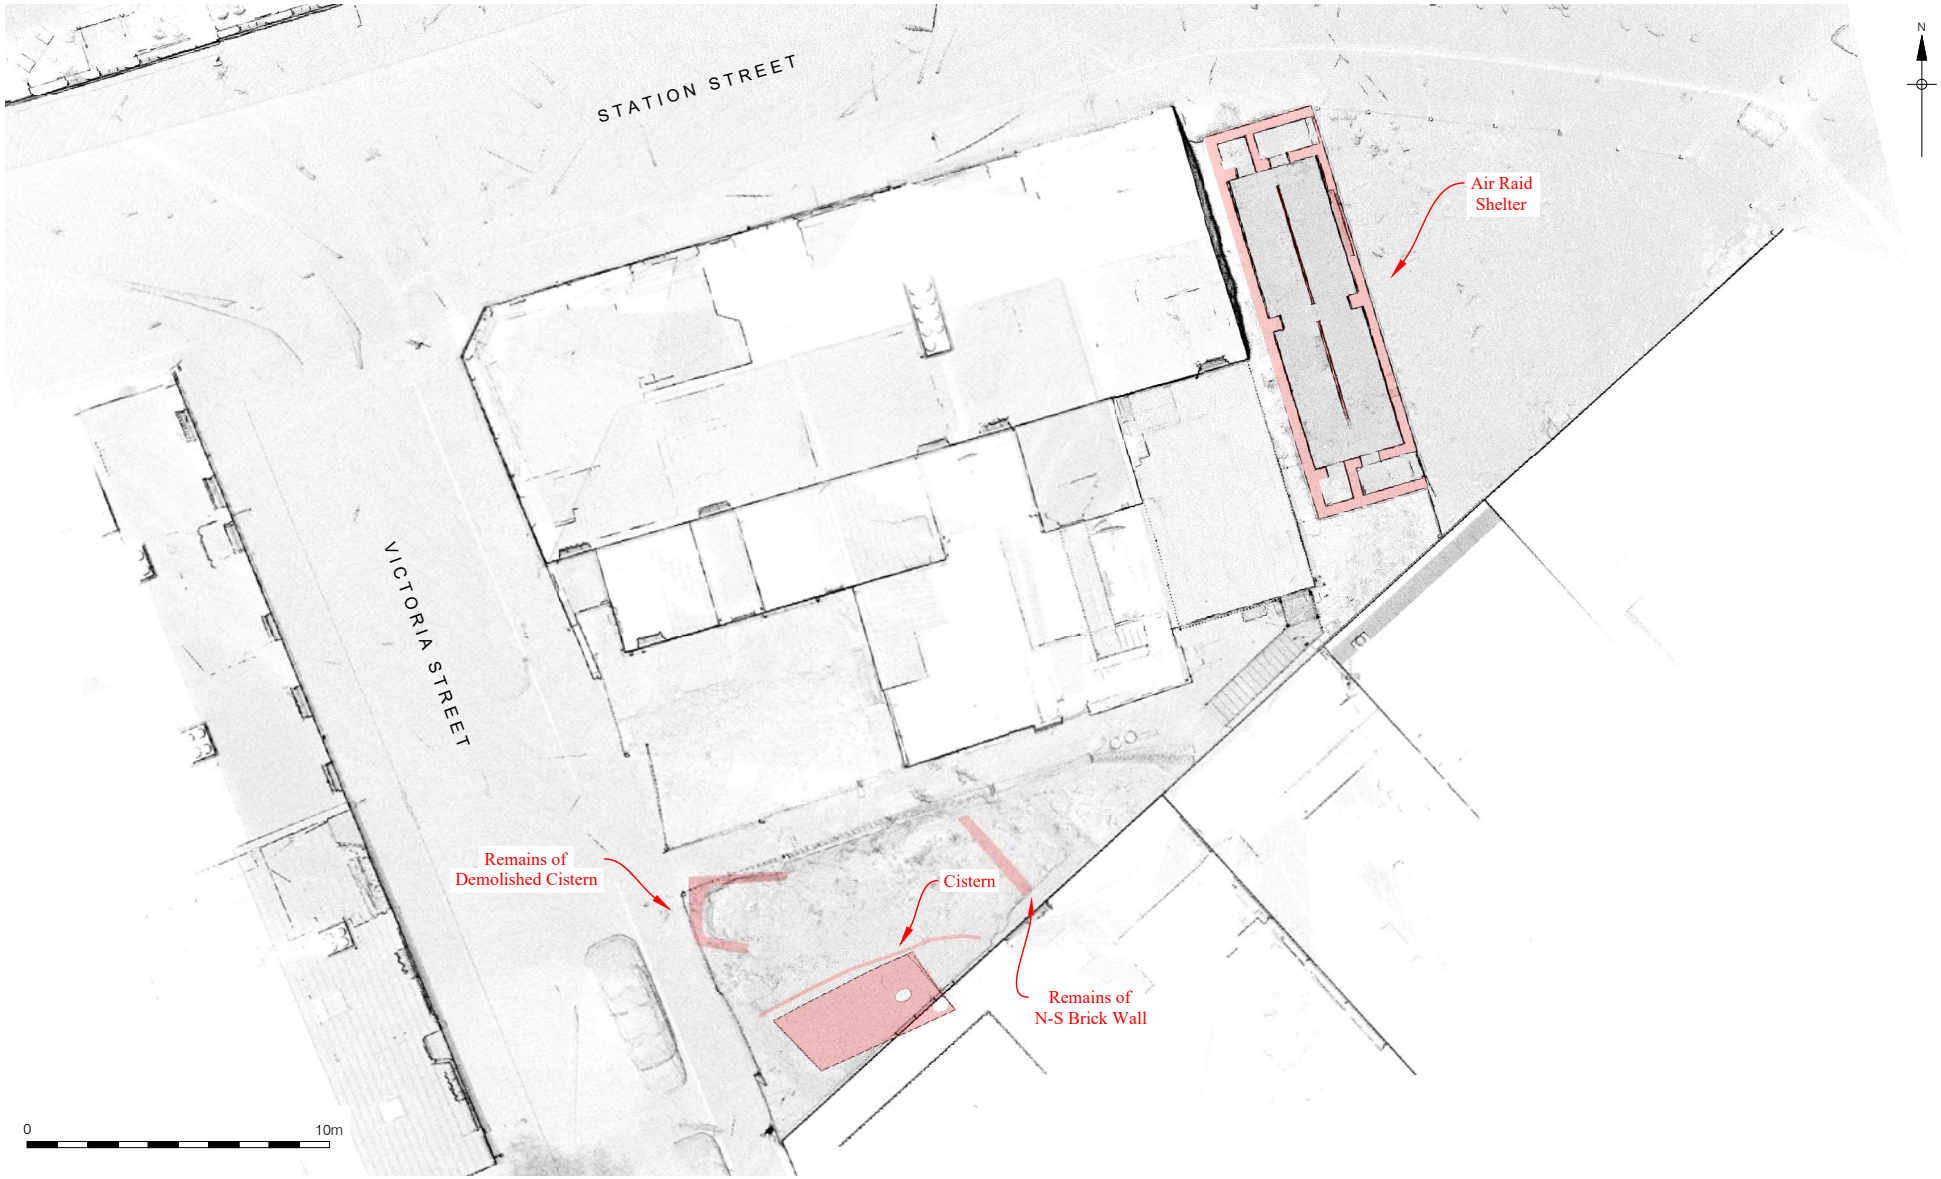



Figure 21
Plan of Laser Scan showing Cisterns, Air Raid Shelter & remains of N-S Brick Wall
1:250 at A4

© Pre-Construct Archaeology Ltd 2023
25/08/2023 HB