P:\PROJECT DATA\Out of London\Lincolnshire\Land adj 19 Station Street, Spalding\CAD\HBR\Fig 14_Type 2.dwg

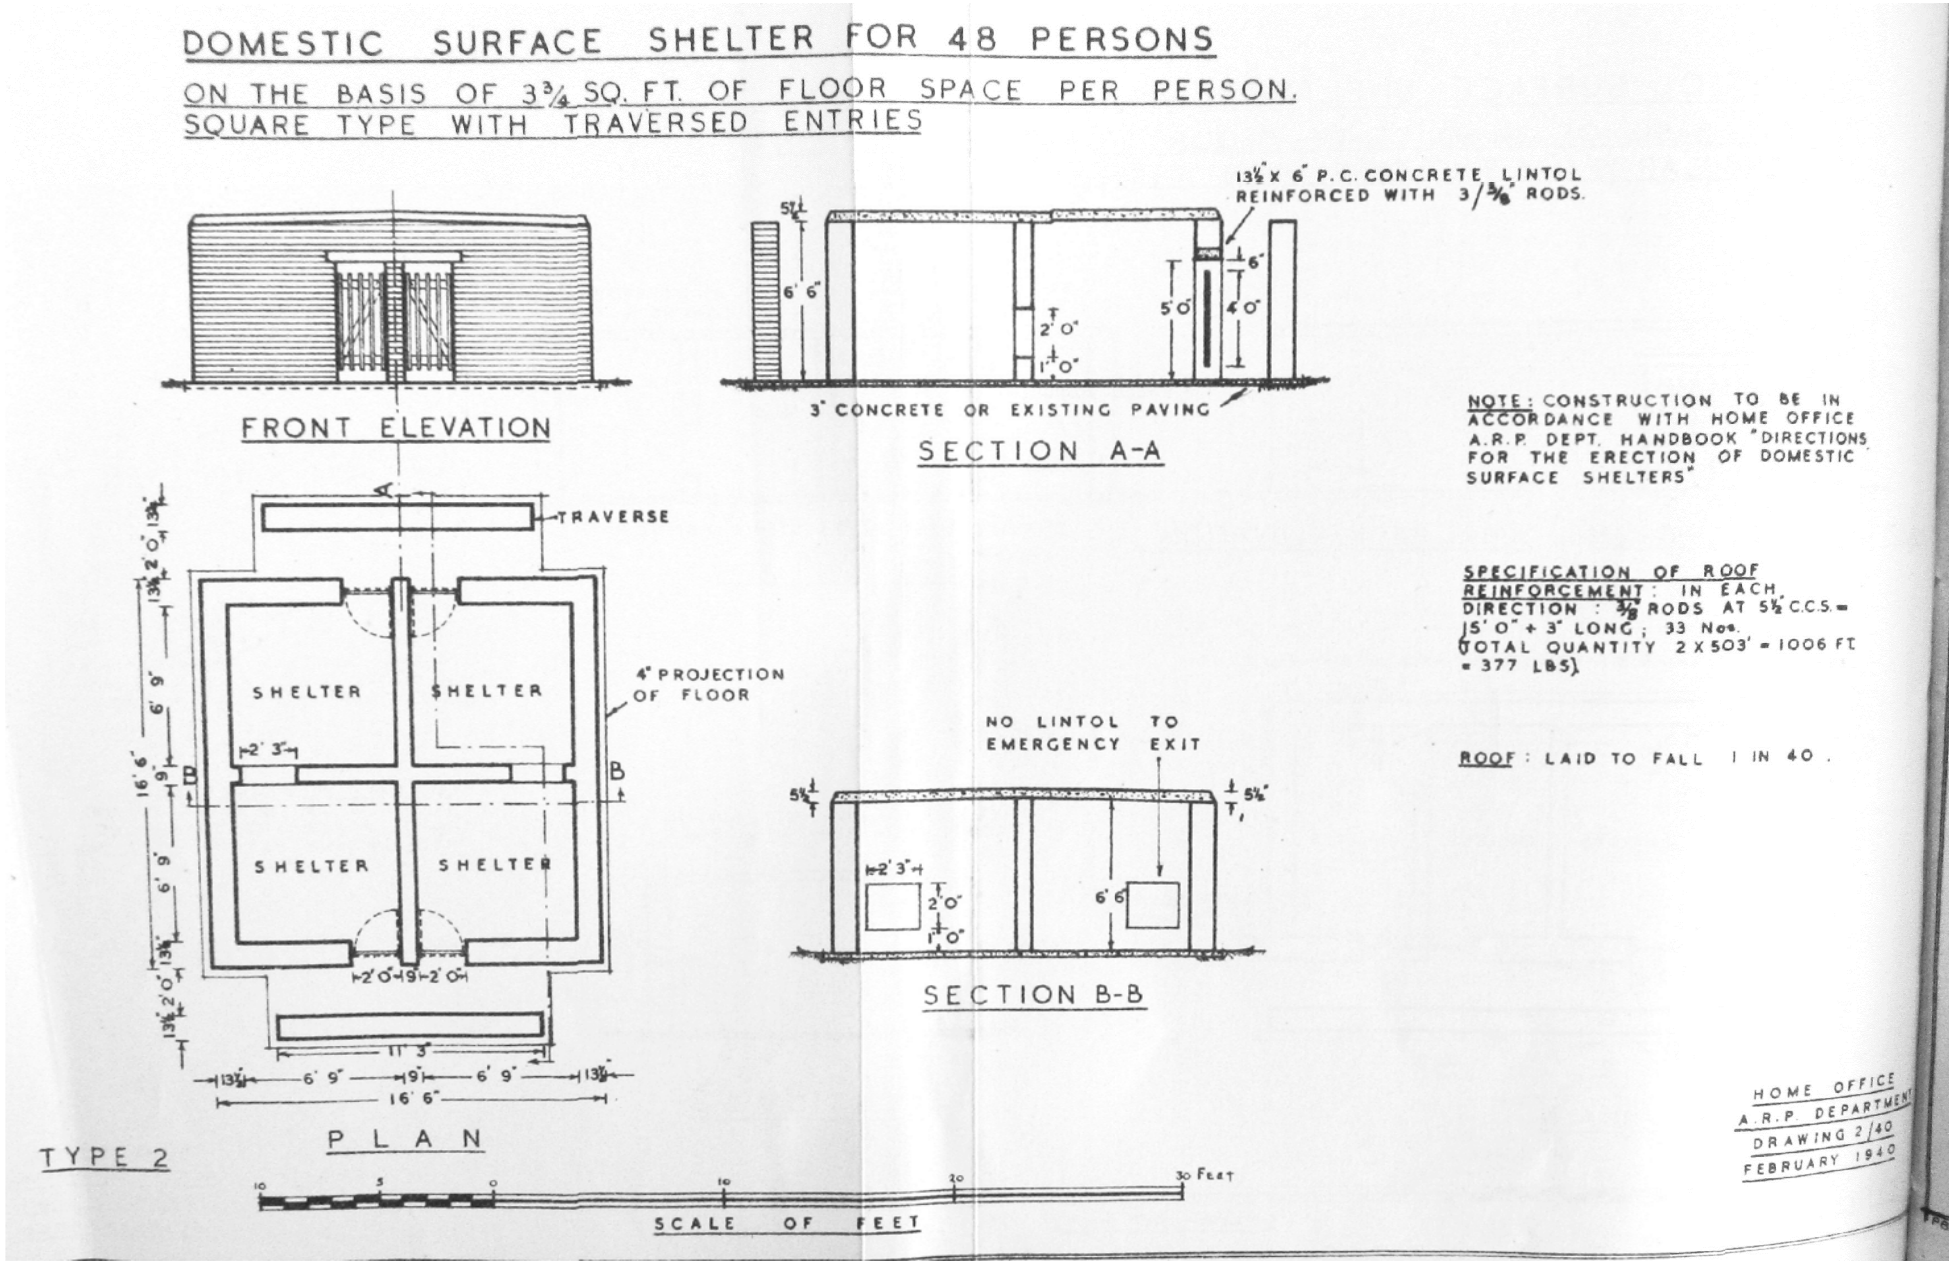


Figure 14
Square (6 ft 8½ in square) Type 2 communal domestic surface shelter with traversed entries, January 1940 © The National Archives
1:100 at A4

© Pre-Construct Archaeology Ltd 2023
22/08/2023 HB

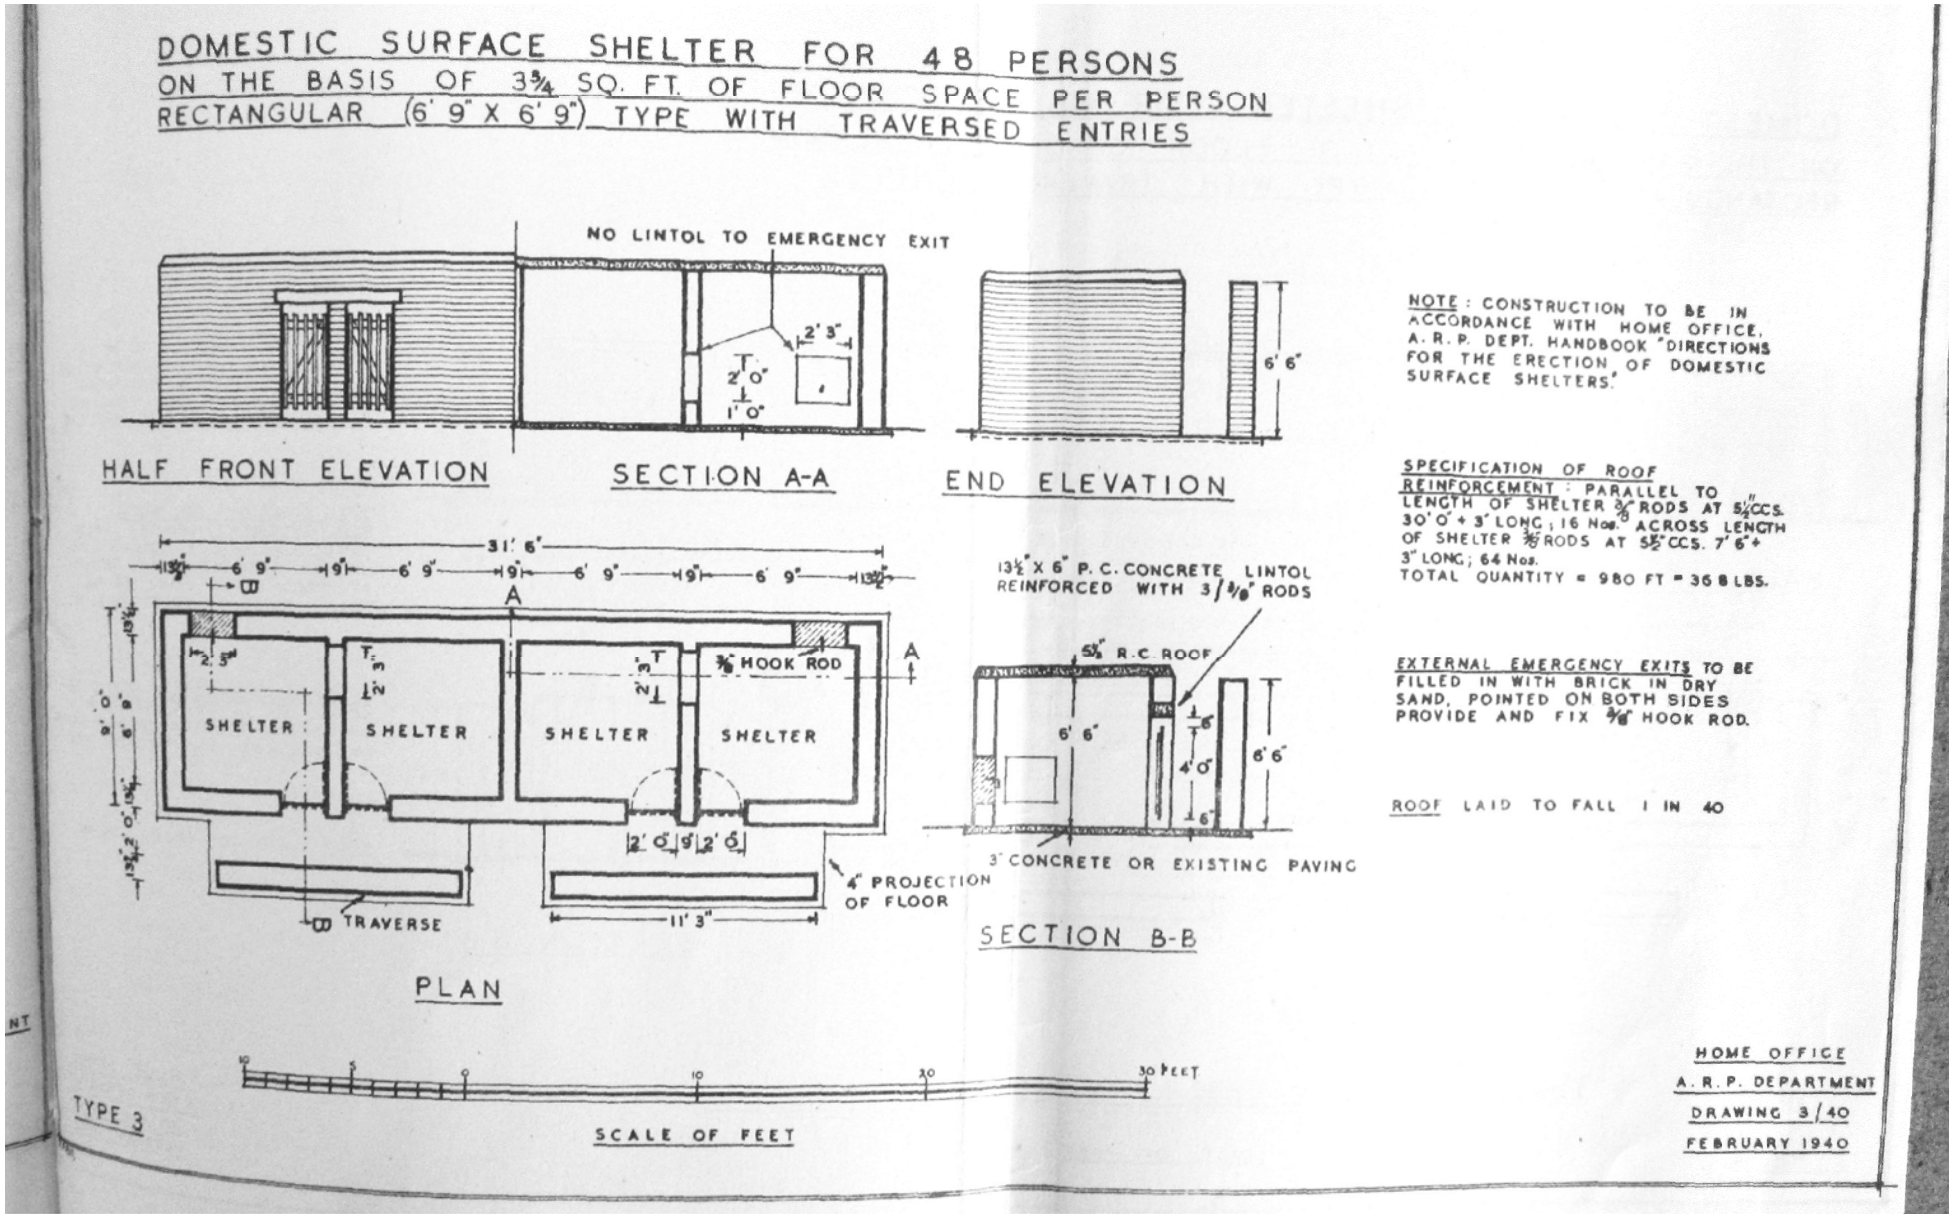


Figure 15
Rectangular (6 ft 9 in by 6 ft 9 in) Type 3 communal domestic surface shelter with traversed entries, January 1940 © The National Archives
1:100 at A4

© Pre-Construct Archaeology Ltd 2023
22/08/2023 HB

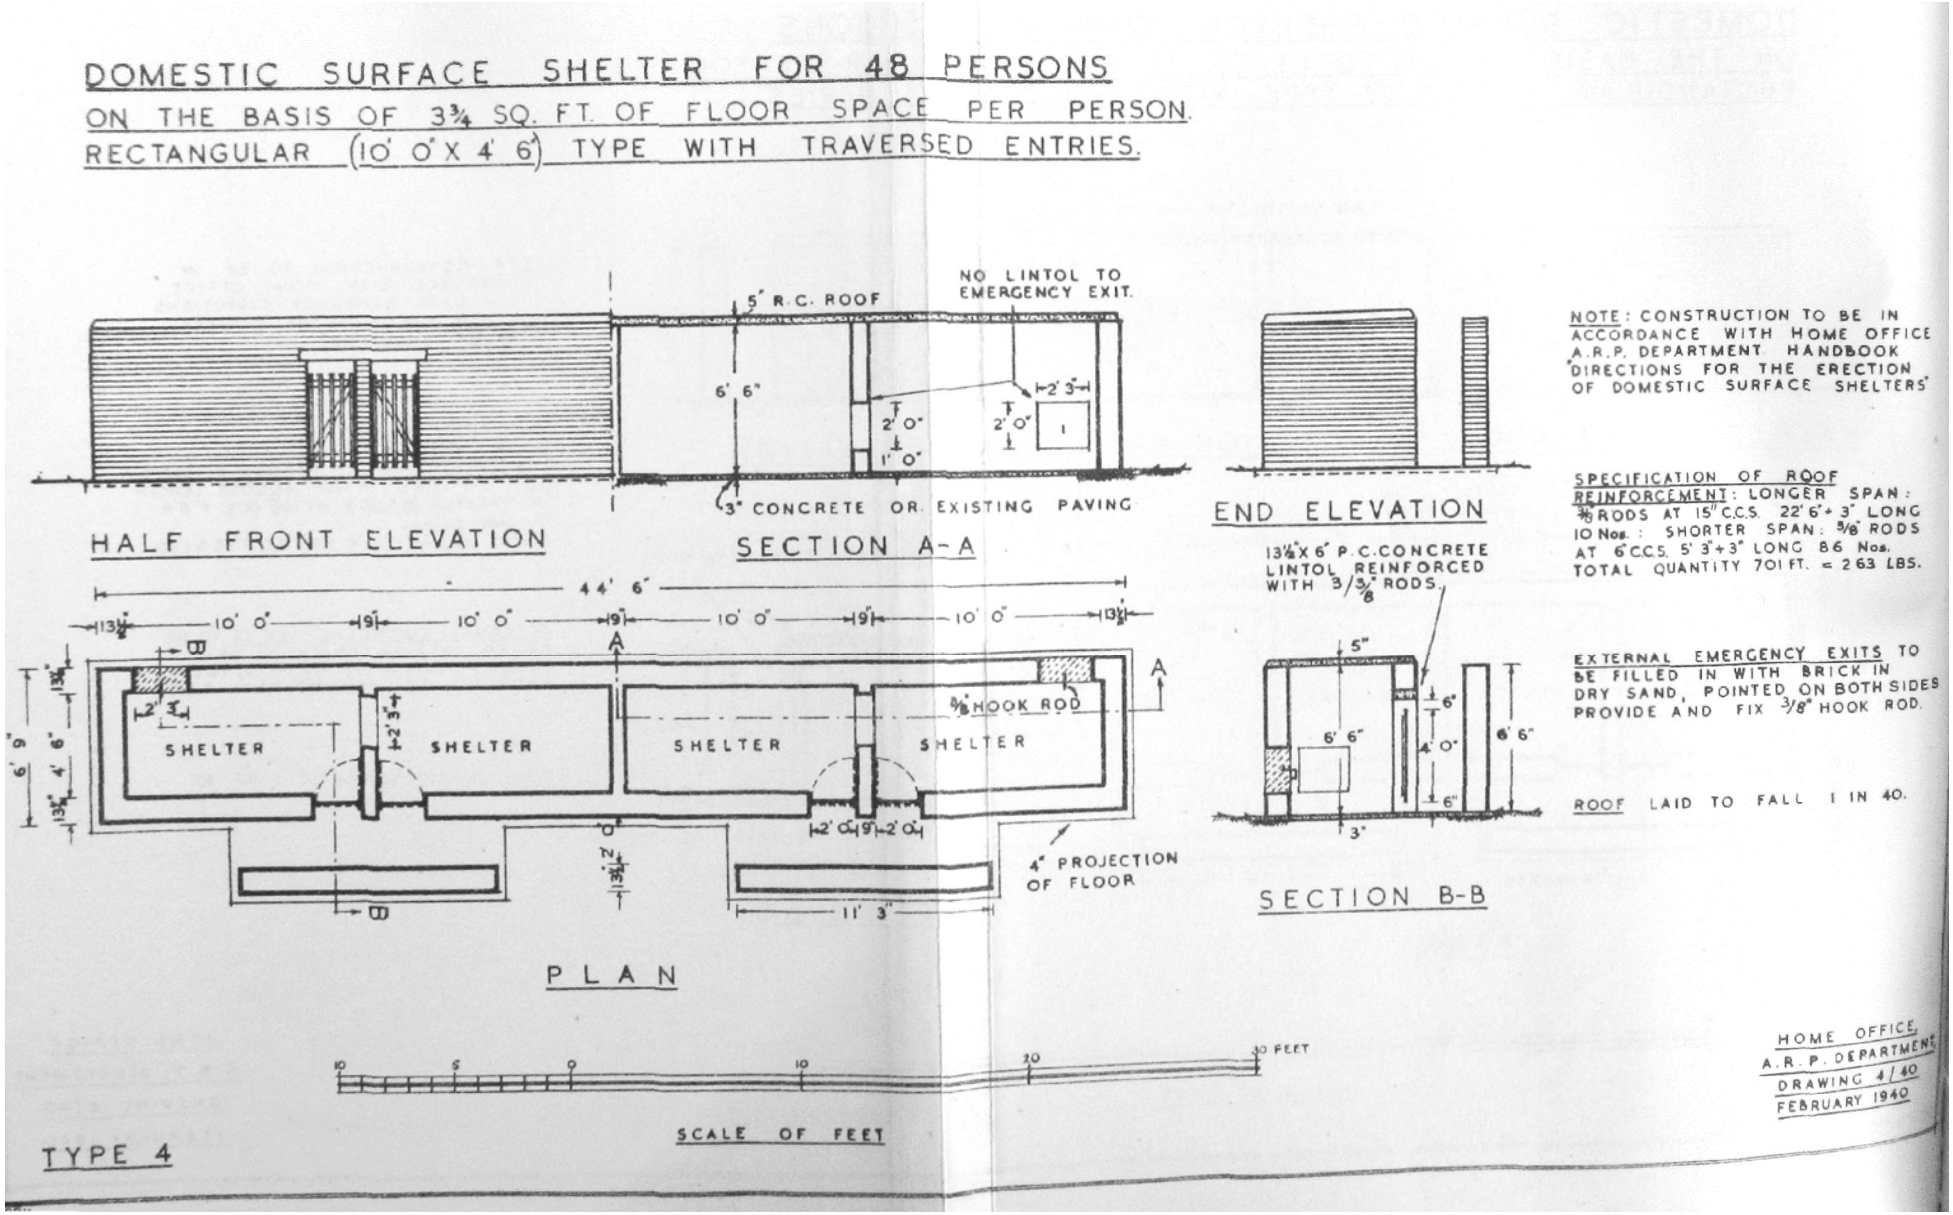


Figure 16
Rectangular (10.0 ft by 4 ft 6 in) Type 4 communal domestic surface shelter with traversed entries, January 1940 © The National Archives
1:100 at A4

© Pre-Construct Archaeology Ltd 2023
22/08/2023 HB

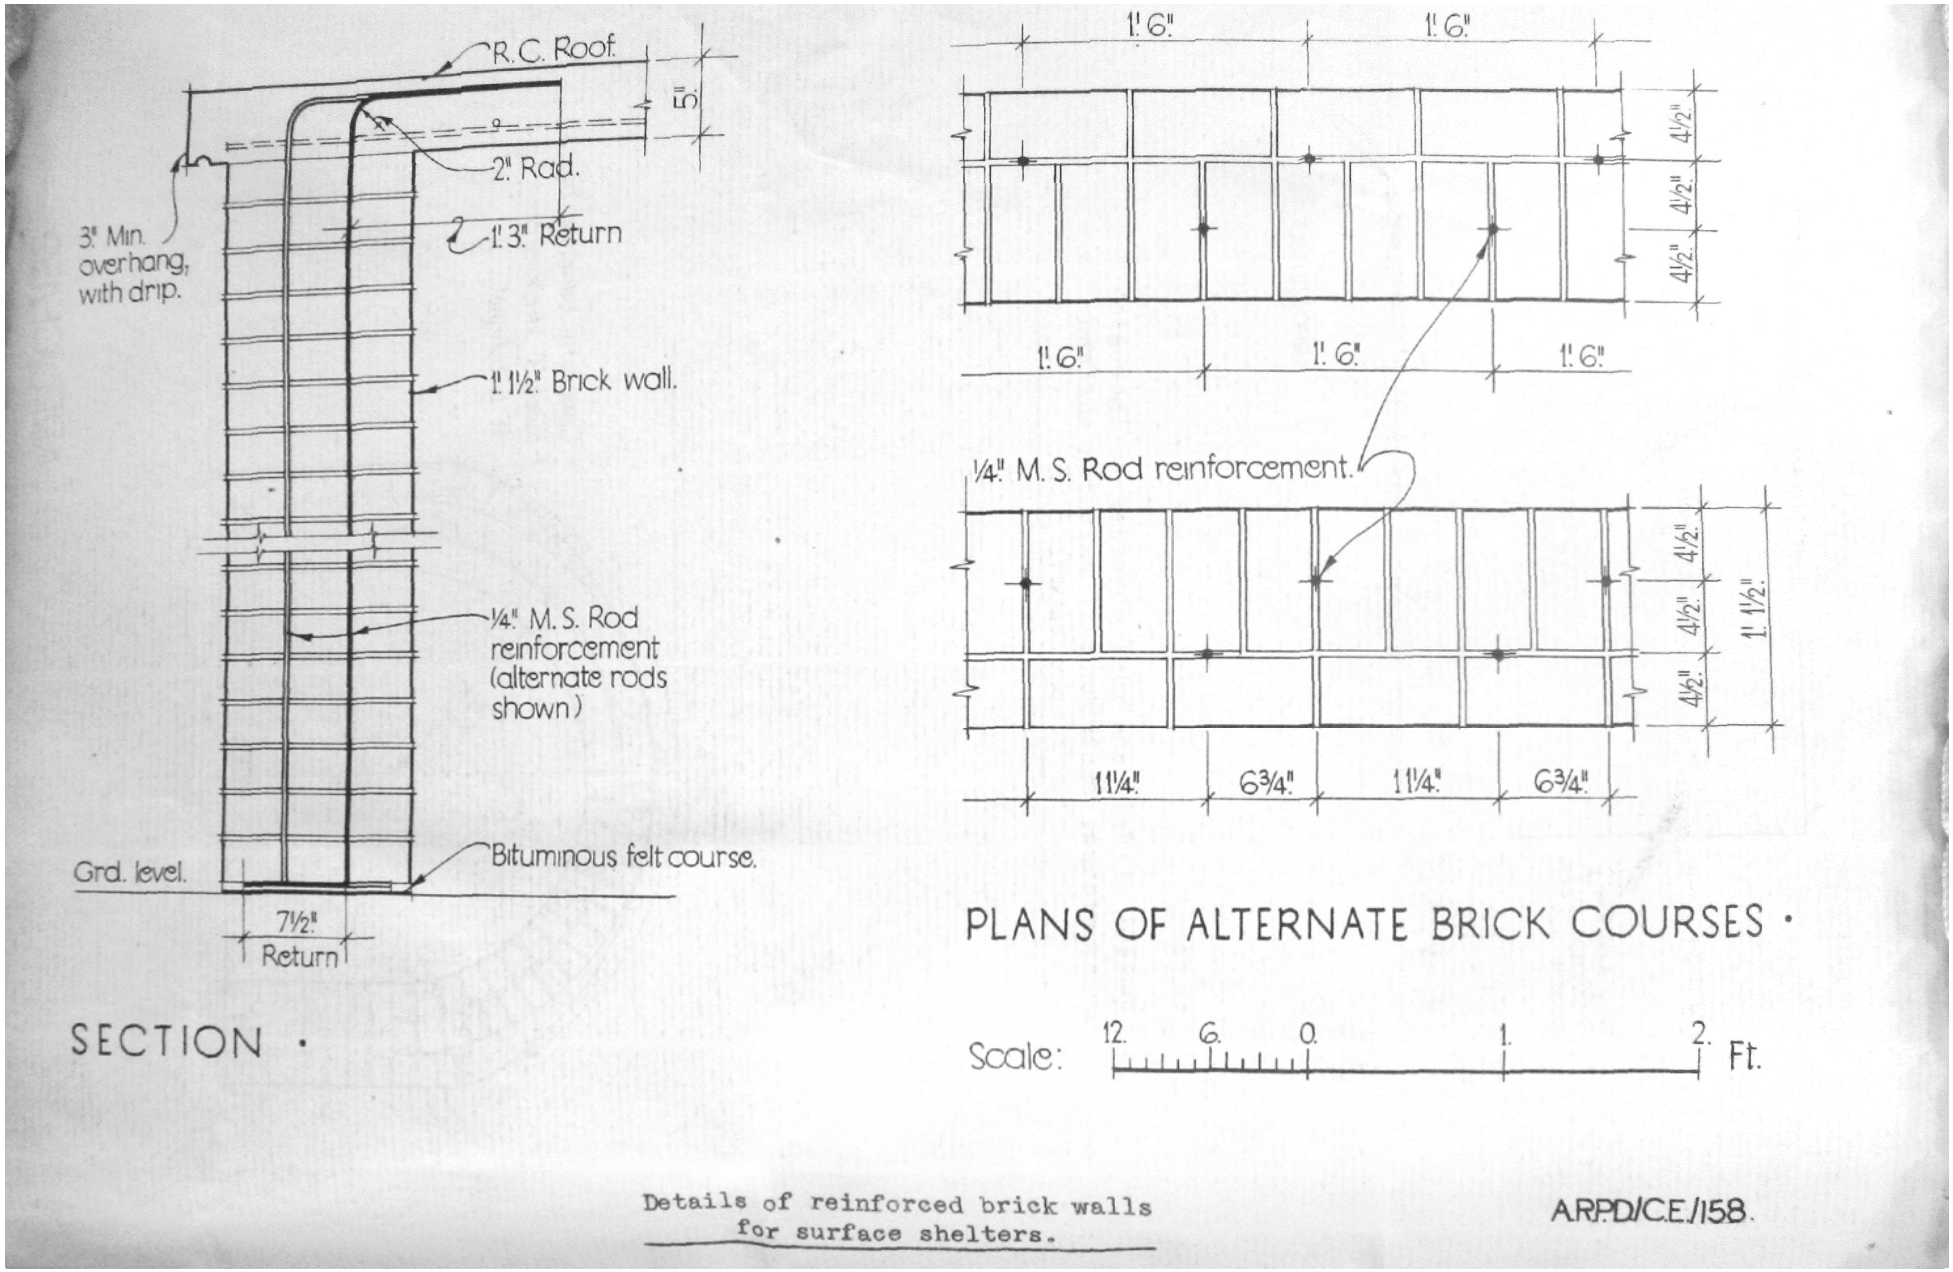


Figure 17
Drawing showing method of reinforcing brick walls for surface shelters built in accordance with Home Security Circular 290/40, December 1940 © The National Archives
not to scale at A4

© Pre-Construct Archaeology Ltd 2023
22/08/2023 HB

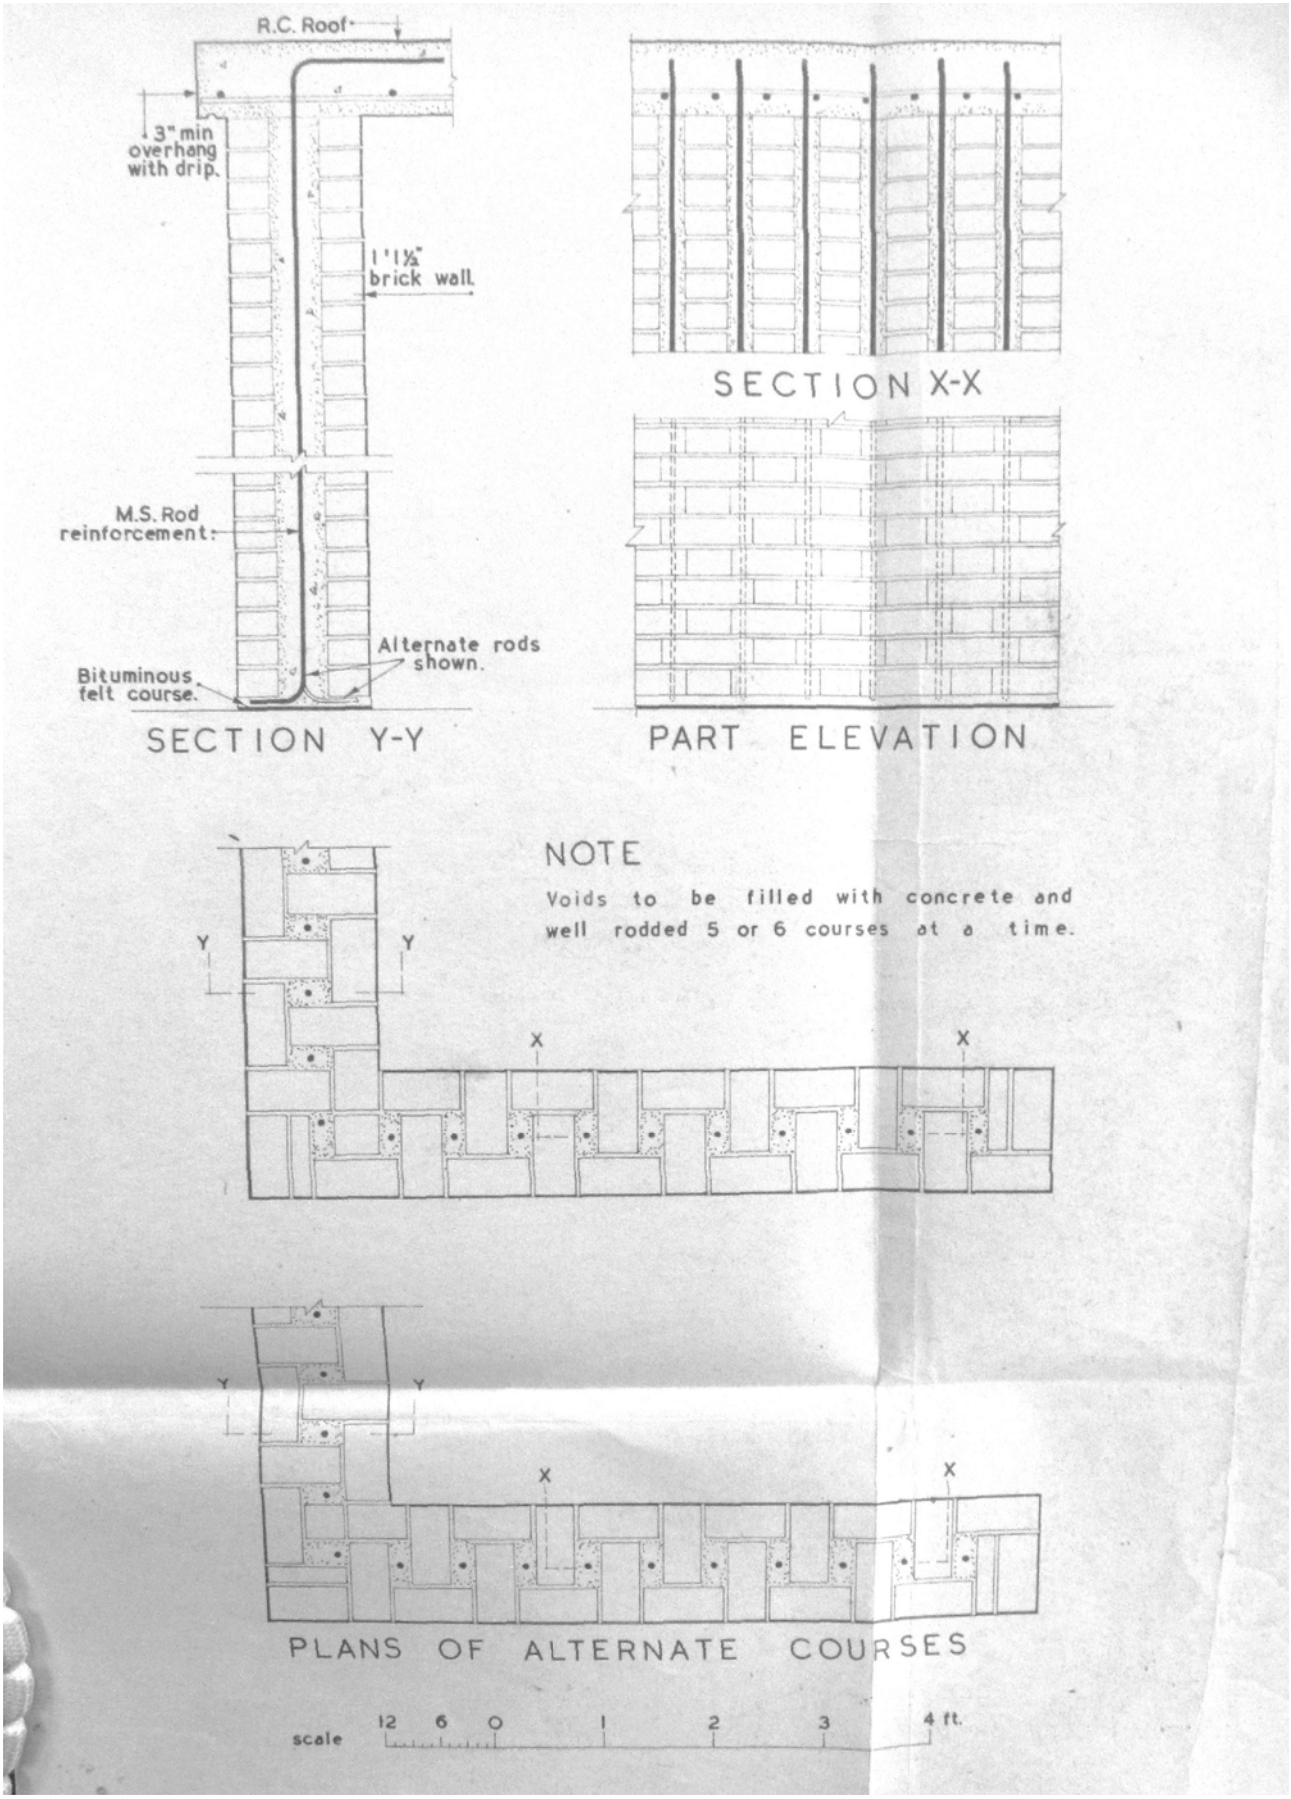


Figure 18
Drawing showing alternative method of reinforcing brick walls for surface shelters built in accordance with MoHS Technical Note on Shelter Improvement 1st March 1941© The National Archives
not to scale at A4

© Pre-Construct Archaeology Ltd 2023
22/08/2023 HB

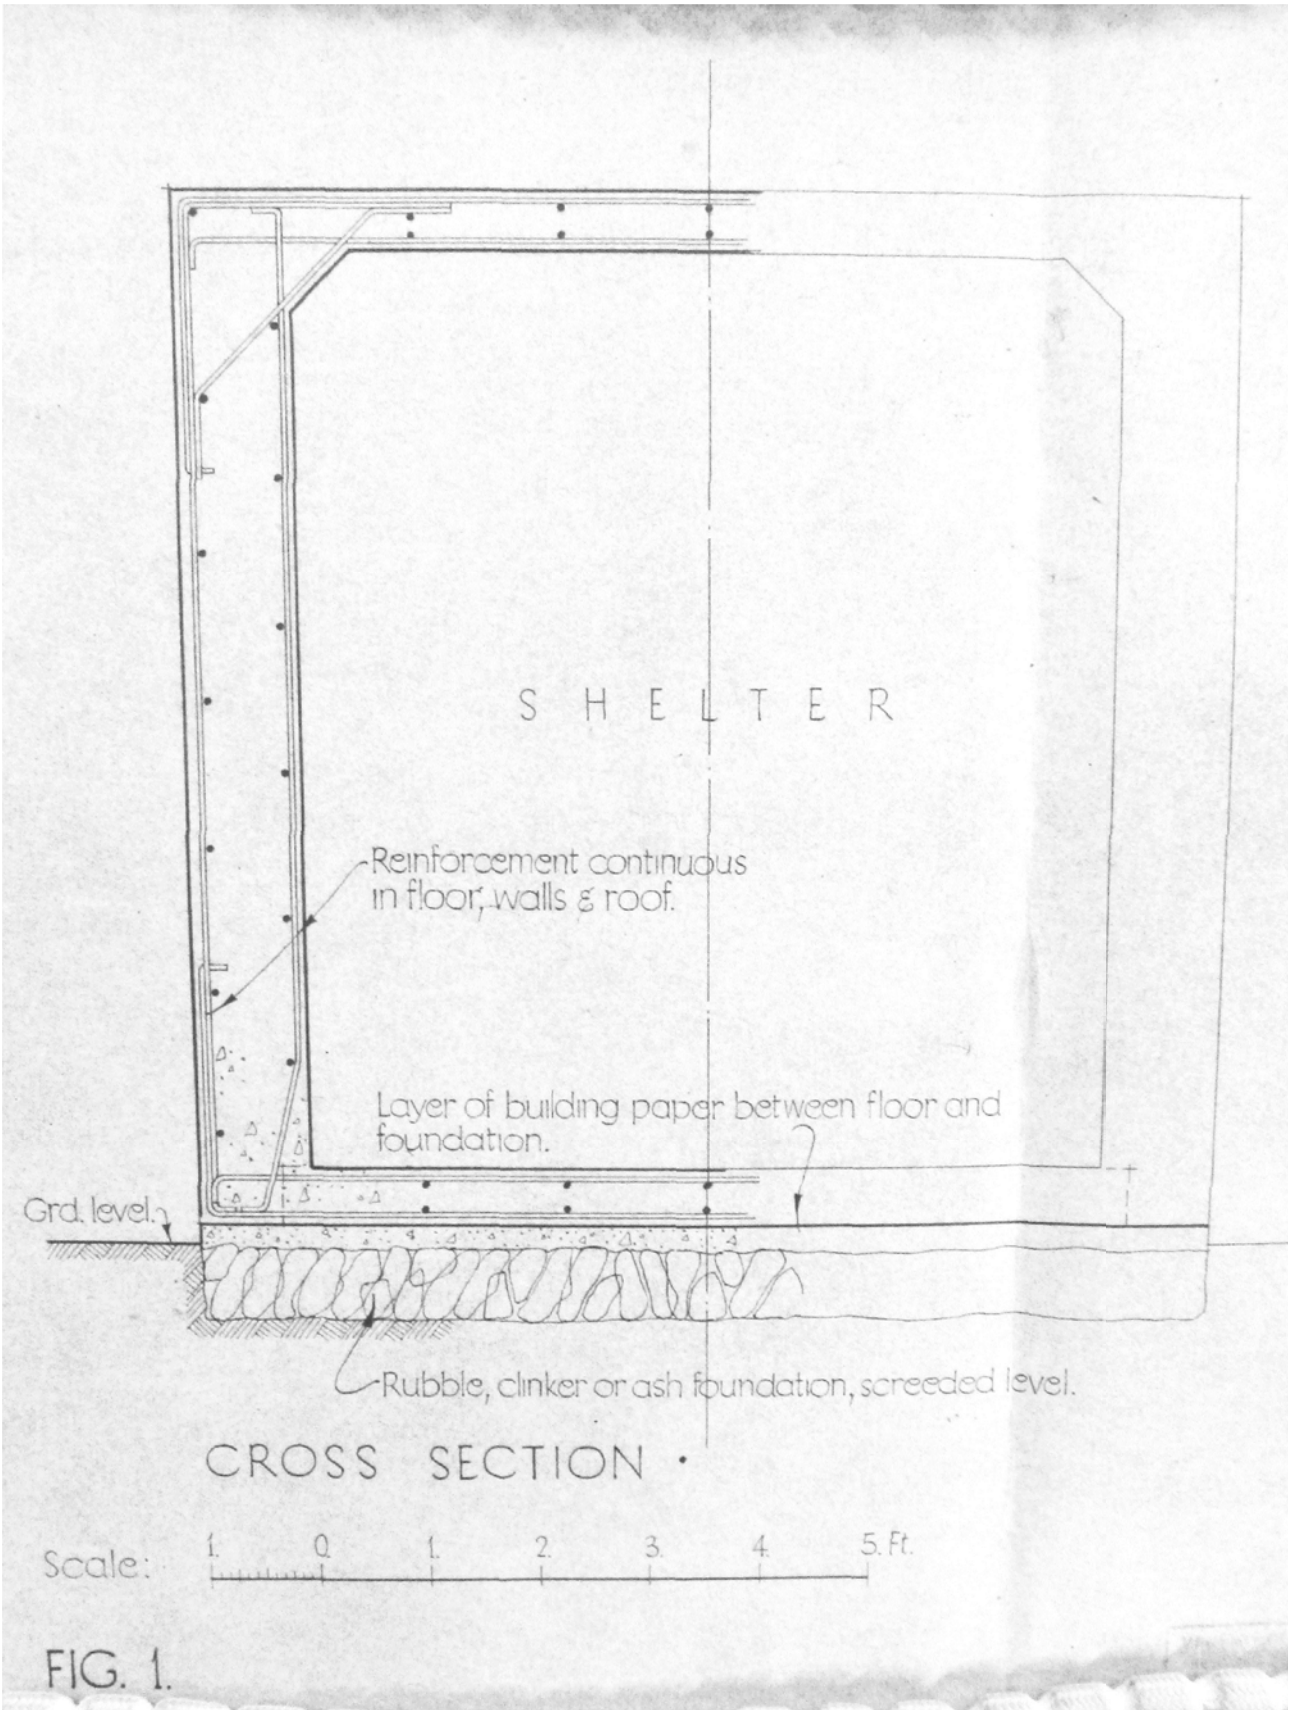


Figure 19
Drawing showing modifications to 290/1940 surface shelter issued with MoHS Technical Note on Shelter Improvement, March 1941 © The National Archives
not to scale at A4

© Pre-Construct Archaeology Ltd 2023

P:\PROJECT DATA\Out of London\Lincolnshire\Land adj 19 Station Street, Spalding\CAD\HBR\Fig 20_Surface Shelter.dwg

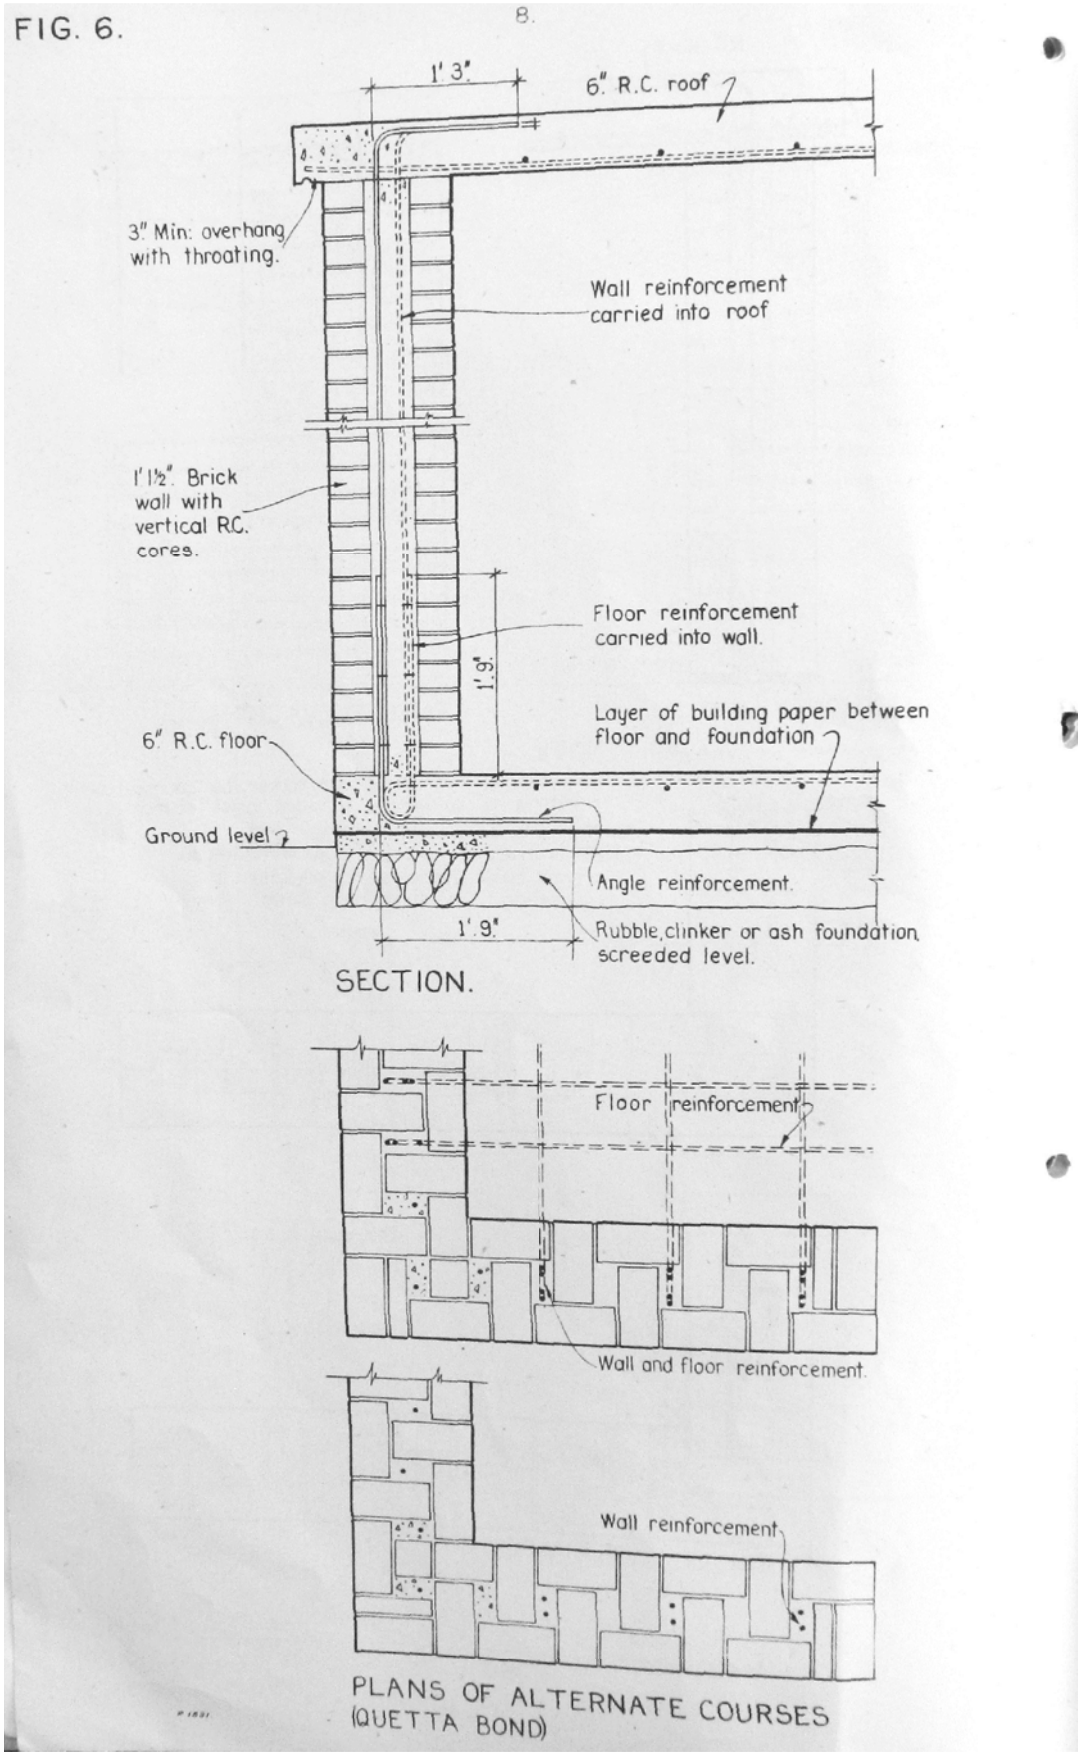


Figure 20
Drawing showing modified surface shelter 290/1940
built in accordance with Home Security Circular No. 75/1942,
30 March 1942 © The National Archives
not to scale at A4

© Pre-Construct Archaeology Ltd 2023
22/08/2023 HB

P:\PROJECT DATA\Out of London\Lincolnshire\Land adj 19 Station Street, Spalding\CAD\HBR\Fig 21_Plan of Laser scan.dwg

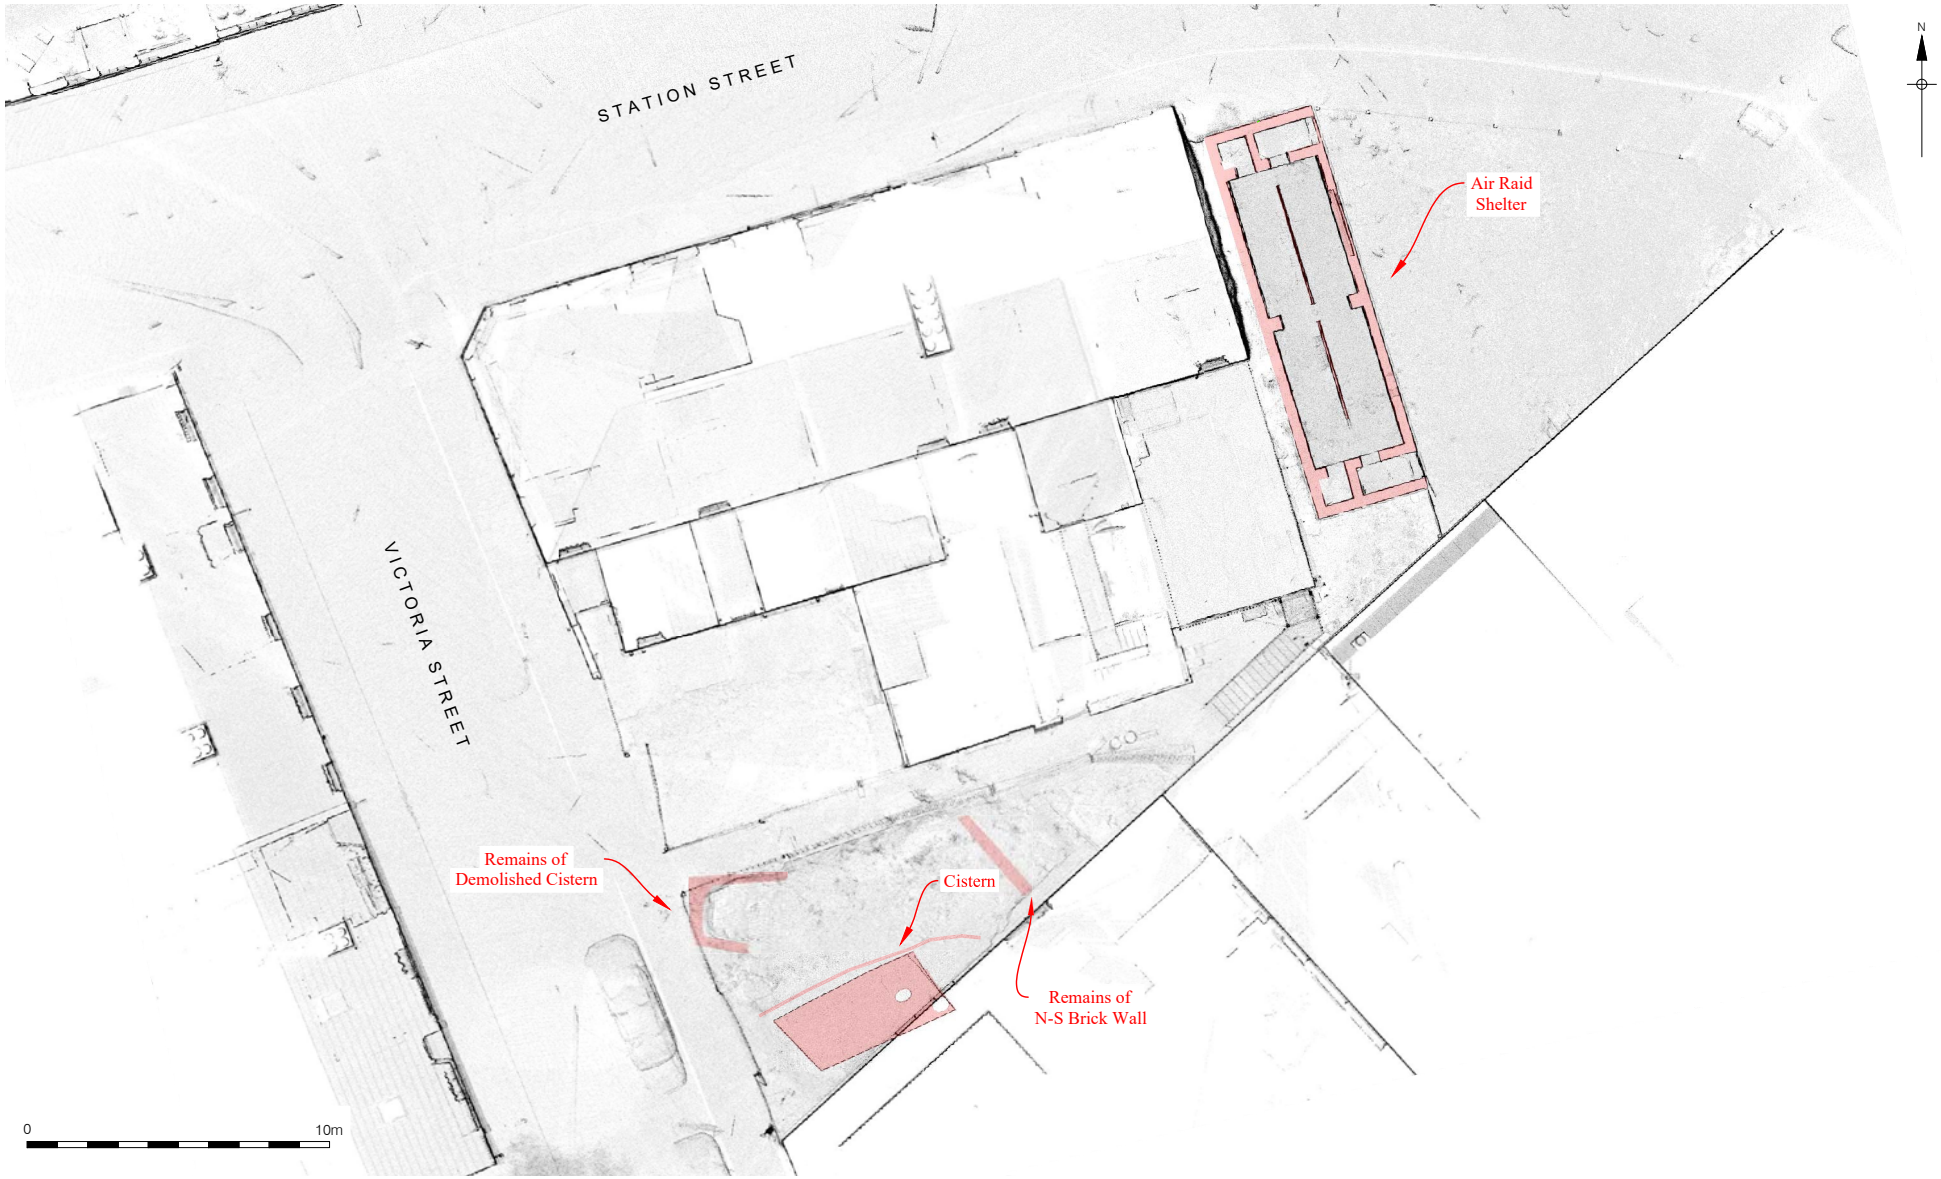


Figure 21
Plan of Laser Scan showing Cisterns, Air Raid Shelter & remains of N-S Brick Wall
1:250 at A4

© Pre-Construct Archaeology Ltd 2023
25/08/2023 HB

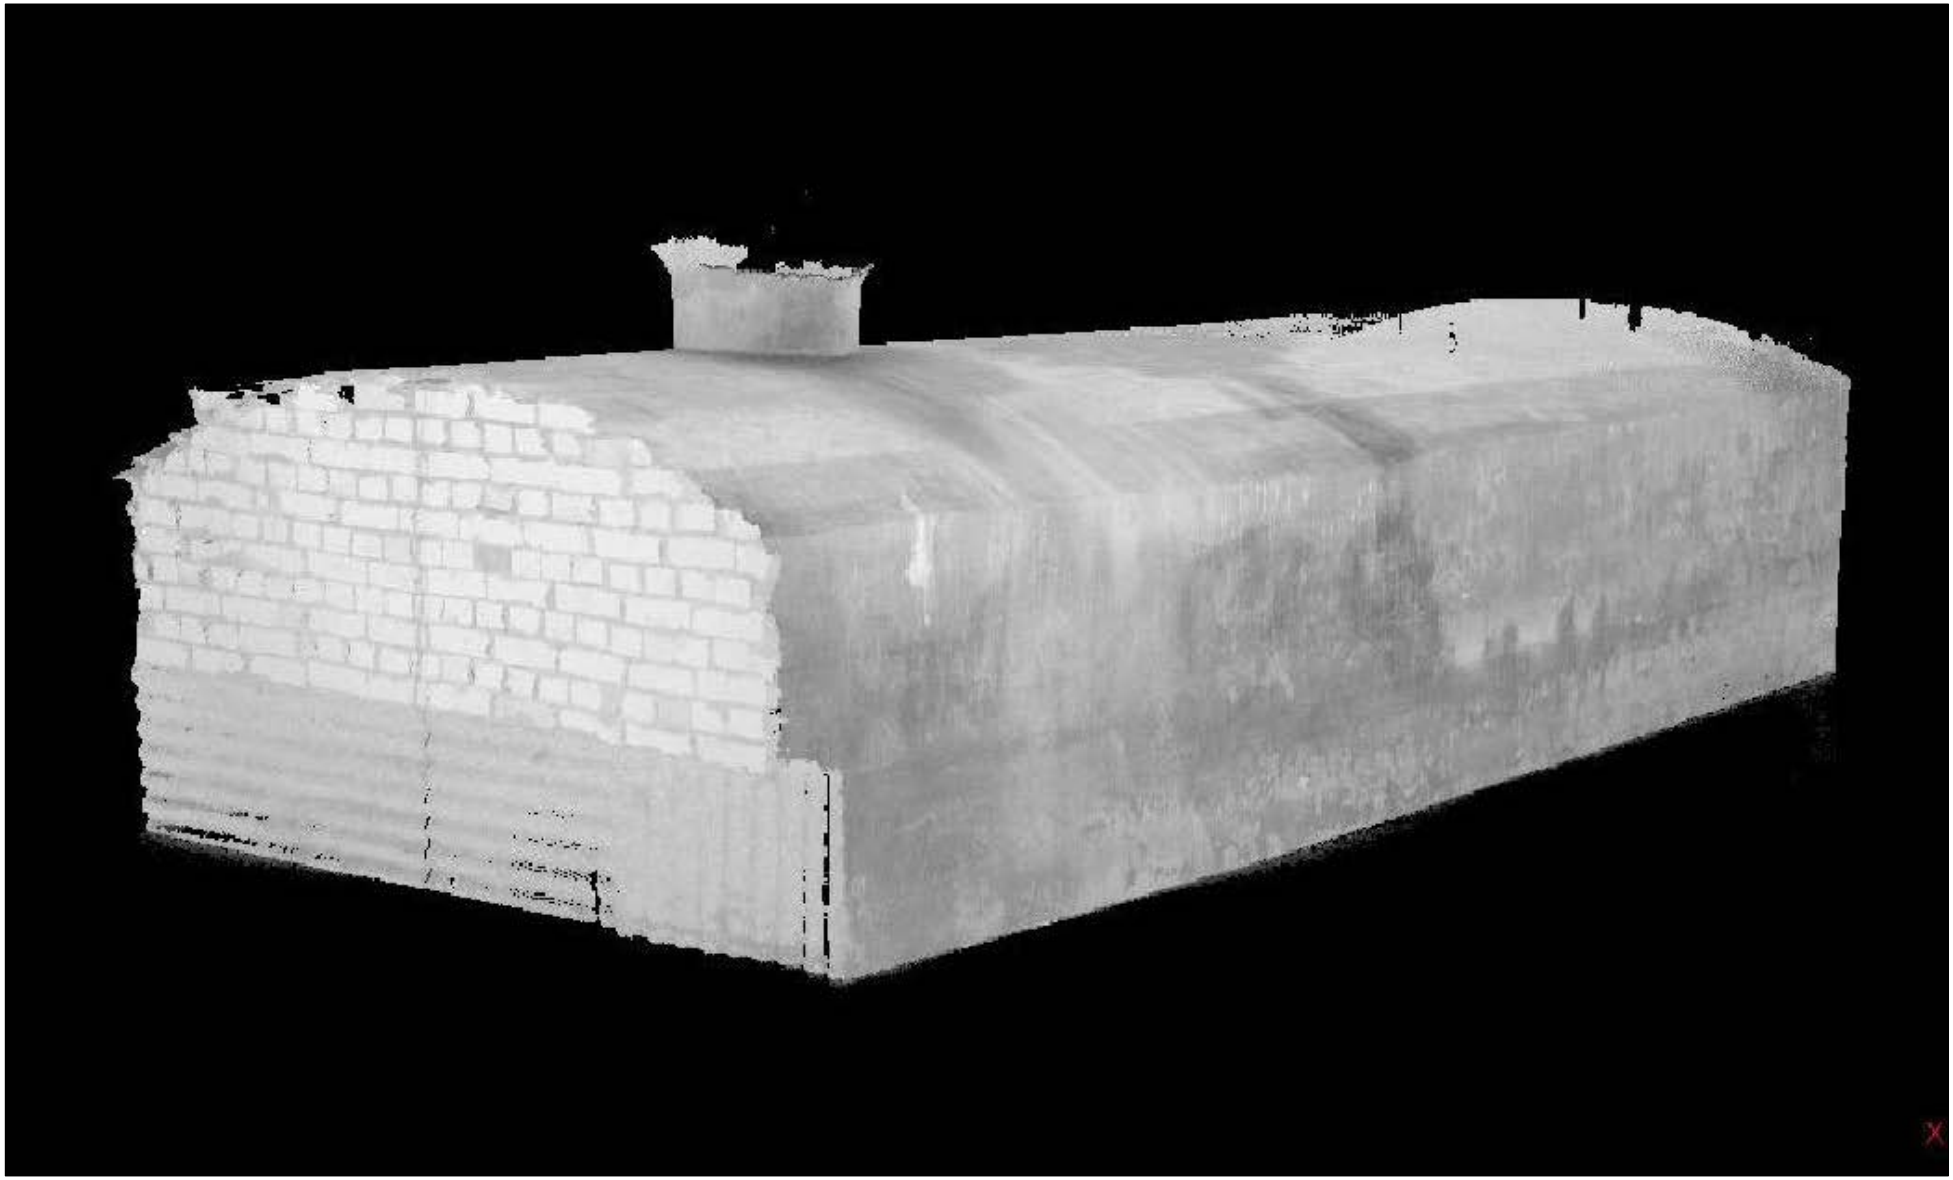


Figure 22
Laser Scan view of Cistern, showing East Blocking Wall & North Wall
looking South West
not to scale at A4

© Pre-Construct Archaeology Ltd 2023
21/08/2023 HB