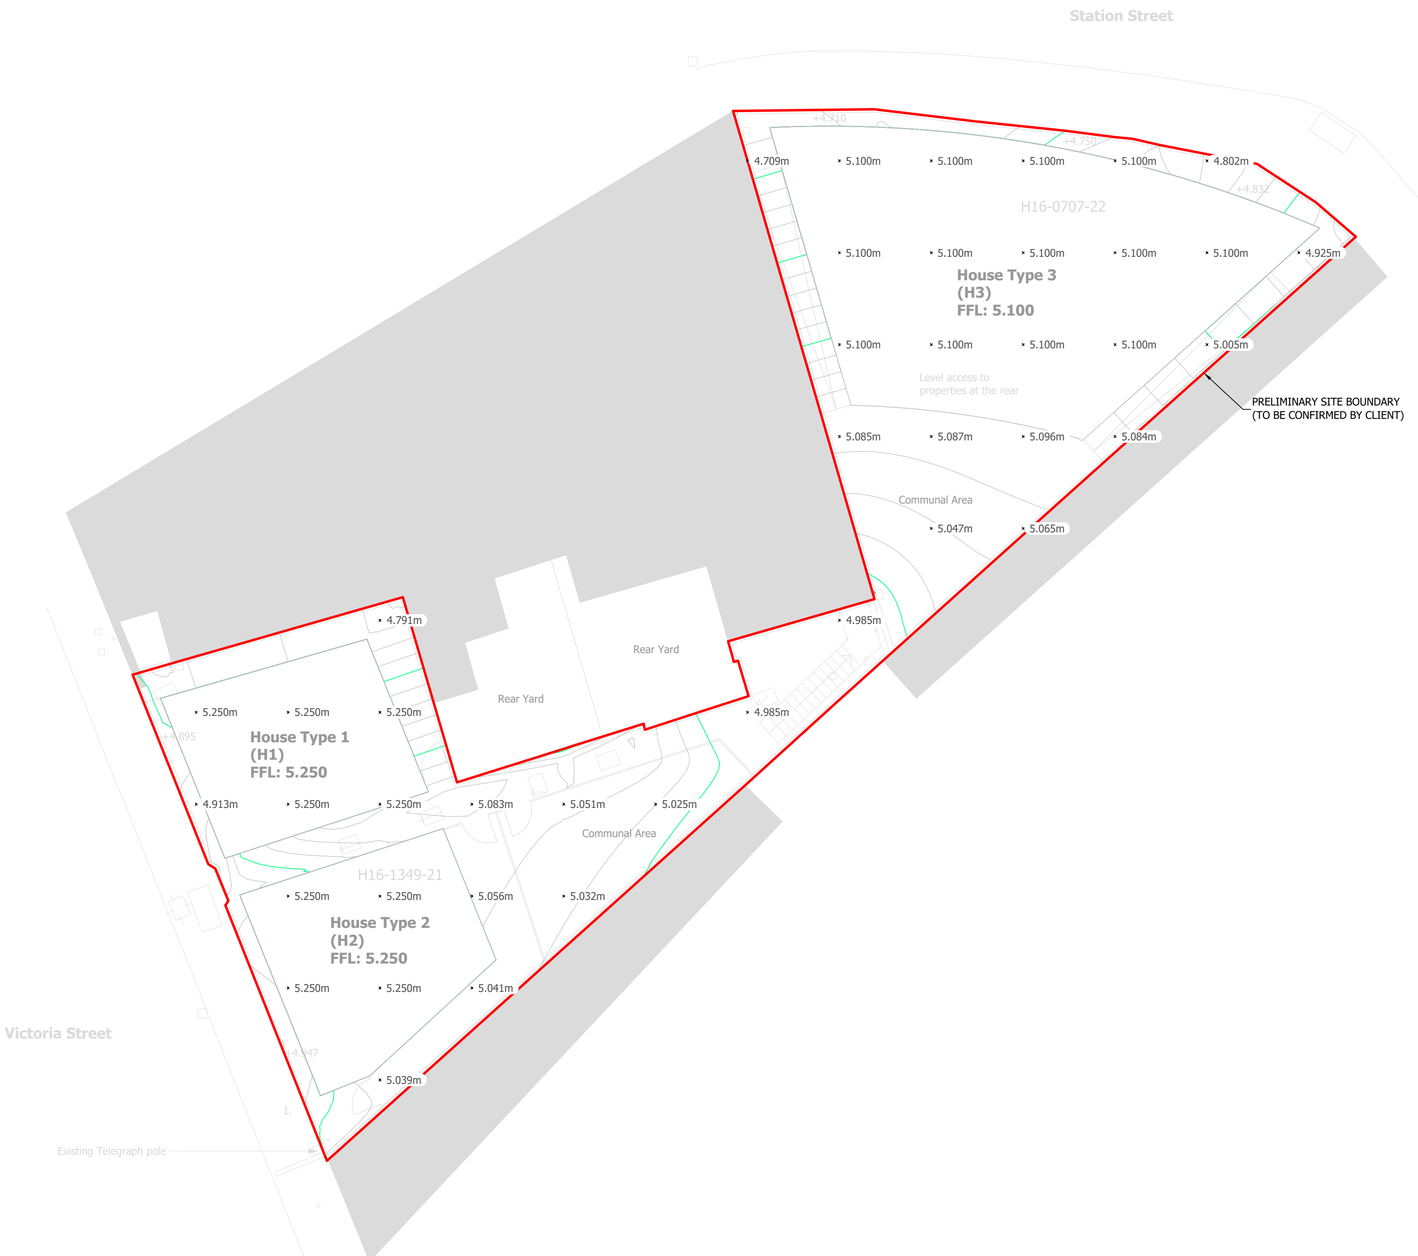


Proposed Site & Levels - Plan
(Scale 1:100)

Construction Design And Management Regulations 2015

The contractors attention is drawn to the abnormal risks identified below, annotated on the drawing and explained in the associated design risk registers.

Legend

- You Must Not Do
- Hazard Or Danger
- You Must Do
- Caution

Abnormal Risks Identified:
1. Abnormal risks to be confirmed

External References: External References

Notes

1. If in doubt, ask the Project Engineer.
2. Do not scale this drawing.
3. All dimensions are in millimetres unless stated otherwise.
4. This drawing to be read in conjunction with all other relevant drawings and specifications.
5. All proprietary items to be installed in strict compliance with manufacturers instructions and recommendations.

Key:
- Site Boundary
- Major Contour (100mm Intervals)
- Minor Contour (25mm Intervals)

Preliminary Note:

The proposed finished ground levels are subject to further detailed design, surveys, and potentially, revisions. All stakeholders should treat this information as preliminary and not as a basis for final construction or contractual agreements.

Waldeck Consulting shall not be held responsible for any decisions or actions taken based on this note. All parties are advised to await finalized designs and levels before proceeding with any construction or procurement activities.

Rev	Amendments	Rev'd by	Date
P01	Preliminary Issue	FN	25.09.23

Client: birdwood construction ltd.

Project:
Residential Development
Station Street & Victoria Street
Spalding

Title:
Proposed Site & Levels

Project	Originator	Volume	Level	Type	Role	Number
230086	WDK	ZZ	SI	DR	C	32001

Internal Project Reference: 230086

Suitability | Suitable For: S3 - Suitable for Review & Comment

Scale	Created	Revision
1:100 @ A1	11.09.23	P01

Project Engineer	Drawn	Checked	Reviewed	Approved for Issue
SY	FN	RP	RP	WG

Waldeck
Digital Strategy Consultancy Solutions
www.waldeckconsulting.com
Offices and Projects UK wide
Wellingore Hall
Hall Street
Lincoln
Lincolnshire
LN5 0HX

© 2017 WALDECK

1. These drawings are copyright and the property of Waldeck Associates Ltd. Copying of the designs drawings or intellectual property in full or in part is not permitted without the written consent of a Director of Waldeck Associates Ltd.
In the event of a default by the Employer of its obligations due to Waldeck Associates Ltd neither it or its Assignees or Beneficiaries are permitted or licensed to use or copy this information until such time as the Employer has remedied its default and the Consultant gives written consent to reinstatement of its permission or licence to use its materials.
2. The initial feasibility pre-contract designs specification, cost plans, bill of quantities, feasibility studies and all other documents or media whether electronic or hard copy are indicative only and could be subject to changes in statute or 'other' rules and regulations and changes in the Employer's requirements and will be subject to design development and cost checks as Waldeck's Services are engaged under the terms of the written appointment. Use of these documents or media for any commercial purpose is at the risk of the person using it. No reliance on these documents shall be permitted and full copyright is retained by Waldeck. Waldeck accepts no responsibility for reliance on these documents or media and it is assumed that the Contractor or Developer or Client has made sufficient provision for design development risk where a full design has not been commissioned. No waiver of this endorsement shall be permitted except in writing and signed by a Director of Waldeck as recorded at Companies House.
3. "Waldeck" is a Trading Style of Waldeck Associates Ltd registered in England and Wales Company N° 3450319.