Existing Front Elevation

0 2 4m

Scale Bar 1/50

Existing Side Elevation

Existing Rear Elevation

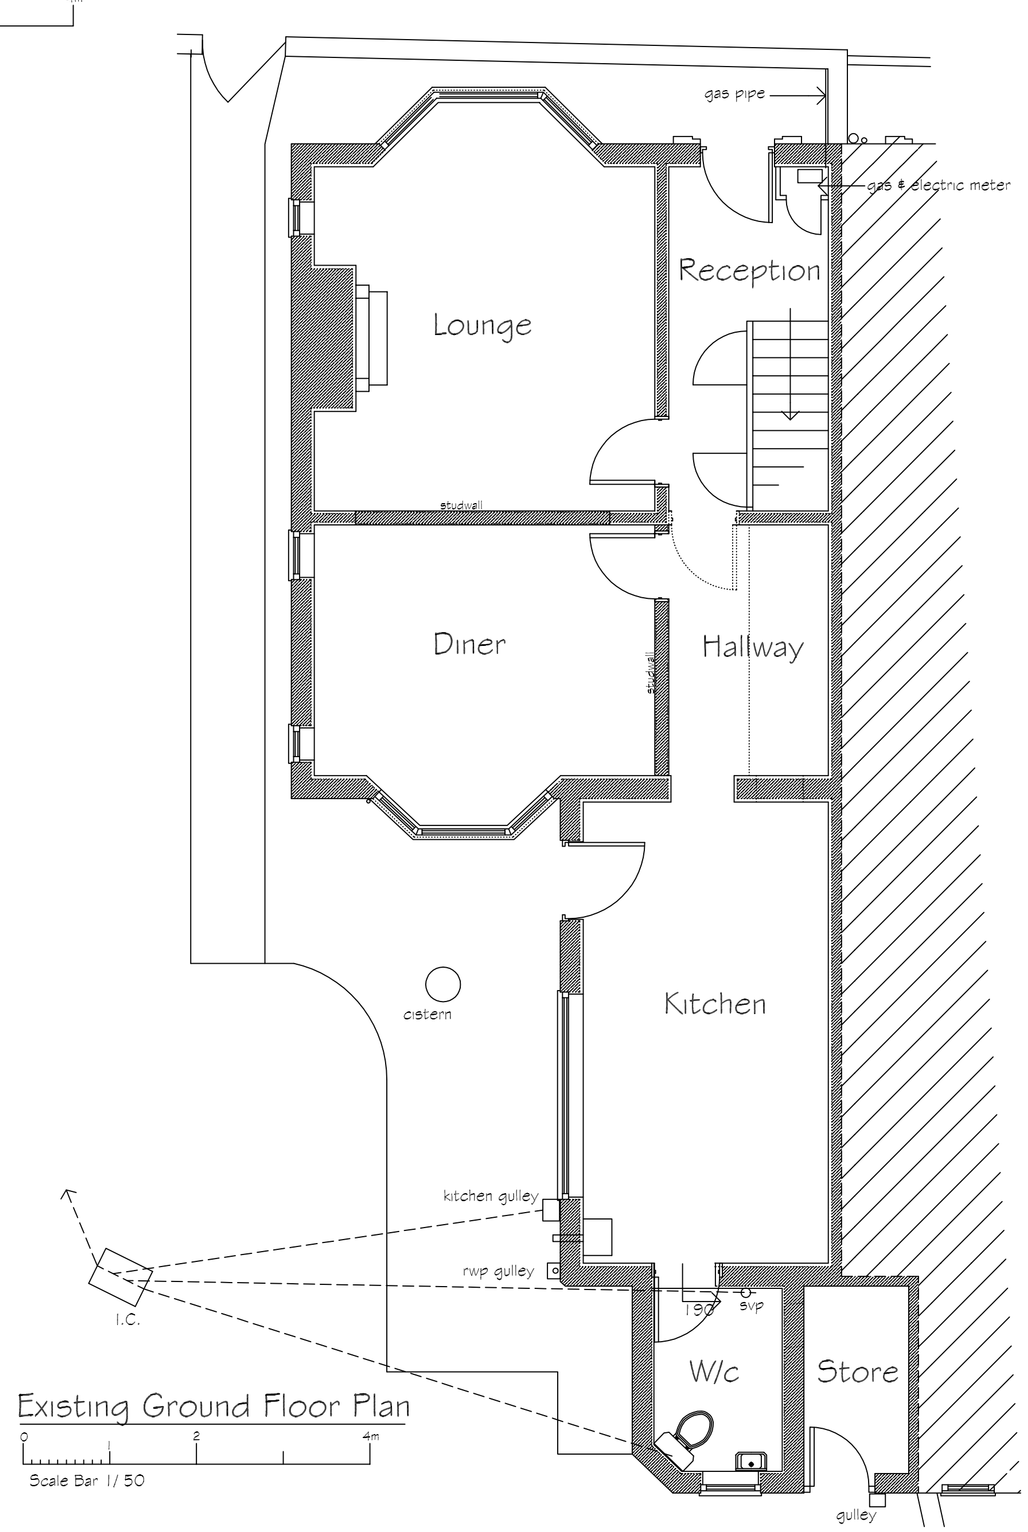

Existing Ground Floor Plan

0 2 4m

Scale Bar 1/50

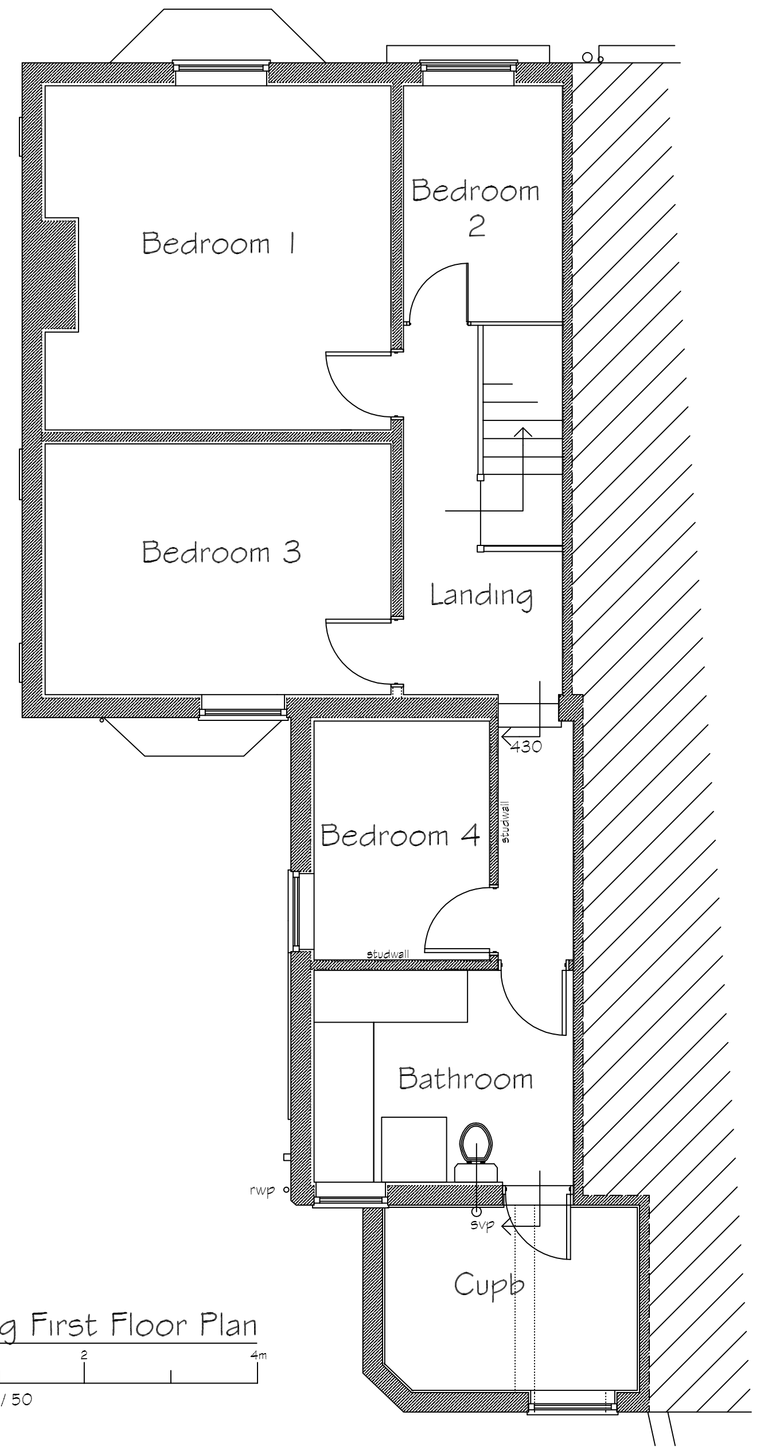

Existing First Floor Plan

0 2 4m

Scale Bar 1/50

REVISIONS		BY	DATE
DRAWN	MJW	DATE	3/9/25
SCALE	1/50	CHECKED	

CLIENT

Miss L & Mrs S Smith
47 Grange Drive
Spalding
Lincs
PE11 2DX

PROJECT

Proposed conversion of two storey semi-detached dwelling into two self contained flats inc. internal alterations with associated parking @ 37 Spring Gardens Spalding Lincs PE11 2XL

DETAILS

Existing floor plans / elevations

Malcolm Watson
Architectural - Detailing Services
Residential - Commercial - Industrial - Agricultural
Planning & Building Regulations submissions
13 Wimberley Way, Pinchbeck, Spalding, Lincs. PE11 3RY.
Tel / Fax : (01775) 767650
email : mjw13@btinternet.com

partner LABC

DRWG No. 698/1/2025