
Copyright KMB Ltd.


Do Not Scale This Drawing

CDM - Significant design hazards

Hazard	Control

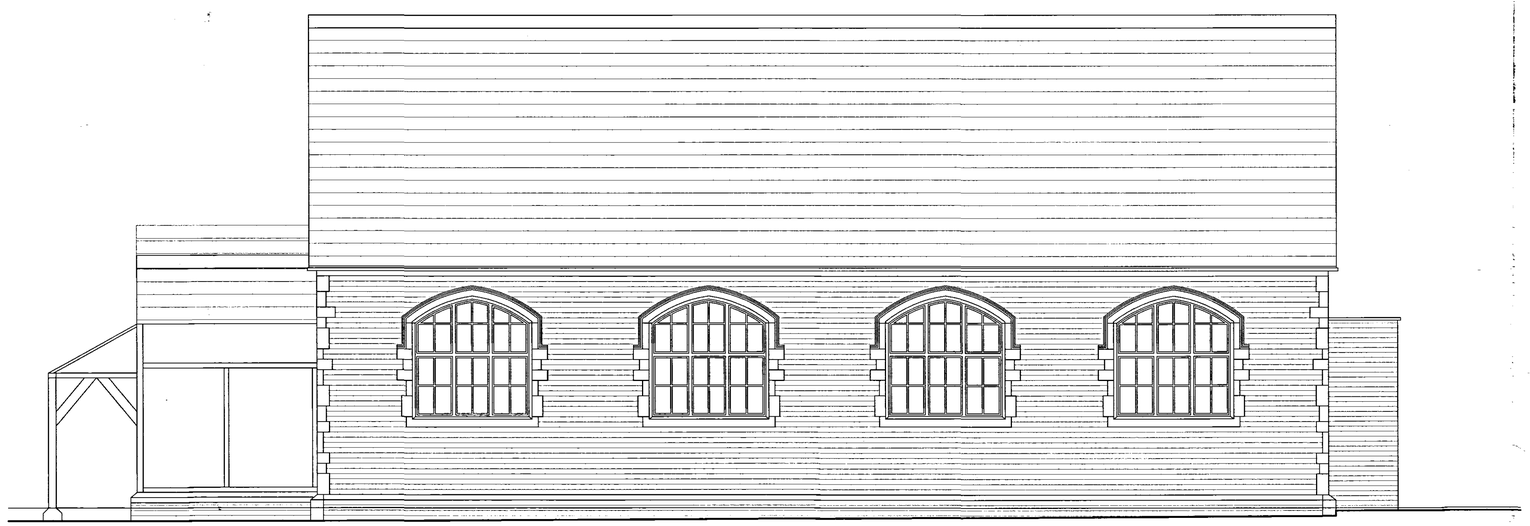

Existing Eastern Elevation

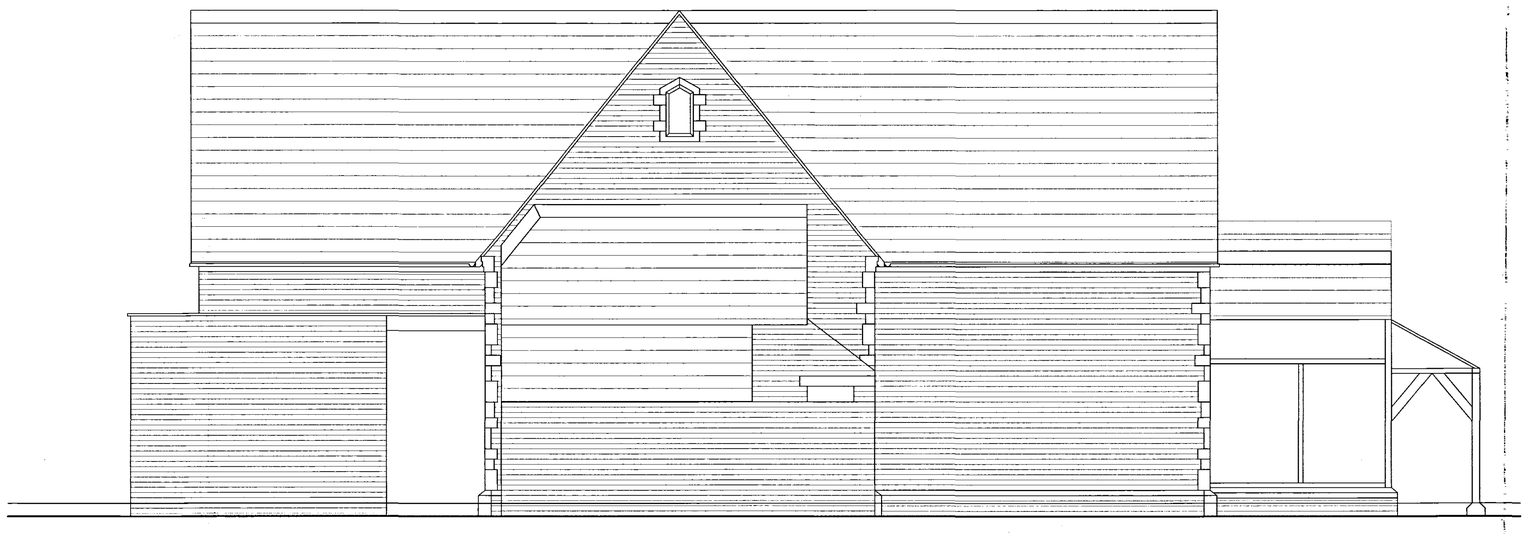

Existing Western Elevation

DETERMINED PLAN

SKDC
PLANNING & DEVELOPMENT
2 0 AUG 2008
Ref. 0917/08

Rev	Date	Description	Drawn	Check'd

Amendments

Drawing Status

- Feasibility ☐
- Preliminary ☐
- Comments ☐
- Planning Drawing ■
- Building Regulation Drawing ☐
- Tender Drawing ☐
- Construction Drawing ☐

■ Quantity Surveying ■ Architecture
■ Project Management ■ Planning Supervision

PROJECT TITLE
Proposed Alterations
at Goodfellows Primary School
Spalding
Lincs

CLIENT
Mr. A. Kachra

DRAWING TITLE
Existing Elevations

SCALE	DATE
1:50 @ A1	August 2008

DRAWN BY	CHECKED BY	DRAWING No.	REV
MM	BJ	300/1950-03	-

The Old Bake House, Kirton, Lincolnshire, PE20 1EH
t: 01205 724016 f: 01205 723631 e: Kmb@kmb-ltd.co.uk