
Copyright KMB Ltd.

Do Not Scale This Drawing

CDM - Significant design hazards

Hazard	Control


Brickwork
Where facing brickwork is demolished or broken out for openings - Bricks to be cleaned and saved for use where new brickwork required.

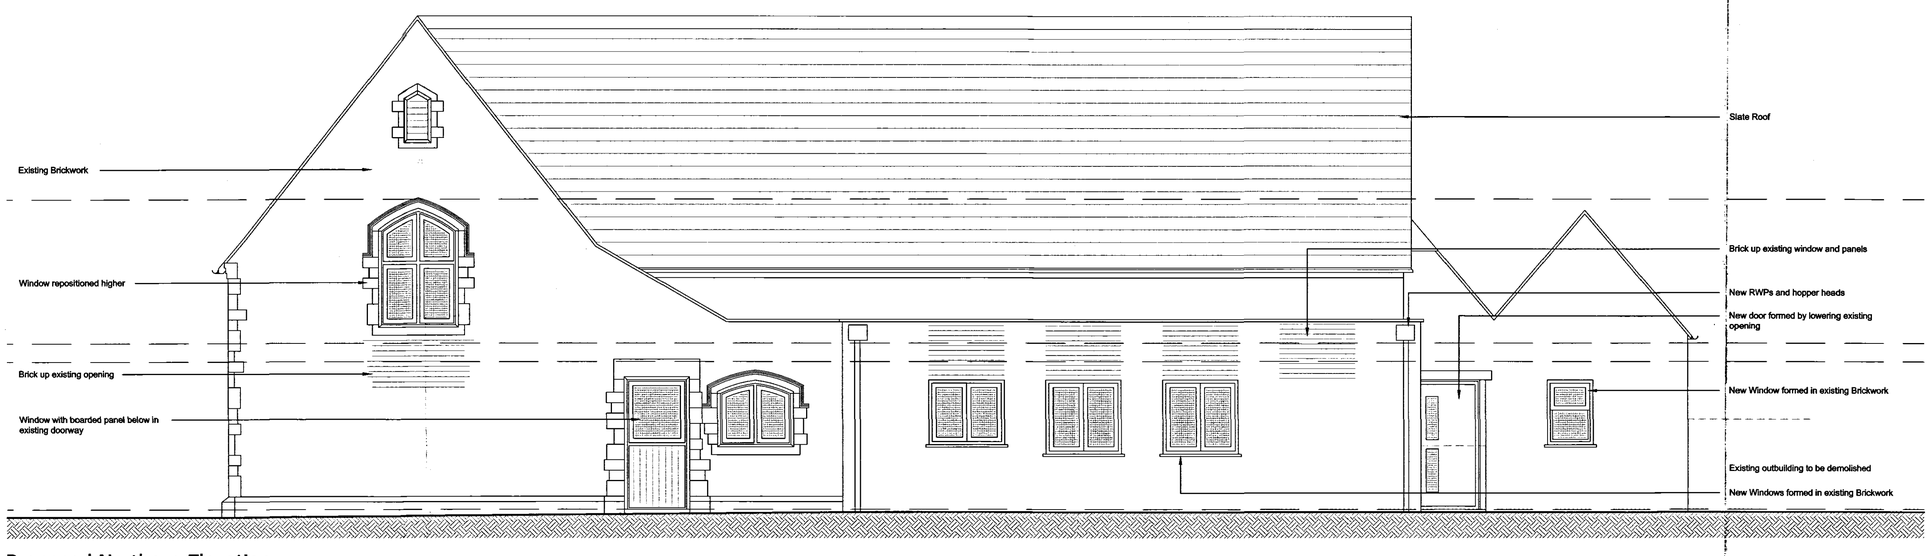

Proposed Northern Elevation



Proposed Southern Elevation

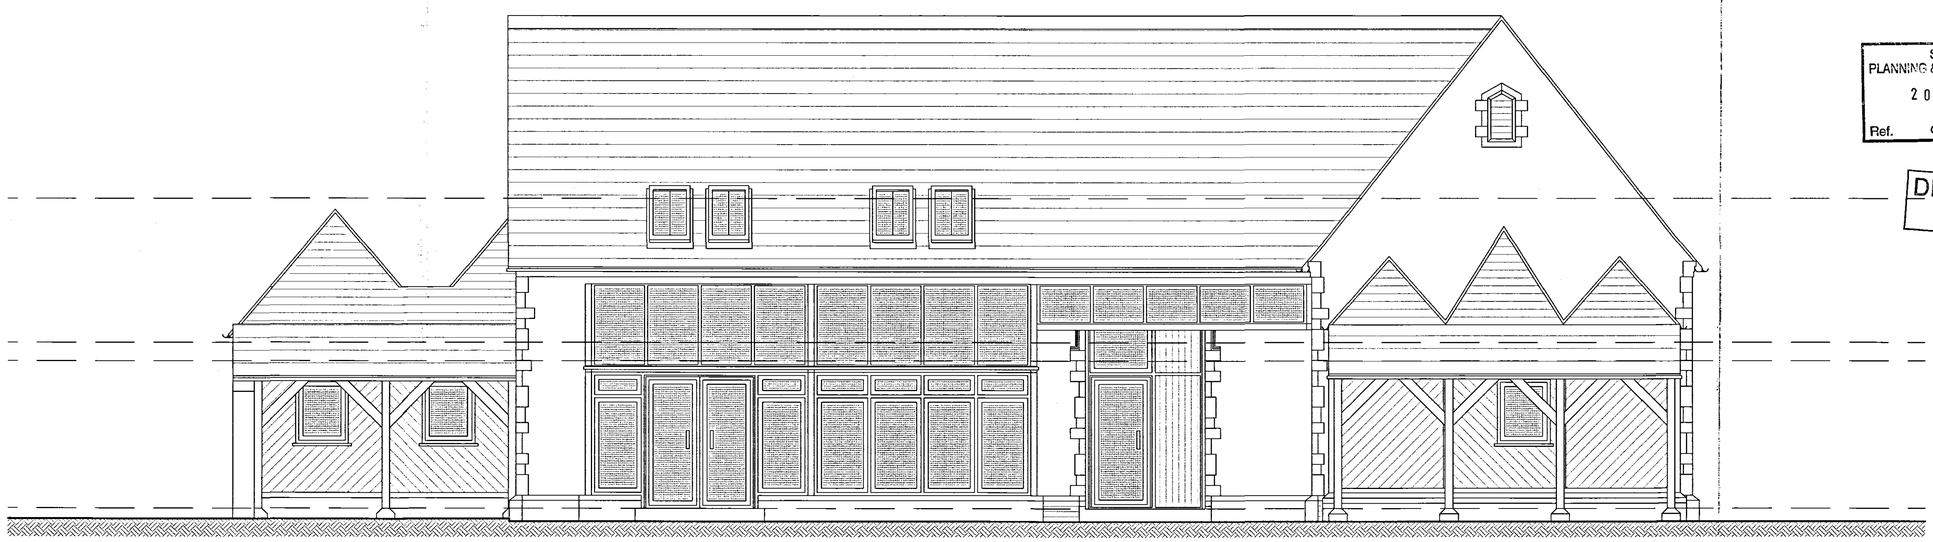

Proposed Southern Elevation showing conservatory

SHDC
PLANNING & DEVELOPMENT
2 0 AUG 2008
Ref. 08/1/08

DETERMINED
PLAN

Rev	Date	Description	Drawn	Check'd

Amendments

Drawing Status

Feasibility	☐
Preliminary	☐
Comments	☐
Planning Drawing	■
Building Regulation Drawing	☐
Tender Drawing	☐
Construction Drawing	☐

KMB

■ Quantity Surveying ■ Architecture
■ Project Management ■ Planning Supervision

PROJECT TITLE
Proposed Alterations
at Goodfellows Primary School
Spalding
Lincs

CLIENT
Mr. A. Kachra

DRAWING TITLE
Proposed Elevations

SCALE	DATE		
1:50 @ A1	August 2008		
DRAWN BY	CHECKED BY	DRAWING No.	REV
MM	BJ	300/1950-06	-

The Old Bake House, Kirton, Lincolnshire, PE20 1EH
t: 01205 724016 f: 01205 723631 e: Kmb@kmb-ltd.co.uk