
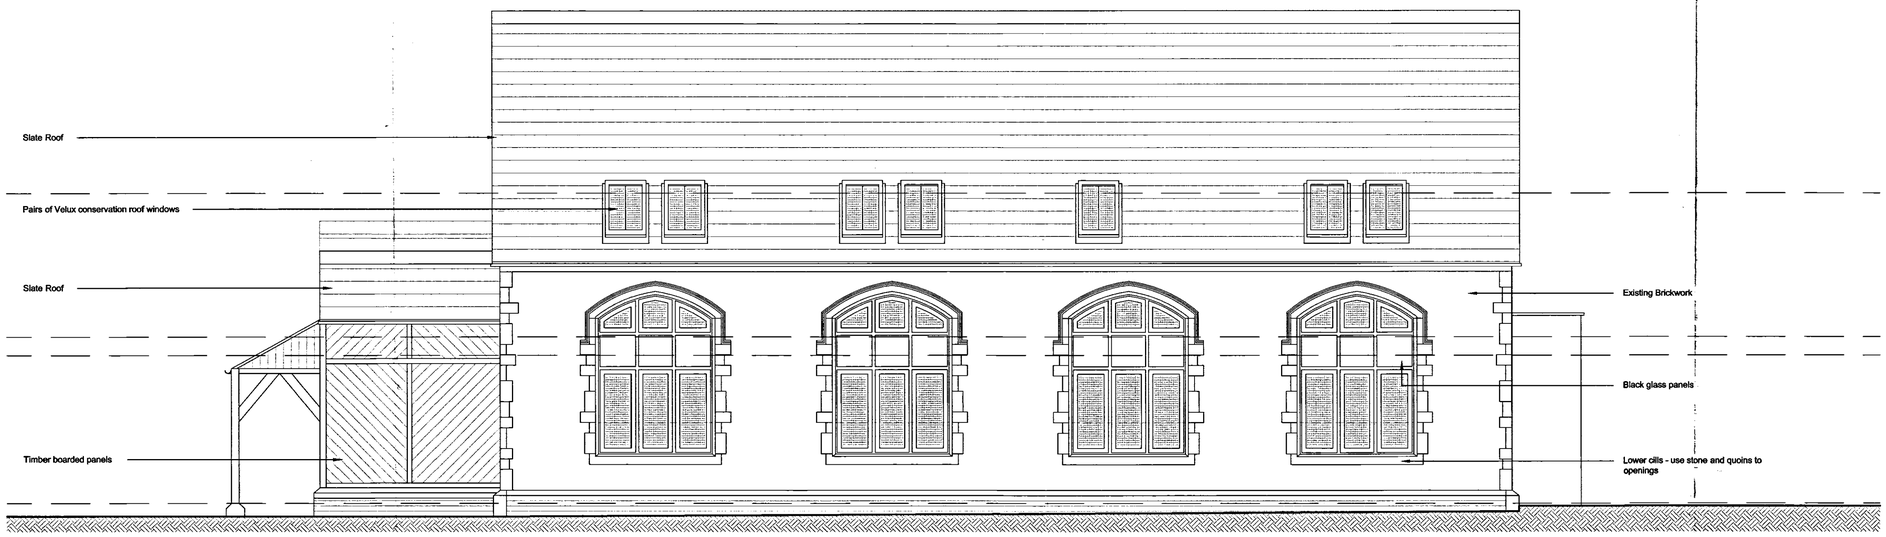


Proposed Eastern Elevation

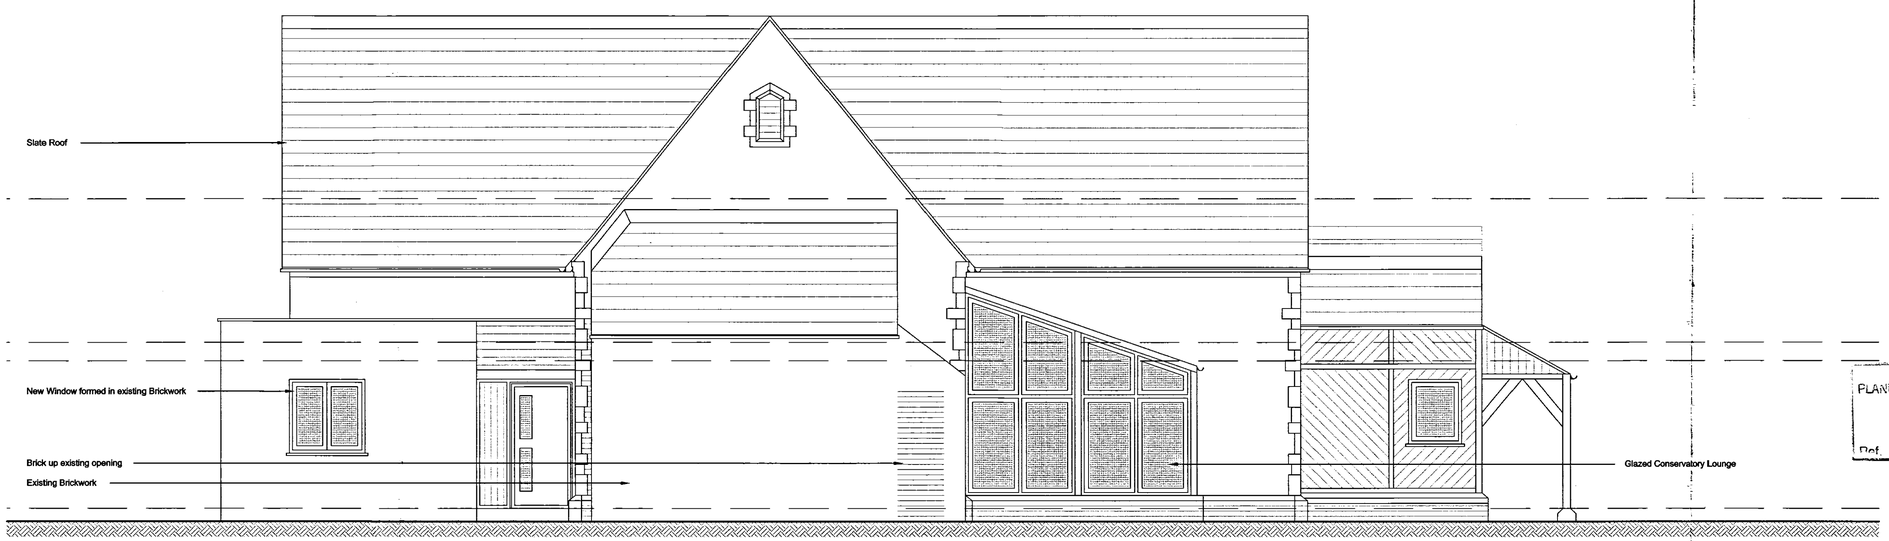

Proposed Western Elevation

Copyright KMB Ltd.

Do Not Scale This Drawing

CDM - Significant design hazards

Hazard	Control

Brickwork
Where facing brickwork is demolished or broken out for openings - Bricks to be cleaned and saved for use where new brickwork required.

Rev	Date	Description	Drawn	Check'd

Amendments

Drawing Status

- Feasibility
- Preliminary
- Comments
- Planning Drawing
- Building Regulation Drawing
- Tender Drawing
- Construction Drawing

■ Quantity Surveying ■ Architecture
■ Project Management ■ Planning Supervision

PROJECT TITLE
Proposed Alterations
at Goodfellows Primary School
Spalding
Lincs

CLIENT
Mr. A. Kachra

DRAWING TITLE
Proposed Elevations

SCALE	DATE
1:50 @ A1	August 2008

DRAWN BY	CHECKED BY	DRAWING No.	REV
MM	BJ	300/1950-07	-

The Old Bake House, Kirton, Lincolnshire, PE20 1EH
t: 01205 724016 f: 01205 723631 e: Kmb@kmb-ltd.co.uk