


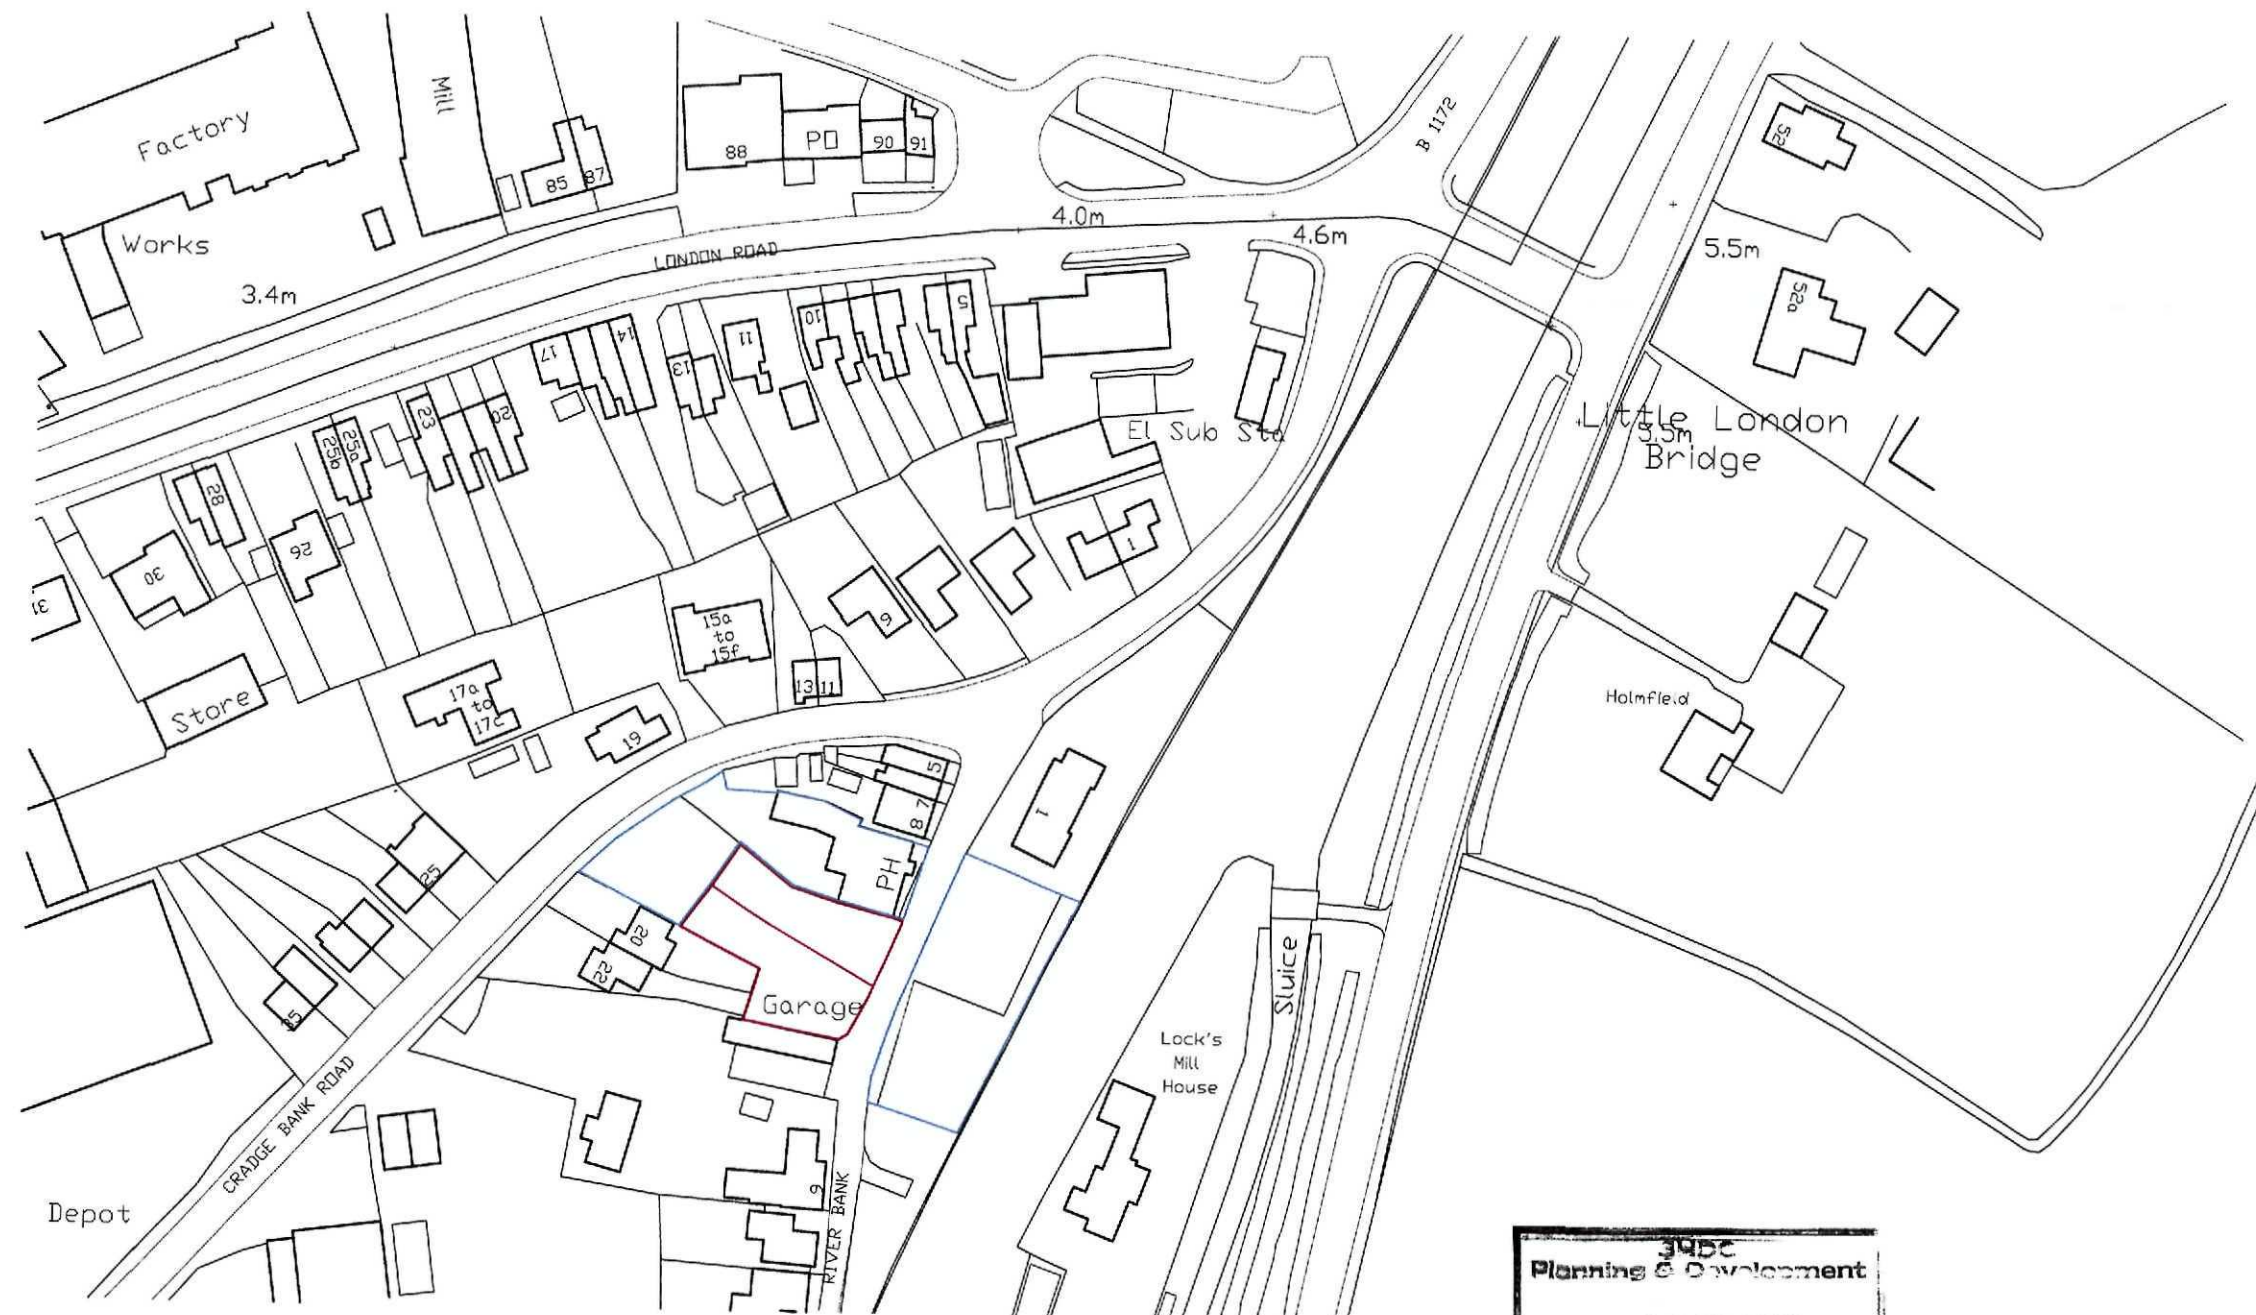


LOCATION PLAN

395C
Planning & Development
24 NOV 2009
Ref: 0917-09

REVISIONS:

bdAr architects
designers

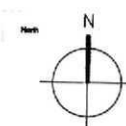

Project No:
0886

Client:
CRITERION ASSET
Scale:
1/1250 @ A3

Date:
NOVEMBER 2009

Project:
GOLDEN BALL PUBLIC HOUSE

Drawing Title:
LOCATION PLAN

Drawing No.:
0886-S0

bdAr architects
designers
Ground Floor South
Staple Inn Buildings
London WC1V 7PZ
t: +44 (0)207 043 3551
f: +44 (0)207 043 3552
www.bdar.co.uk