



PROPOSED

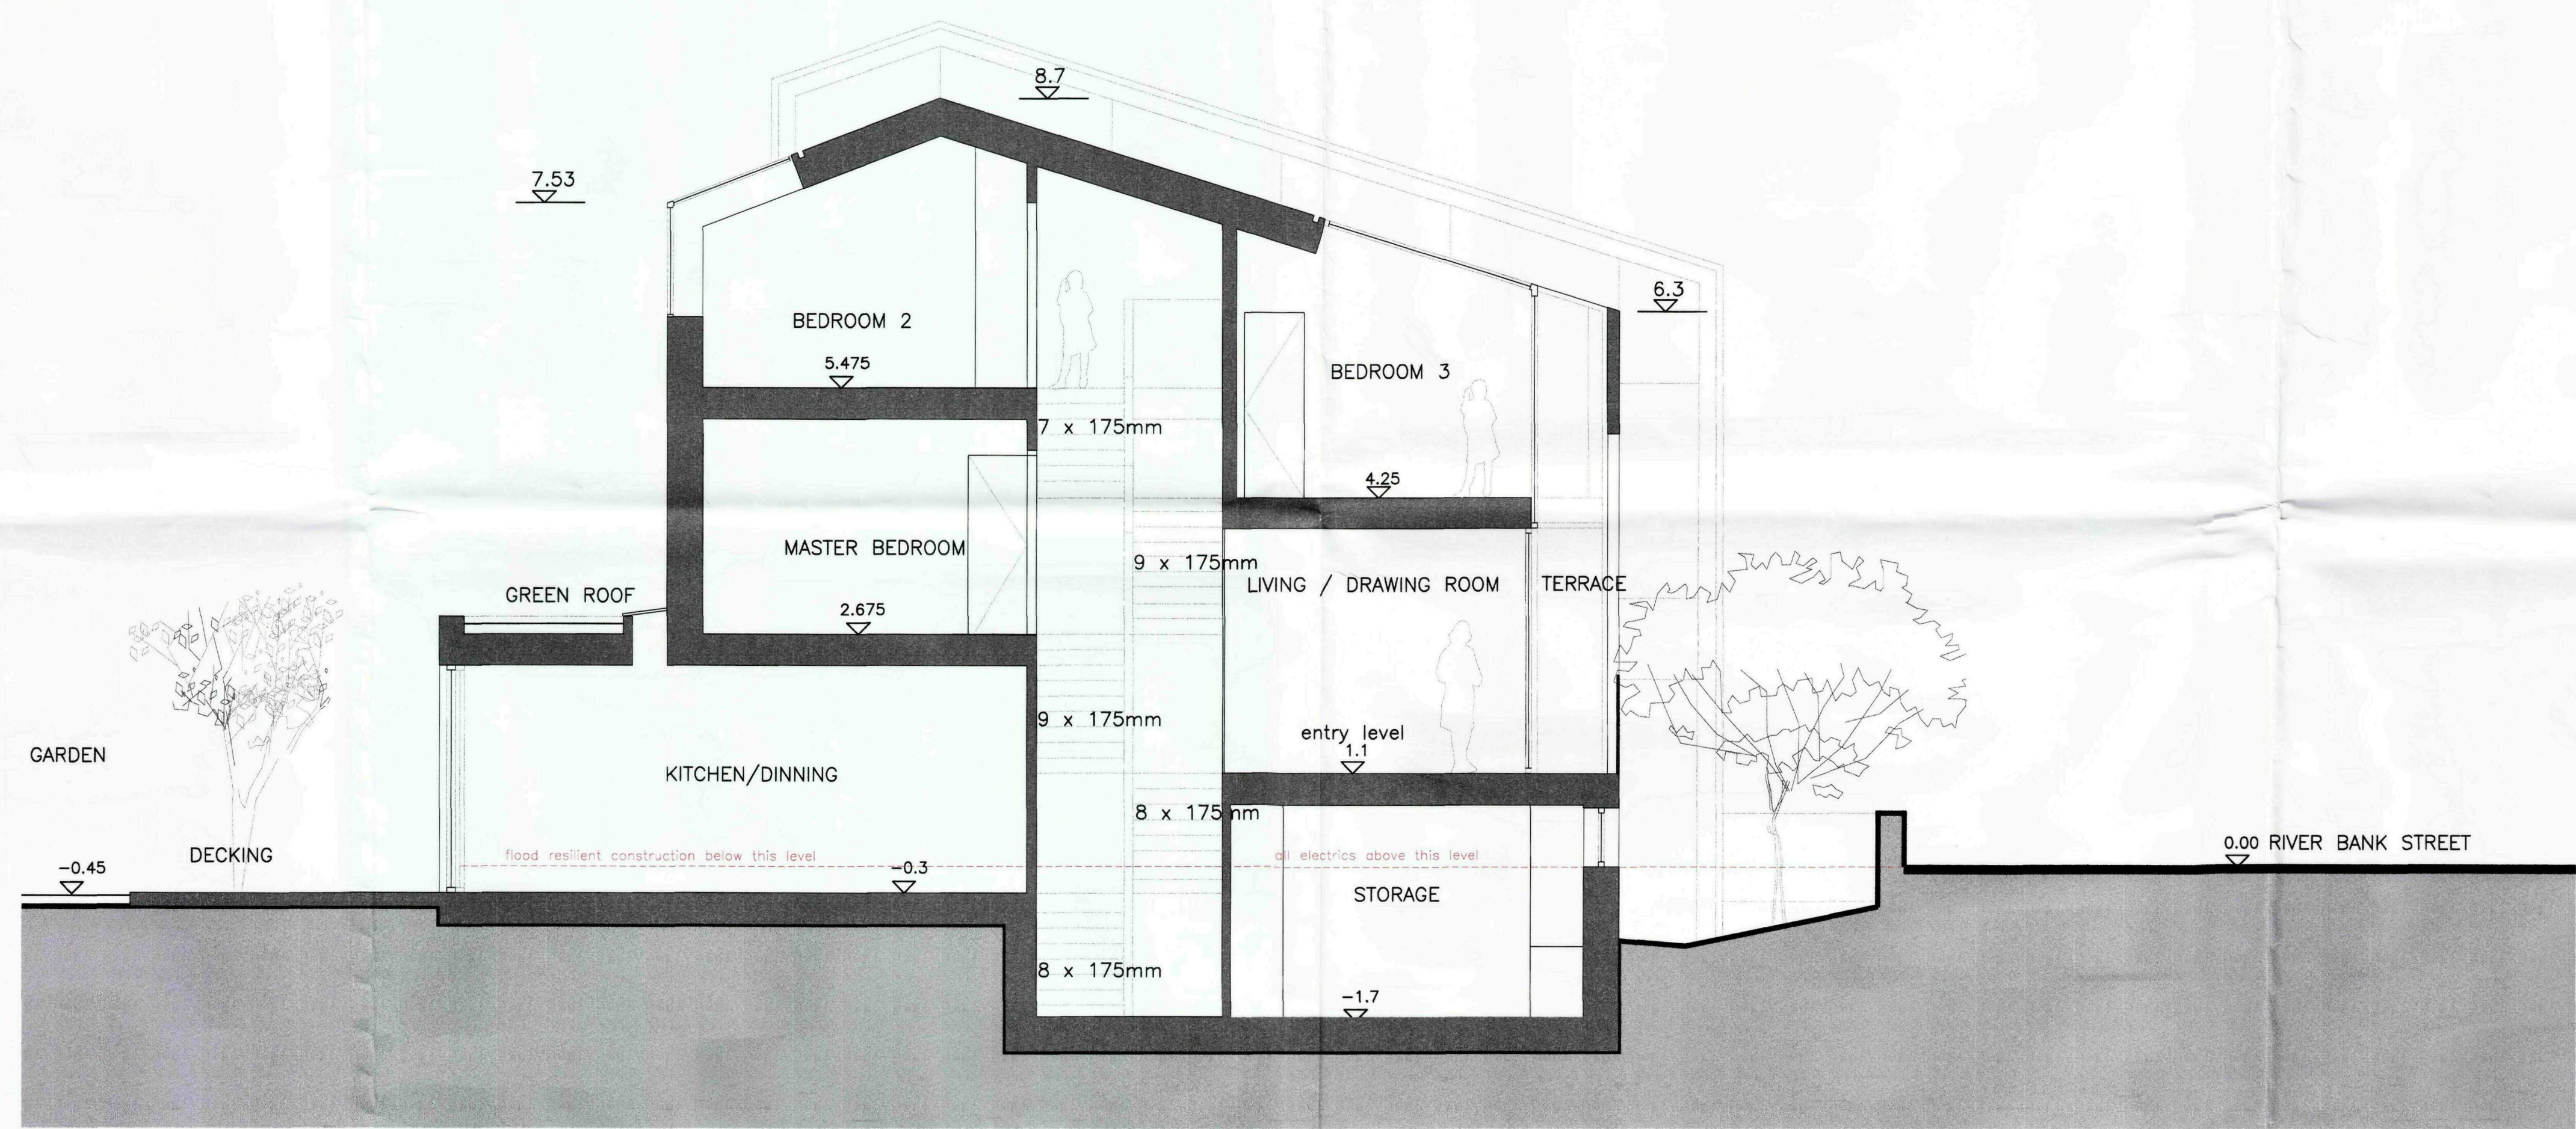

SECTION A-A

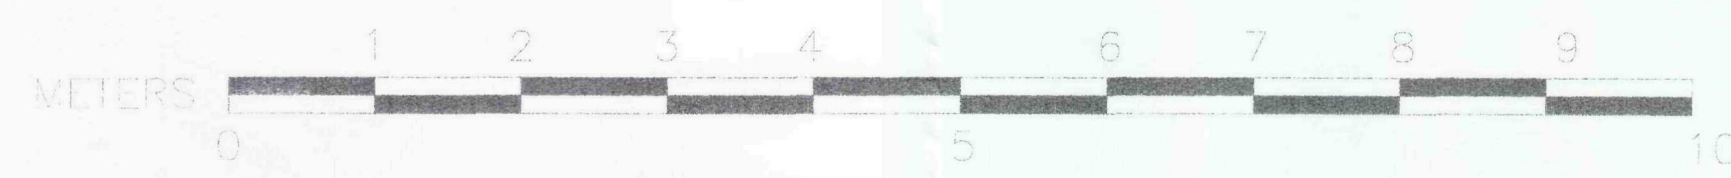

REVISIONS:

- [-] Issued for Comment 08.10.09
- [A] Issued for Comment 23.10.09
- [B] Issued for Planning 10.11.09

bdAr architects
designers is the trading name of bdAr Ltd

North	Client CRITERION ASSET	Project GOLDEN BALL PUBLIC HOUSE
Scale 1/50 @ A1 1/100 @ A3	Drawn by JJ	Drawing Title PROPOSED SECTION A-A
Project No. 0686	Date OCTOBER 2009	Checked by SR
		Drawing No. 0686-C8
		Rev B

SHDC
Planning & Development
24 NOV 2009
Ref: 0917-09

bdAr architects
designers
Ground Floor South
Staple Inn Buildings
London WC1V 7PZ
t: +44 (0)207 043 3551
f: +44 (0)207 043 3552
www.bdar.co.uk