

The Alton External Window / Door Schedule

Code	Description	Size
W1	Lounge	1200 x 1350mm
ED1	Lounge Doorset	1500 x 2100mm
W2	Kitchen	915 x 1350mm
W3	Kitchen	1344 x 1050mm
ED2	Hall	838 x 1981mm
W4	W.C	488 x 1050mm
W5	Bedroom 1	2x 915 x 1200mm
W6	Bathroom	915 x 1050mm
W7	Bedroom 2	915 x 1200mm
W8	Bedroom 3	915 x 1200mm

NOTES

Do not scale directly from this drawing. All discrepancies are to be brought to the attention of the below office.

The copyright to this drawing is owned by Allison Homes Eastern Limited.


All drawings are to be read in conjunction with the relevant standard details and Allison Homes standard construction notes.

X034001 For file references defined with a circle refer to the relevant standard detail.

X034002 For file references defined with a diamond refer to the relevant house type drawing.



Front Elevation 1:50

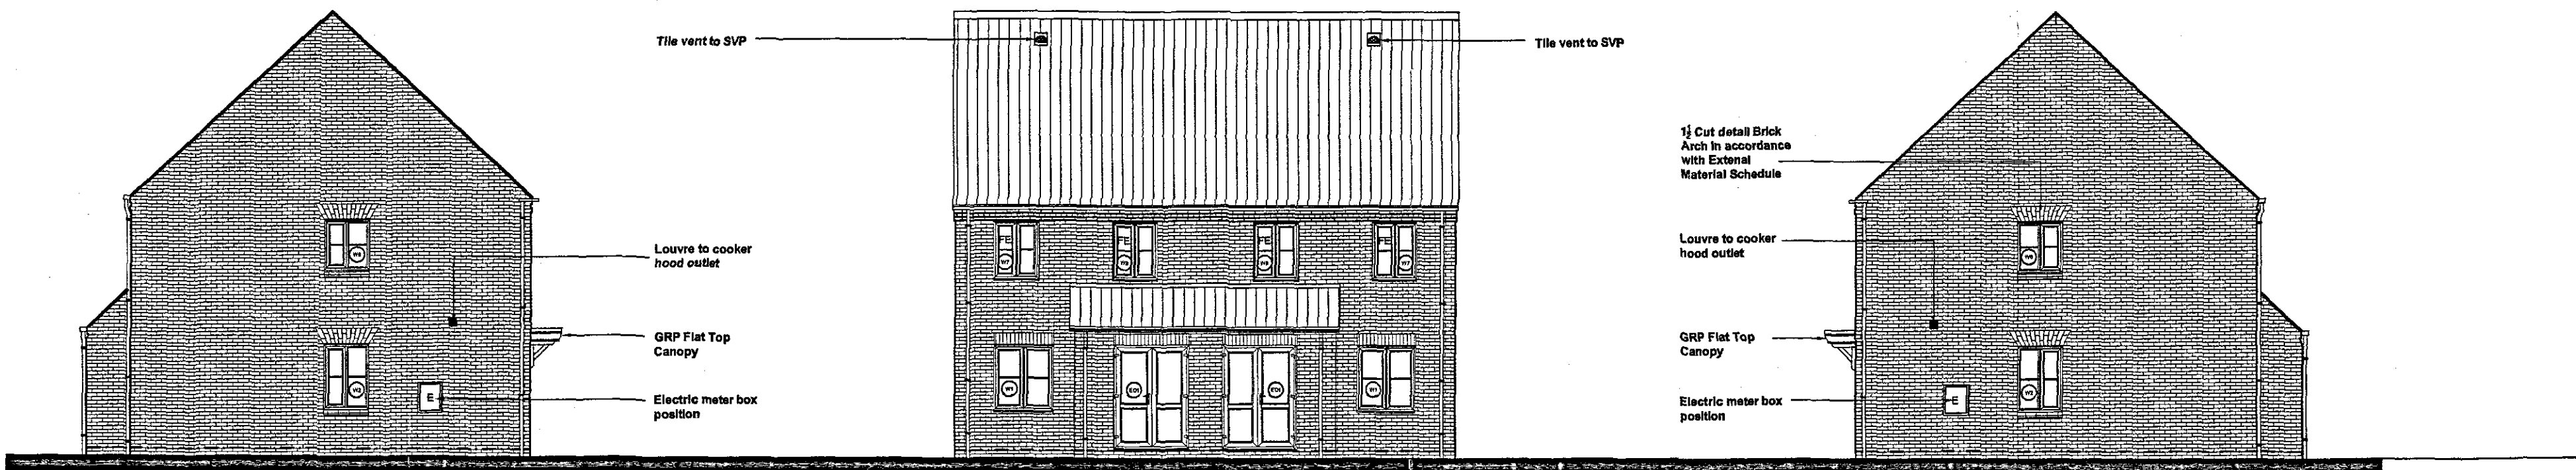

Side Elevation

Rear Elevation

Side Elevation

S-DC
Planning & Development
- 6 JUL 2007
0918107

DESCRIPTION	DATE

REVISIONS	
HOUSE TYPE	The Alton
DRAWING	Elevations
SCALE	1:50/1:100 @ A1
DATE	03/11/05
DRAWN	RDL
CHECKED	

DETERMINED PLAN

ALLISON
Homes

Holland Place, Wardenree Park, Pinchbeck, Spalding,
Lincolnshire. PE11 3ZN
T: (01775) 724701 F: (01775) 762153
Allison Homes Eastern Limited is a Kier Residential Company.