

The Willow External Window / Door Schedule

Window Code	Window Description	Window Size
W1	Lounge	1770 x 1350mm
ED1	Hall Entrance Door	838 x 1981mm
W2	Dining Room	1770 x 1350mm
W3	Kitchen	1770 x 1050mm
ED2	Utility Door	838 x 1981mm
ED3	Lounge Doorset	1800 x 2100mm
W4	Bedroom 3	1200 x 1200mm
W5	Bathroom	630 x 1050mm
W6	Master Bedroom	1770 x 1200mm
W7	Ensuite	630 x 1050mm
W8	Landing	1200 x 1200mm
W9	Bedroom 2	1200 x 1200mm

The Willow Internal Door Schedule

Door Code	Door Description	Door Size
D1	Lounge	838 x 1981mm
D2	W.C.	838 x 1981mm
D3	Dining Room	838 x 1981mm
D4	Kitchen	838 x 1981mm
D5	Utility Cupboard	686 x 1981mm
D6	Master Bedroom	750 x 1981mm
D7	Master Bedroom Ensuite	750 x 1981mm
D8	Bedroom 2	750 x 1981mm
D9	Bedroom 3	750 x 1981mm
D10	Bathroom	750 x 1981mm
D11	Airing Cupboard	686 x 1981mm
D12	Master Bedroom Wardrobes	2x 600 x 1981mm sliding doors
D13	Bedroom 2 Wardrobes	2x 600 x 1981mm sliding doors

NOTES

Do not scale directly from this drawing. All discrepancies are to be brought to the attention of the below office.

The copyright to this drawing is owned by Allison Homes Eastern Limited.

All drawings are to be read in conjunction with the relevant standard details and Allison Homes standard construction notes.

For file references defined with a circle refer to the relevant standard detail.

For file references defined with a diamond refer to the relevant house type drawing.

WALL LEGEND

	External Brickwork Wall (2 Storey) 100mm Facing Brickwork (103mm sq.) 75mm Cavity Fully Filled with Insulation 100mm Blockwork (2.8N/mm sq.) 9.5mm Wallboard on Dabs
	External Render Wall 20mm Monocouche Render 100mm Blockwork (2.8N/mm sq.) 75mm Cavity Fully Filled with Insulation 100mm Blockwork (2.8N/mm sq.) 9.5mm Wallboard on Dabs
	Party Wall 9.5mm Wallboard (8 kg/m sq.) on Dabs 8mm Gyproc Sound Coat 100mm Blockwork (7N/mm sq. 1350 to 1600kg/m cub.) 75mm Clear Cavity 100mm Blockwork (7N/mm sq. 1350 to 1600kg/m cub.) 8mm Gyproc Sound Coat 9.5mm Wallboard (8 kg/m sq.) on Dabs
	Internal Blockwork Wall 9.5mm Wallboard on Dabs 100mm Blockwork
	Internal Stud Wall 15mm Wallboard 50mm British Gypsum Gypwall 15mm Wallboard
	Structural Stud Wall 9.5mm Wallboard 9.5mm Plywood 50x 75mm C16 Grade Studs 9.5mm Plywood 9.5mm Wallboard

The above wall legend is for identification purposes only and reference should be made to the Allison Homes standard construction notes for full guidance on wall constructions.

TILING SPECIFICATION

- Above Worktop Tiling
- Spashback Tiling min 450mm above Sanitaryware
- Half Height Tiling to Window Sill Level or 1200mm in Bathrooms without a window. No Skirting Required to walls.
- Full Height Tiling. No Skirting Required to walls.

5x20
- 6 JUL 2007
0918107

DESCRIPTION	DATE

REVISIONS

FLOOR AREA	959	Square feet
	89.1	Square metres


HOUSE TYPE	The Willow
DRAWING	Floor Plans
SCALE	1:50 @ A1
DATE	07/12/05
DRAWN	LRP
CHECKED	

ALLISON Homes


Holland Place, Vardentree Park, Pinchbeck, Spalding, Lincolnshire, PE11 3JN
T: (01775) 724701 F: (01775) 721153
Allison Homes Eastern Limited is a Kier Residential Company.

DETERMINED

Please refer to elevation drawing and external materials schedule for external finishes

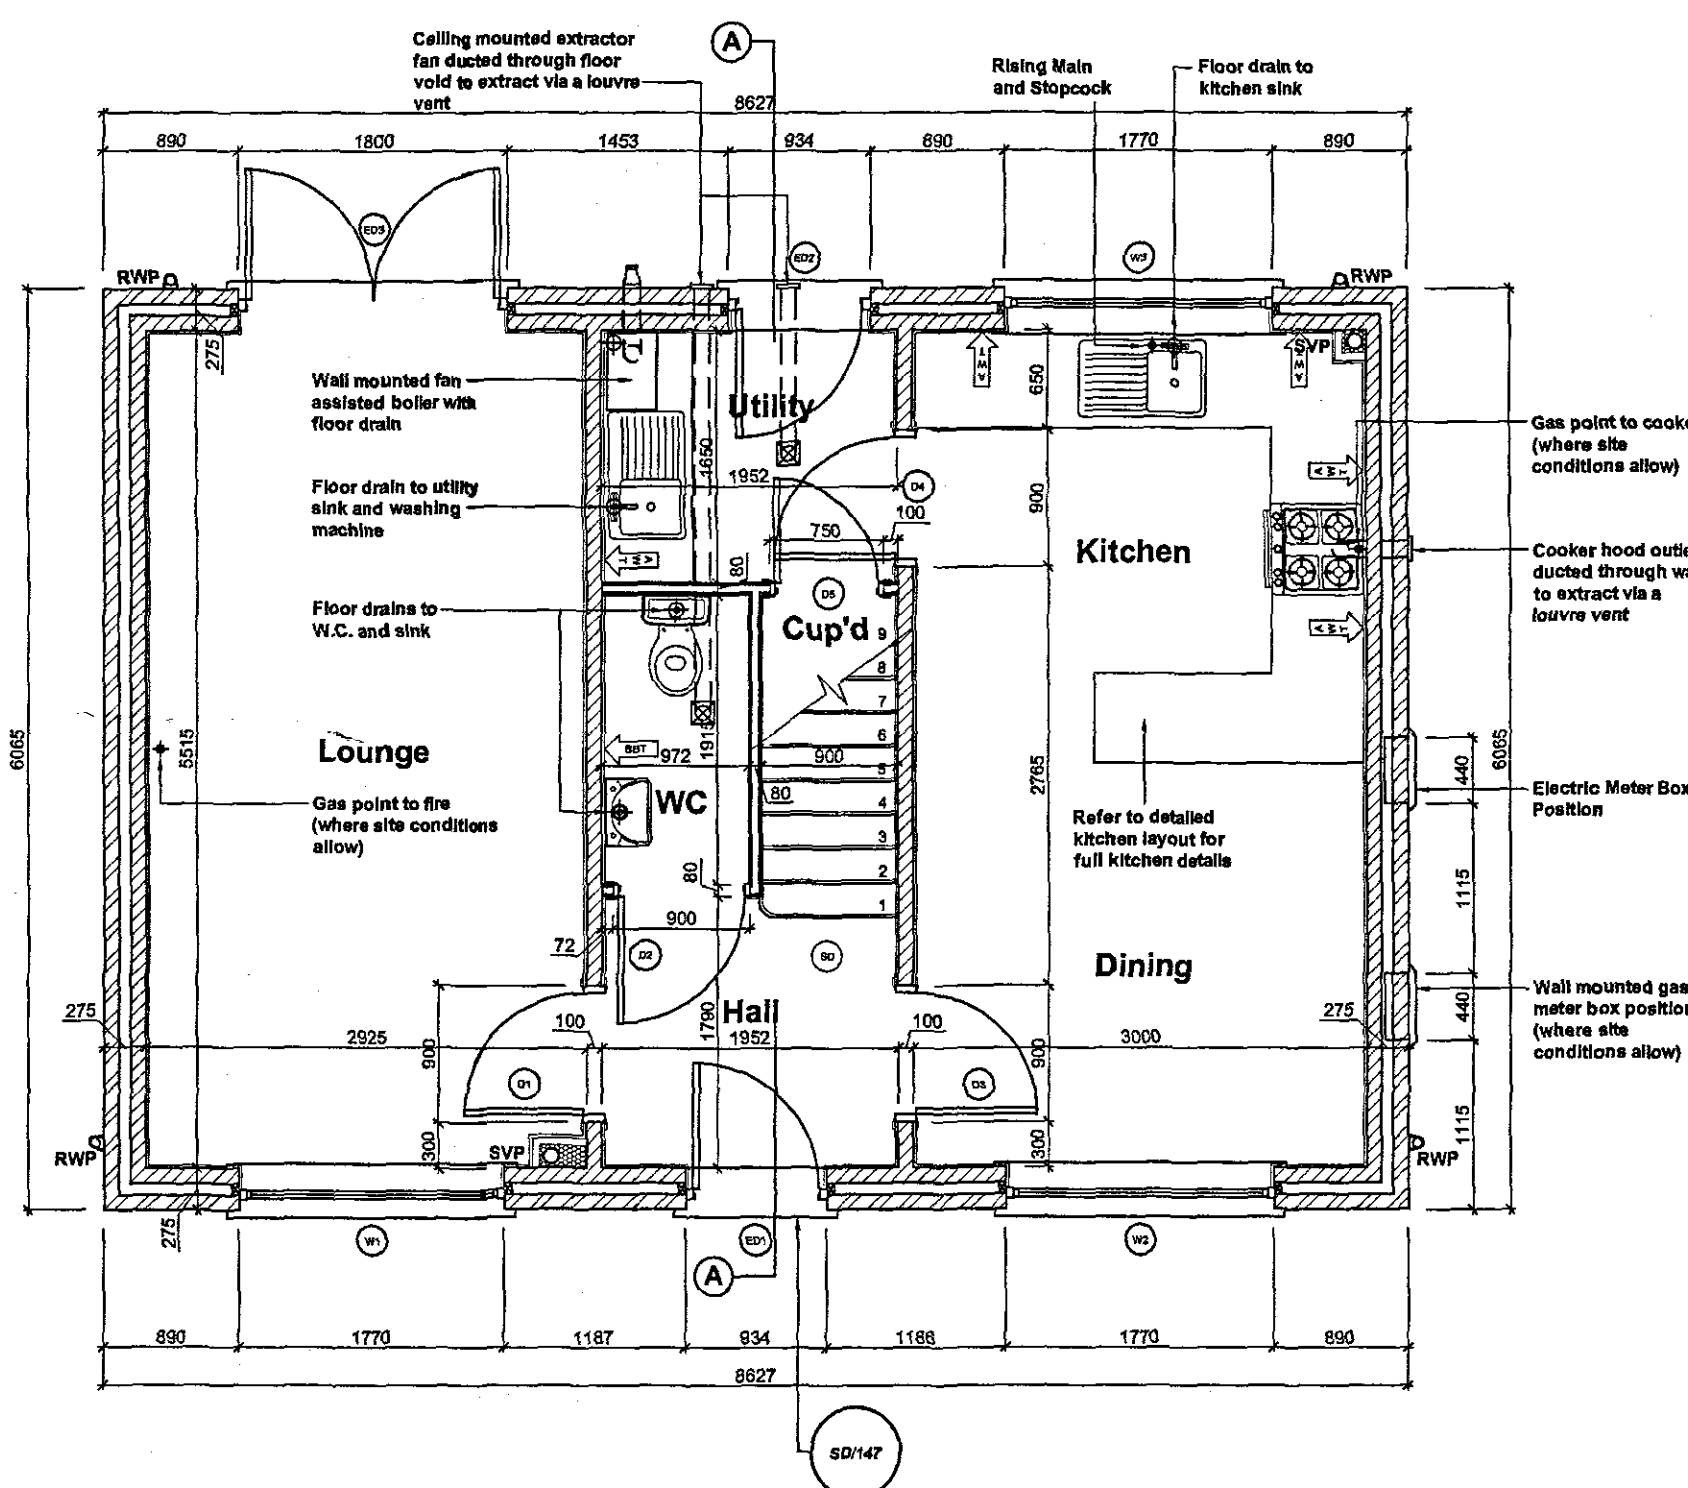

Ground Floor Plan

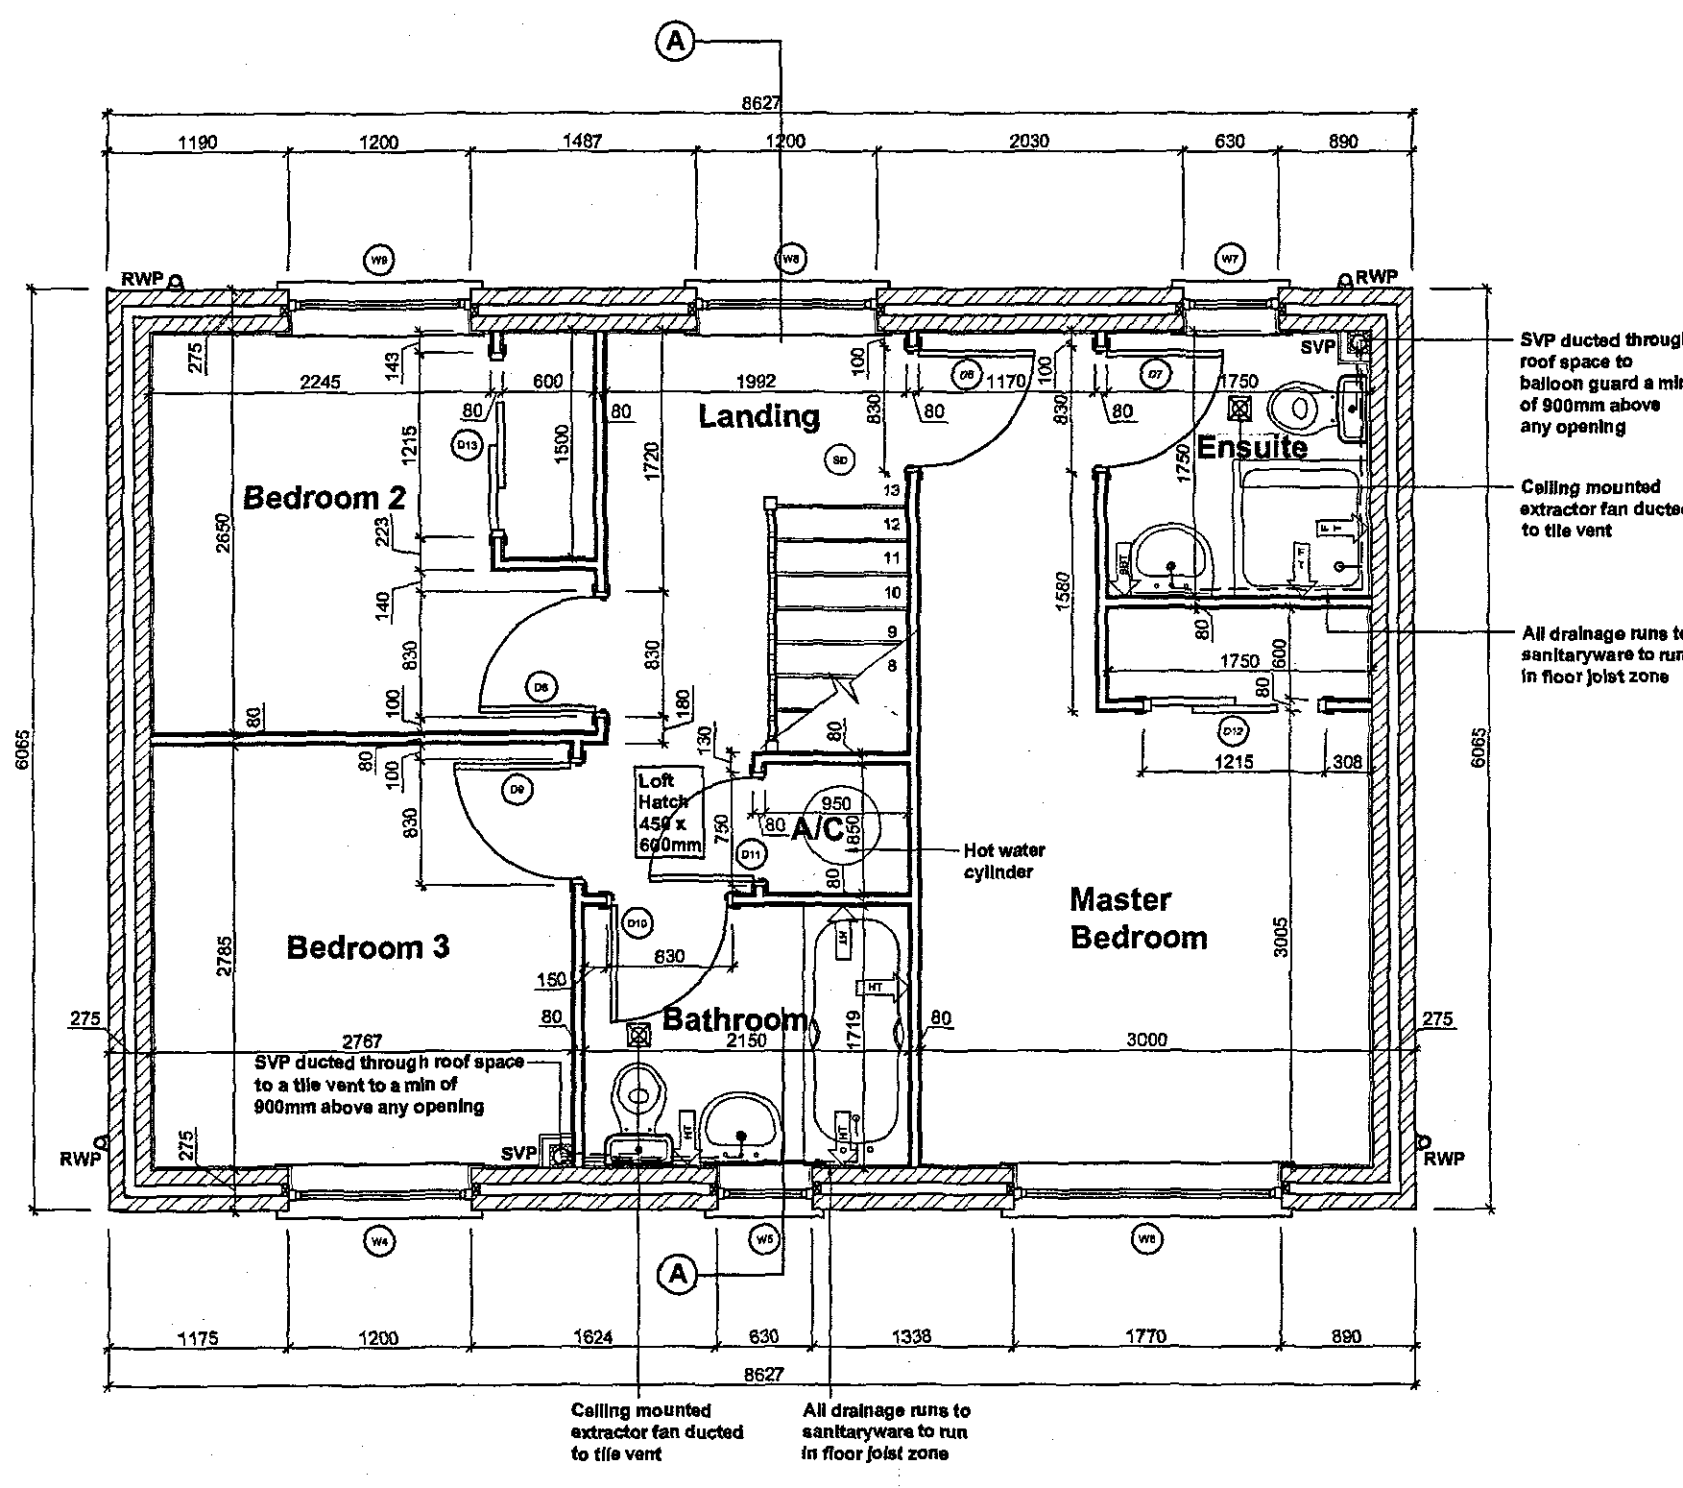

First Floor Plan