
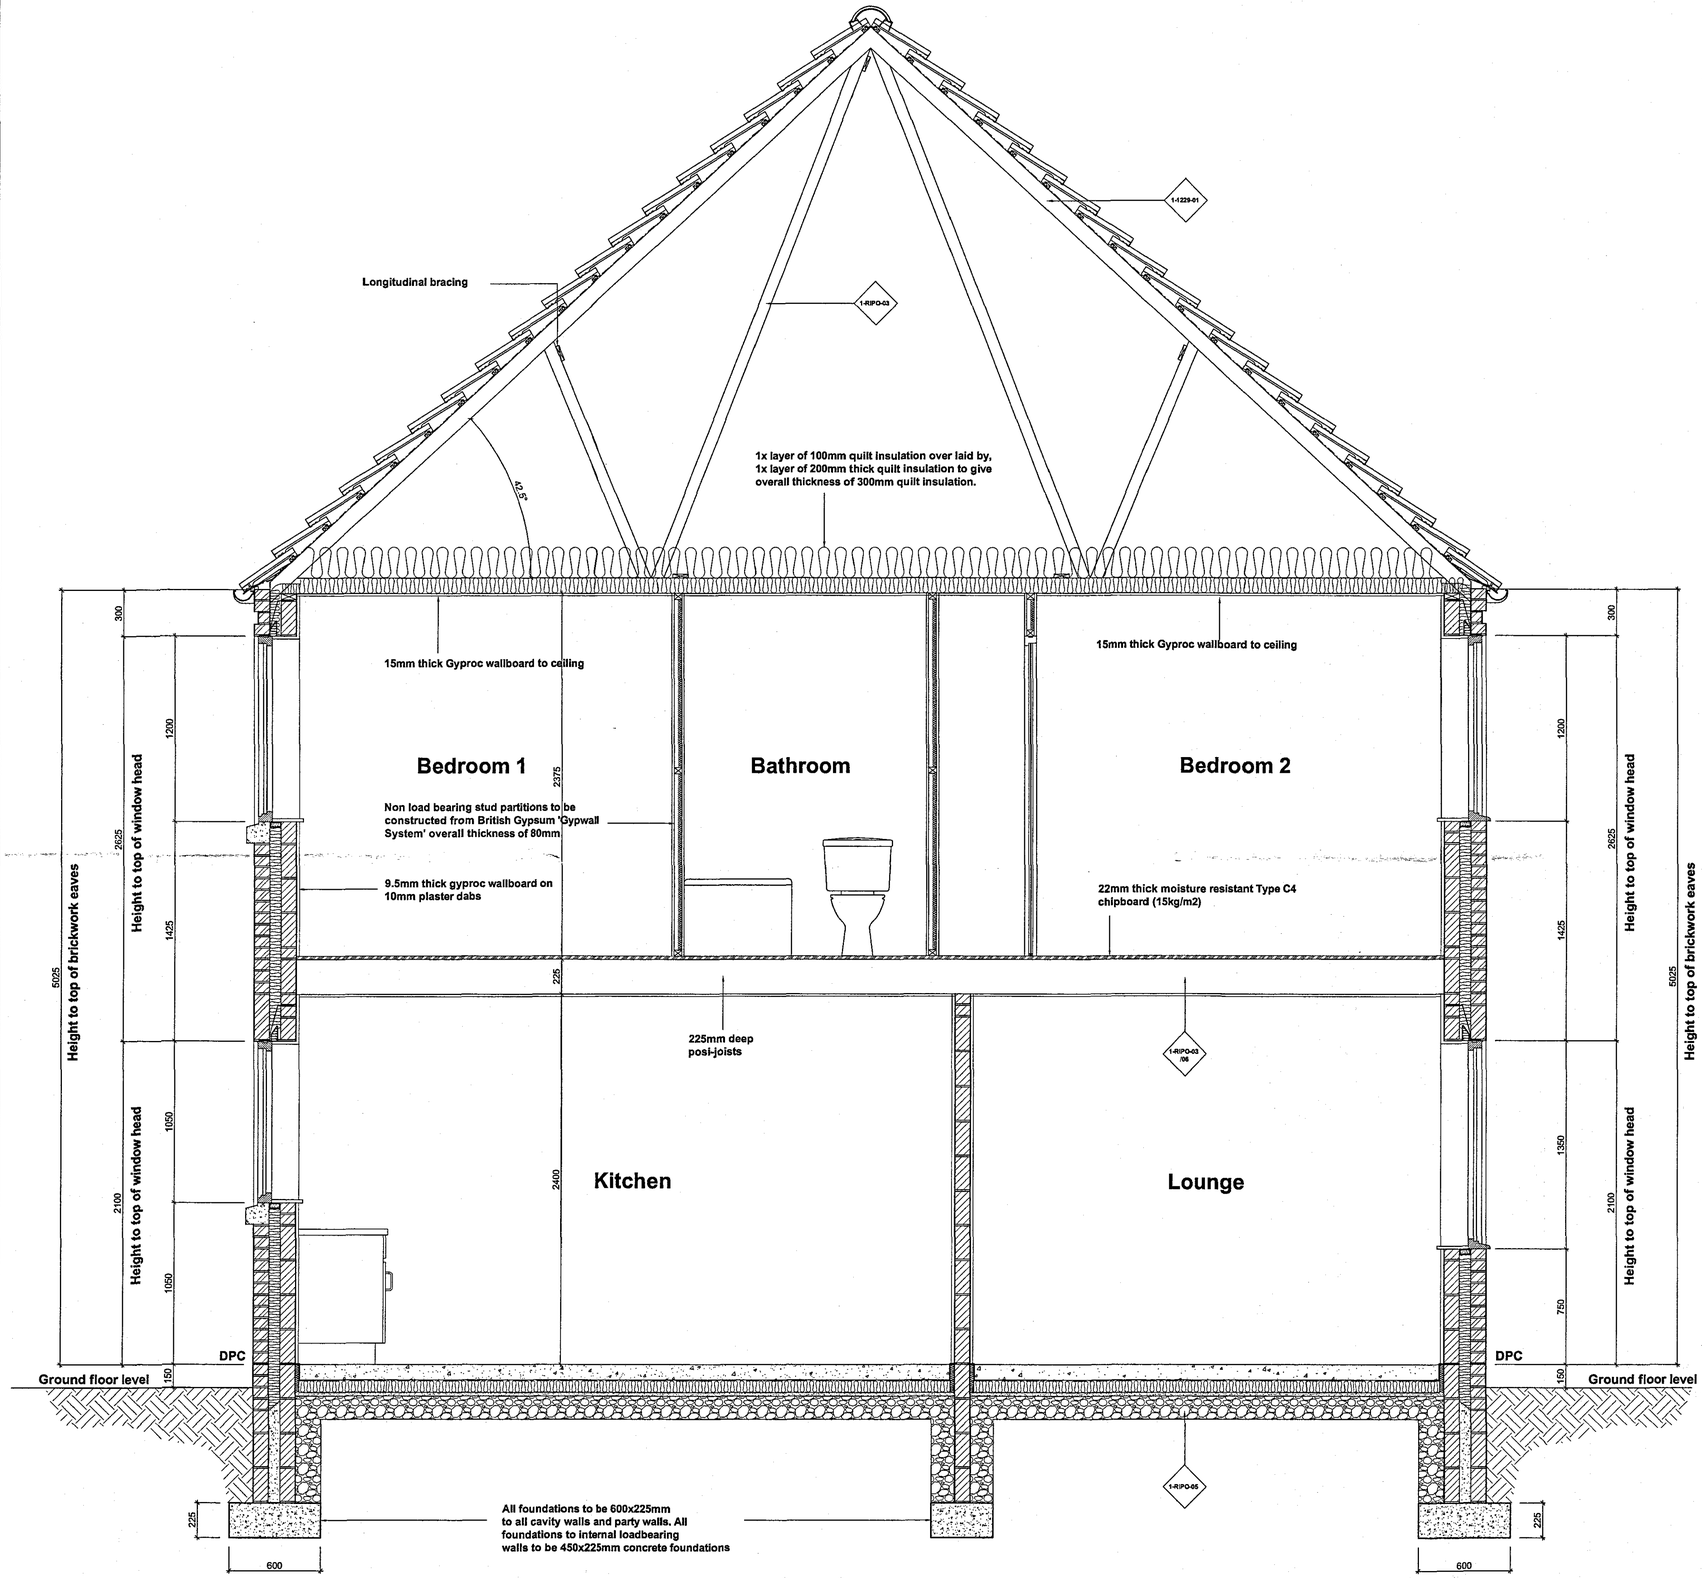


Section A-A

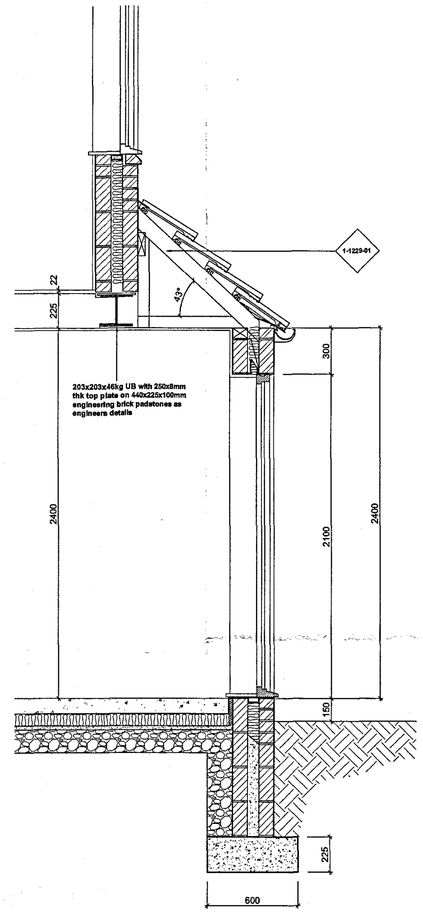

Section B-B

NOTES

Do not scale directly from this drawing. All discrepancies are to be brought to the attention of the below office..

The copyright to this drawing is owned by Allison Homes Eastern Limited.

All drawings are to be read in conjunction with the relevant standard details and Allison Homes standard construction notes.

X(03)-001 — For file references defined with a circle refer to the relevant standard detail.

V-3H-854 — For file references defined with a diamond refer to the relevant housetype drawing.

SHDC Planning & Development - 6 JUL 2007 Ref: 0918/07

A	LP	Drawing reference tags added	03/04/06
		DESCRIPTION	DATE

REVISIONS

HOUSETYPE **The Ripon**

DRAWING **Section A-A**

SCALE	1:20 @ A1	DRAWING NO.	1-RIPO-04
DATE	03/11/ 05		
DRAWN	RDL		
CHECKED			

ALLISON Homes
Holland Place, Wardentree Park, Pinchbeck, Spalding, Lincolnshire. PE11 3ZN
T: (01775) 724701 F: (01775) 762183
Allison Homes Eastern Limited is a Kier Residential Company.

DETERMINED PLAN