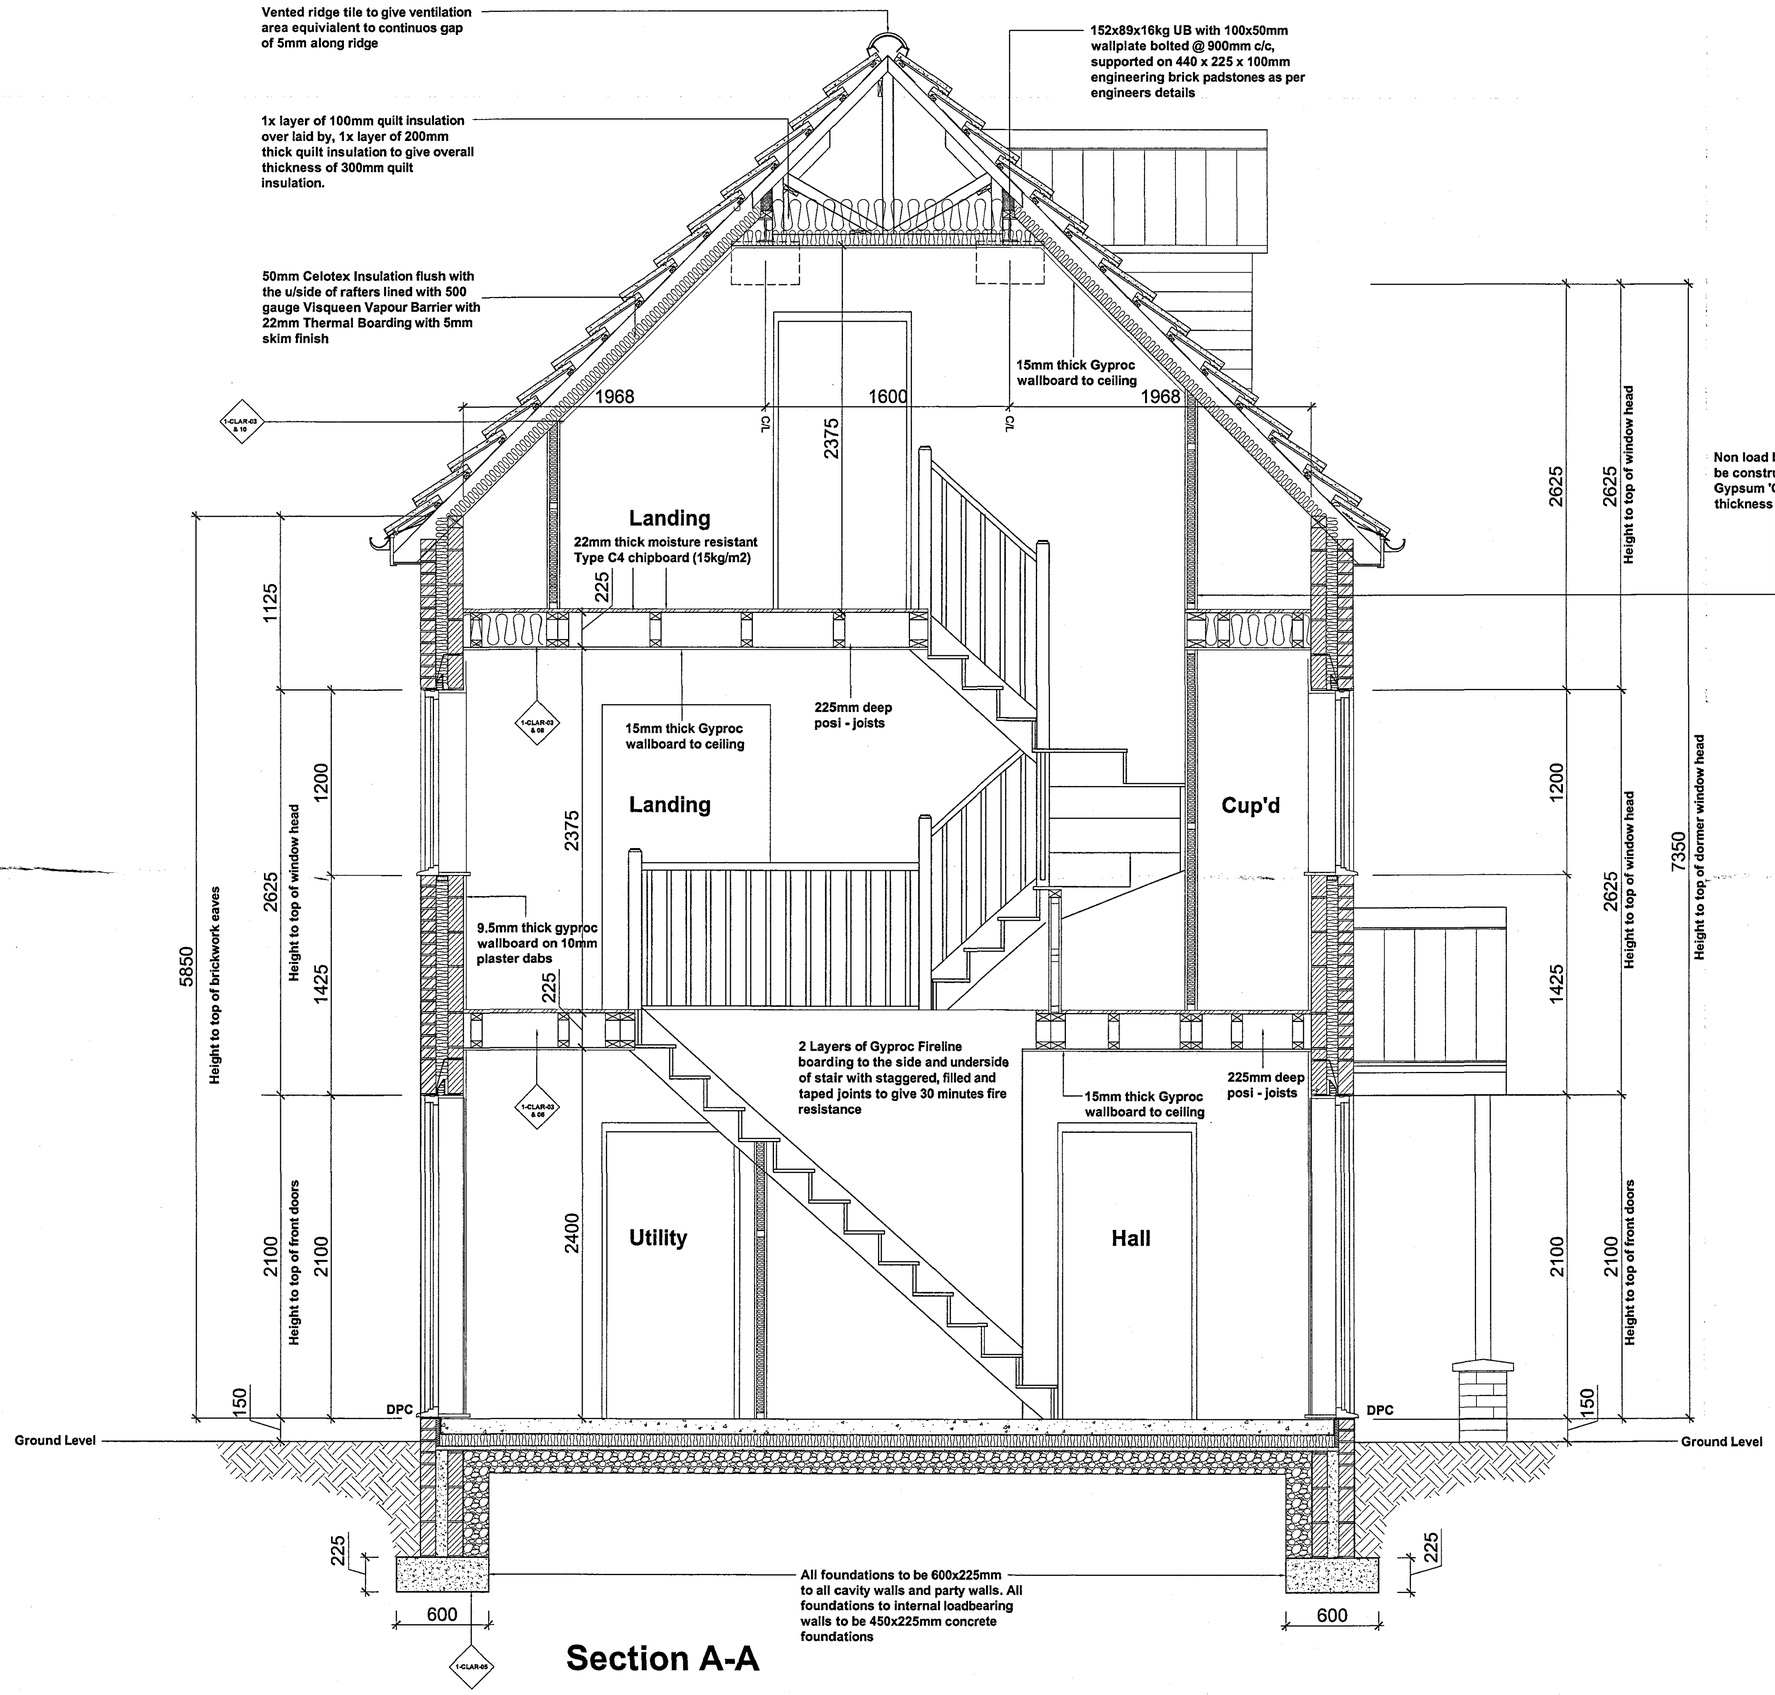

NOTES

Do not scale directly from this drawing. All discrepancies are to be brought to the attention of the below office..

The copyright to this drawing is owned by Allison Homes Eastern Limited.

All drawings are to be read in conjunction with the relevant standard details and Allison Homes standard construction notes.

X(03)-001 For file references defined with a circle refer to the relevant standard detail.

V-3H-854 For file references defined with a diamond refer to the relevant housetype drawing.

Planning & Development
- 6 JUL 2007
Ref: 07/18/07

	DESCRIPTION	DATE

REVISIONS

HOUSETYPE **The Clarendon**

DRAWING **Section A-A**

SCALE	1:20 @ A1
DATE	16/08/06
DRAWN	Resi Dev/DKW
CHECKED	

DRAWING NO. **1-CLAR-04**

ALLISON Homes
Holland Place, Wardentree Park, Pinchbeck, Spalding, Lincolnshire, PE11 3ZN
T: (01775) 724701 F: (01775) 762153
Allison Homes Eastern Limited is a Kier Residential Company.

DETERMINED
PLAN