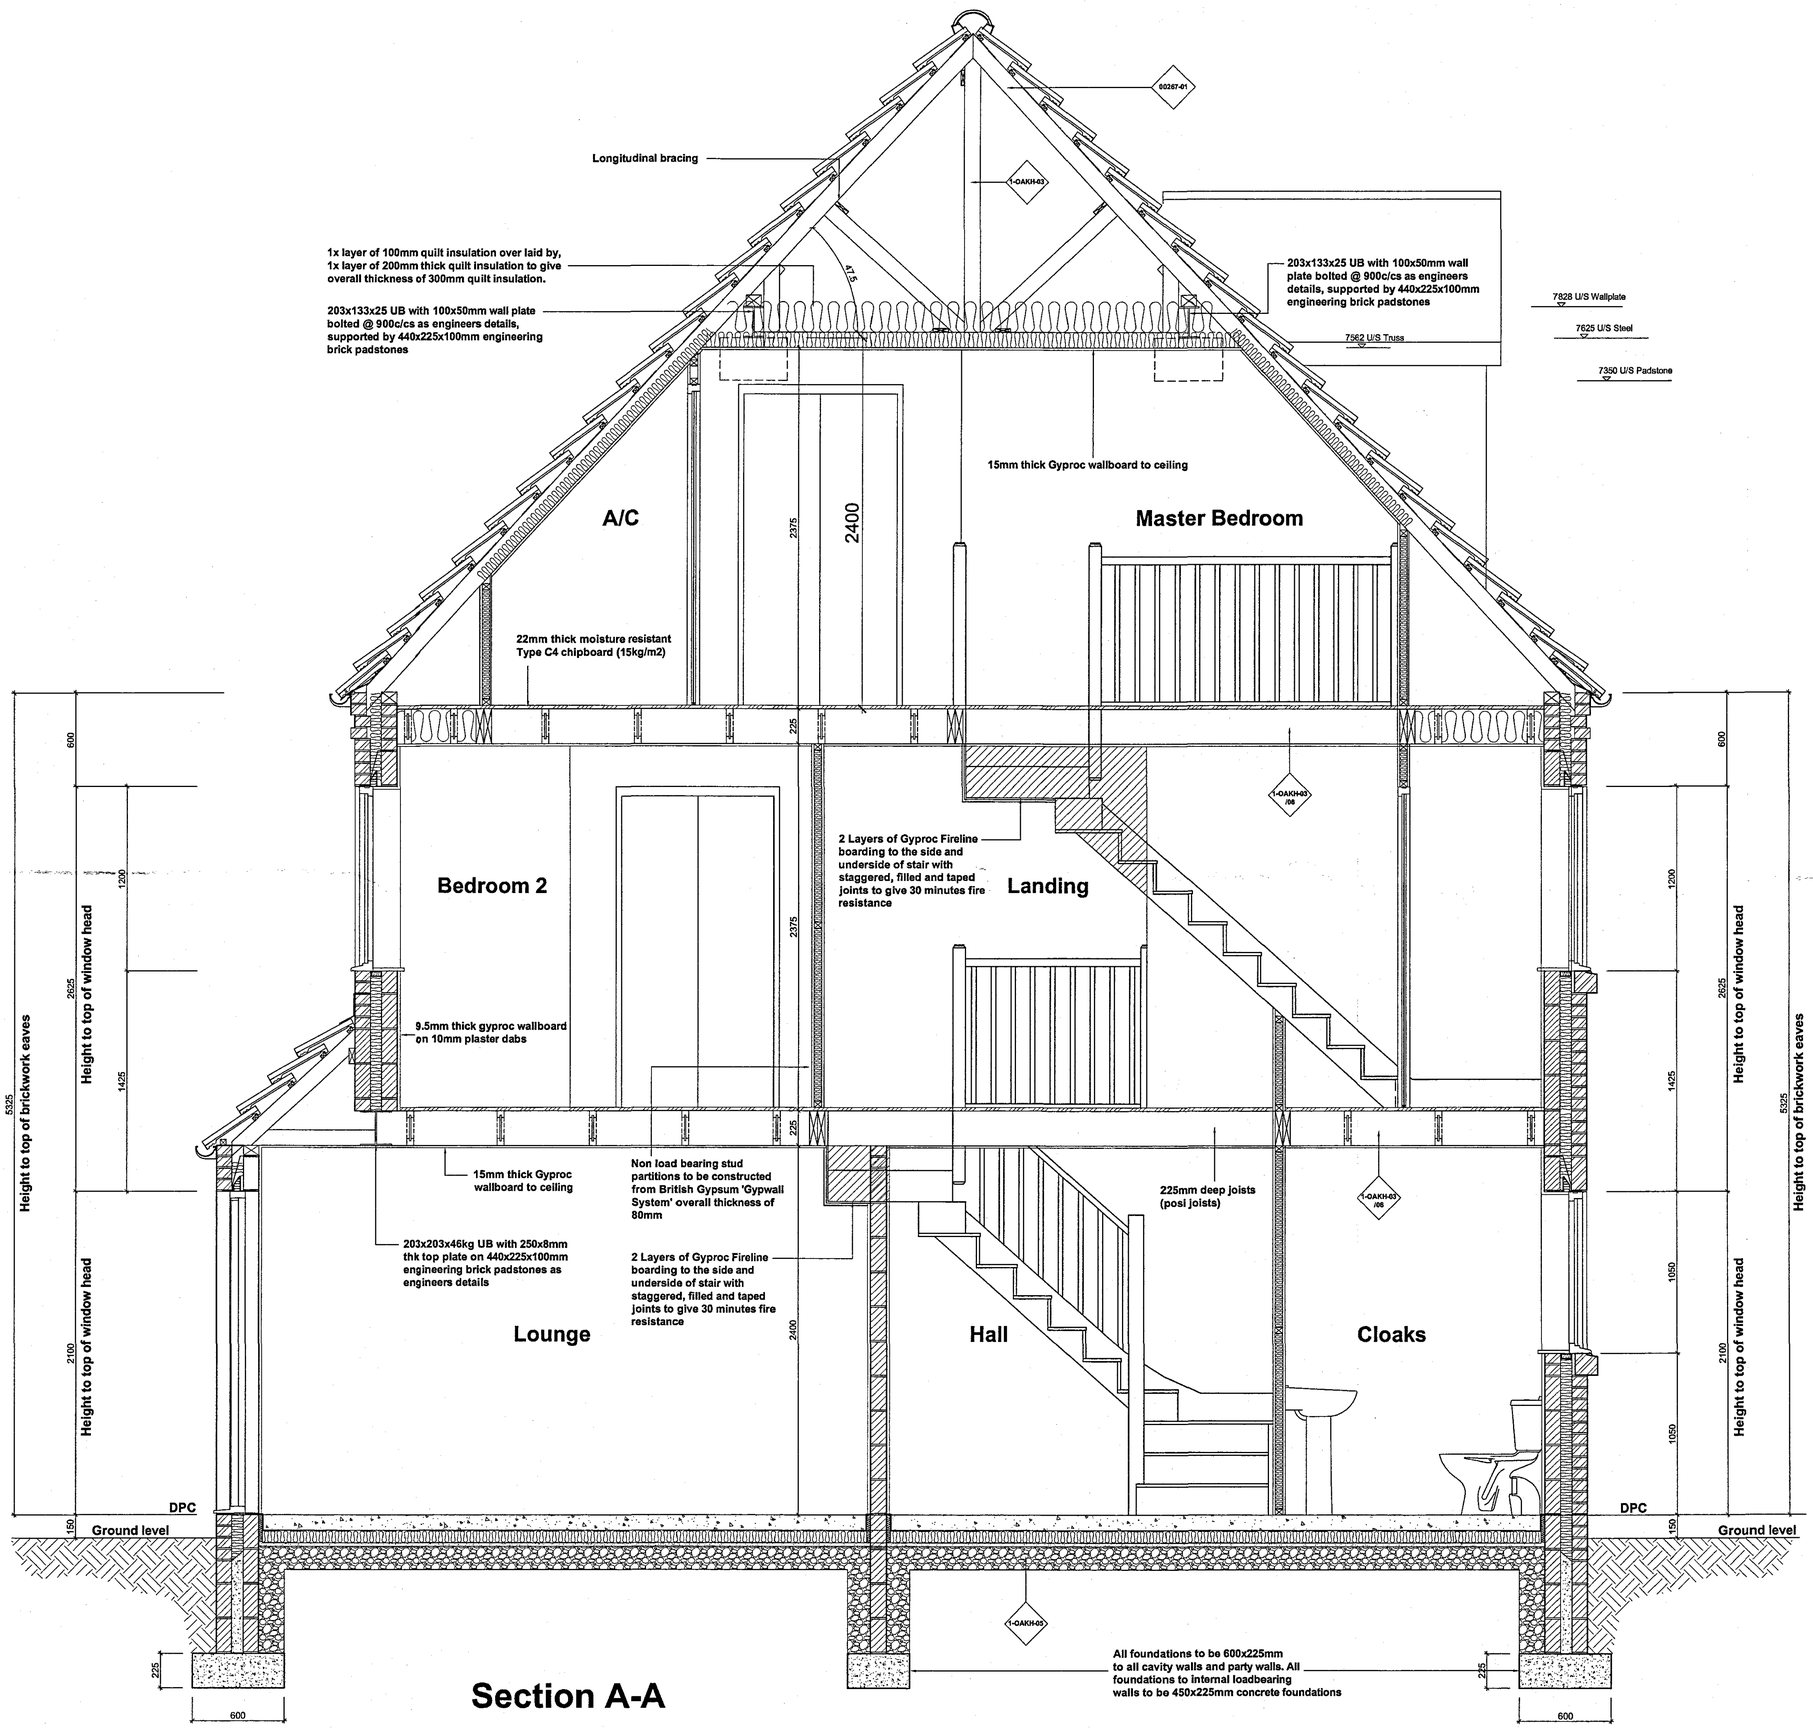


Section A-A

# NOTES

Do not scale directly from this drawing. All discrepancies are to be brought to the attention of the below office..

The copyright to this drawing is owned by Allison Homes Eastern Limited.

All drawings are to be read in conjunction with the relevant standard details and Allison Homes standard construction notes.

X(03)-001 — For file references defined with a circle refer to the relevant standard detail.

Y-1H-454 — For file references defined with a diamond refer to the relevant housetype drawing.

Planning & Development
- 6 JUL 2007
Ref: 0918/07

| | | | |
|---|---|---|---|
| A | LP | Drawing reference tags added | 03/04/06 |
| | | DESCRIPTION | DATE |

REVISIONS

HOUSETYPE **The Oakham**

DRAWING **Section A-A**

| | | | |
|---|---|---|---|
| SCALE | 1:20 @ A1 | DRAWING NO. | 1-OAKH-04 |
| DATE | 20/11/05 | | |
| DRAWN | Resi Dev | | |
| CHECKED | | | |

ALLISON Homes
Holland Place, Wardentree Park, Pinchbeck, Spalding, Lincolnshire. PE11 3ZN
T: (01775) 724701 F: (01775) 762153
Allison Homes Eastern Limited is a Kier Residential Company.

DETERMINED
PLAN