



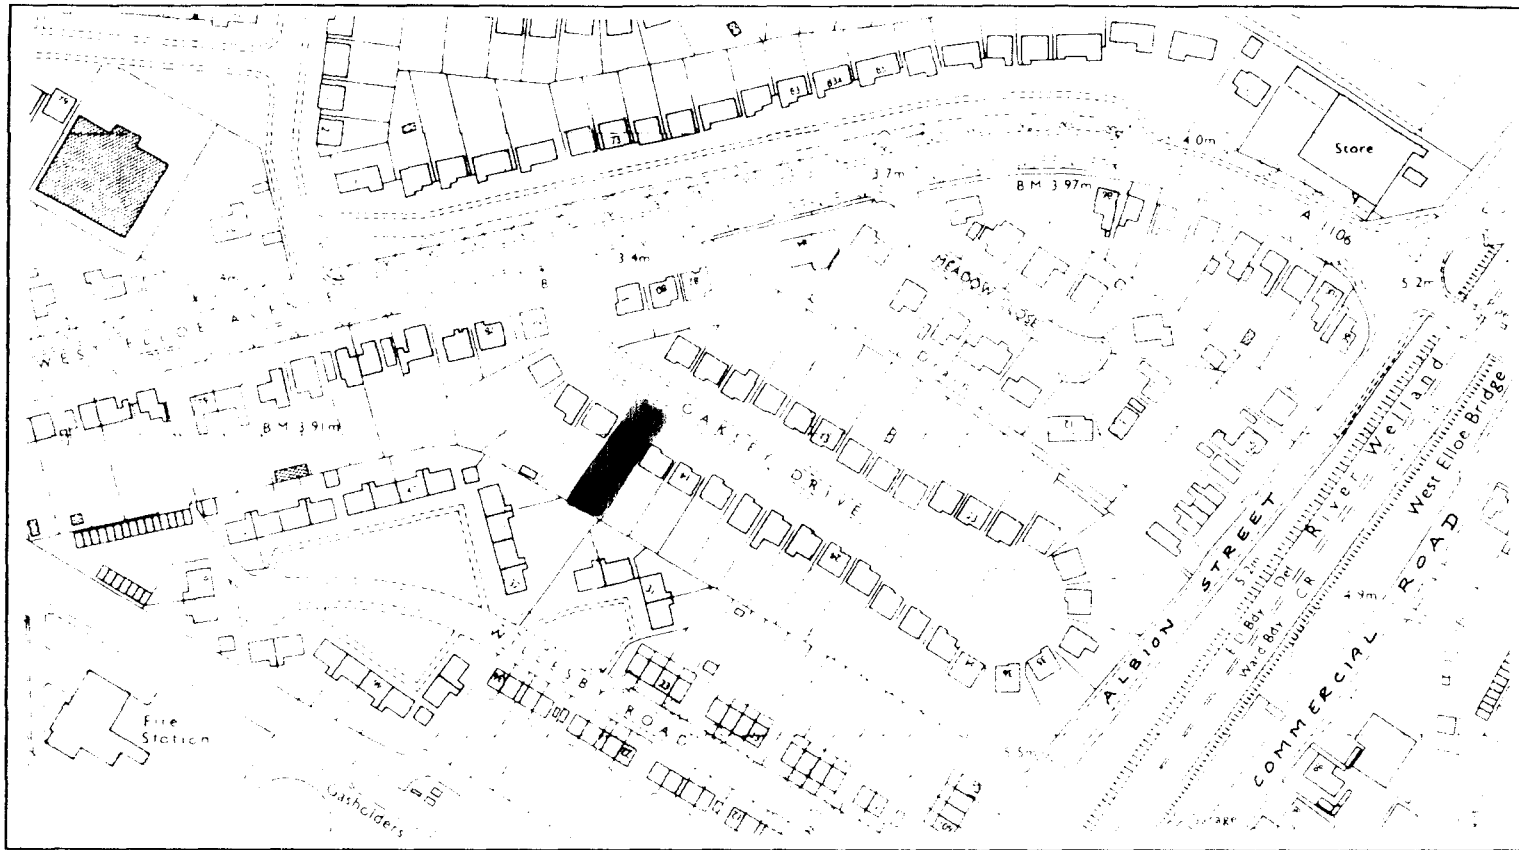

Scale 1:2500

O.S. Map ref. TF 2523

Location Plan


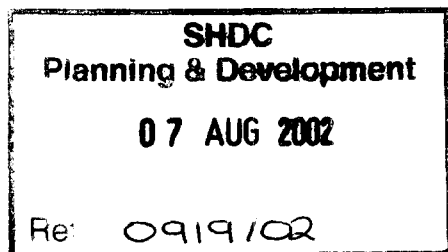


Block Plan


Scale 1:500

Mr and Mrs A. Moyes
10, Oakley Drive, SPALDING.


Building Design and Plans
Alwyn Roffe
1. Green Lane, SPALDING
Tel - 01775 - 723 680

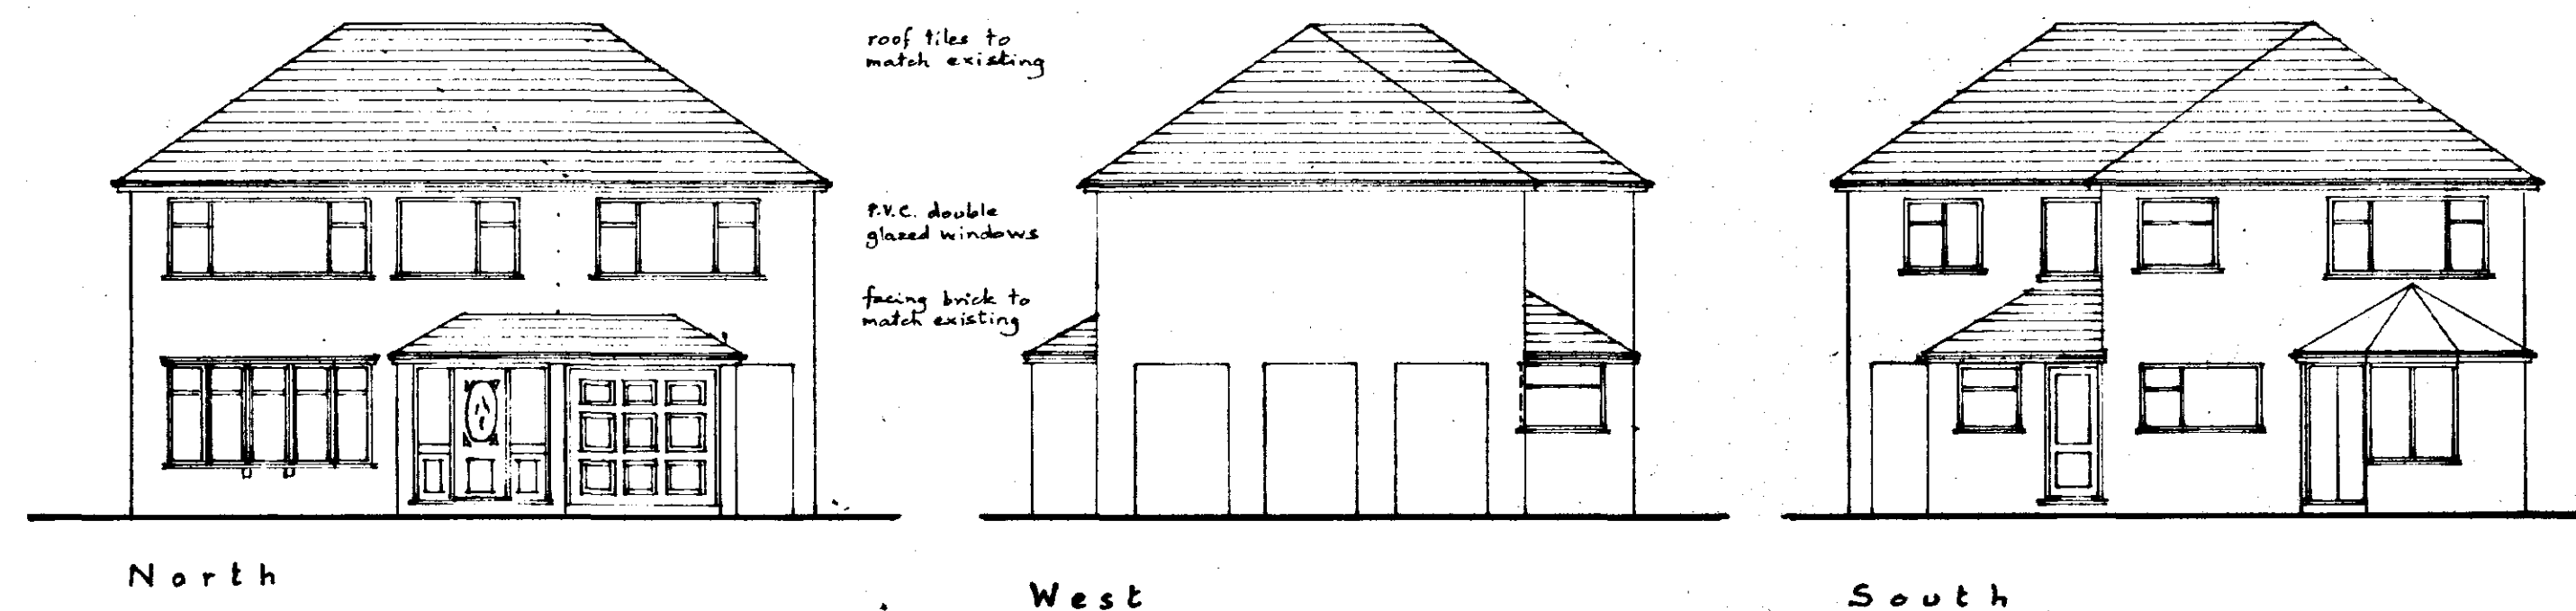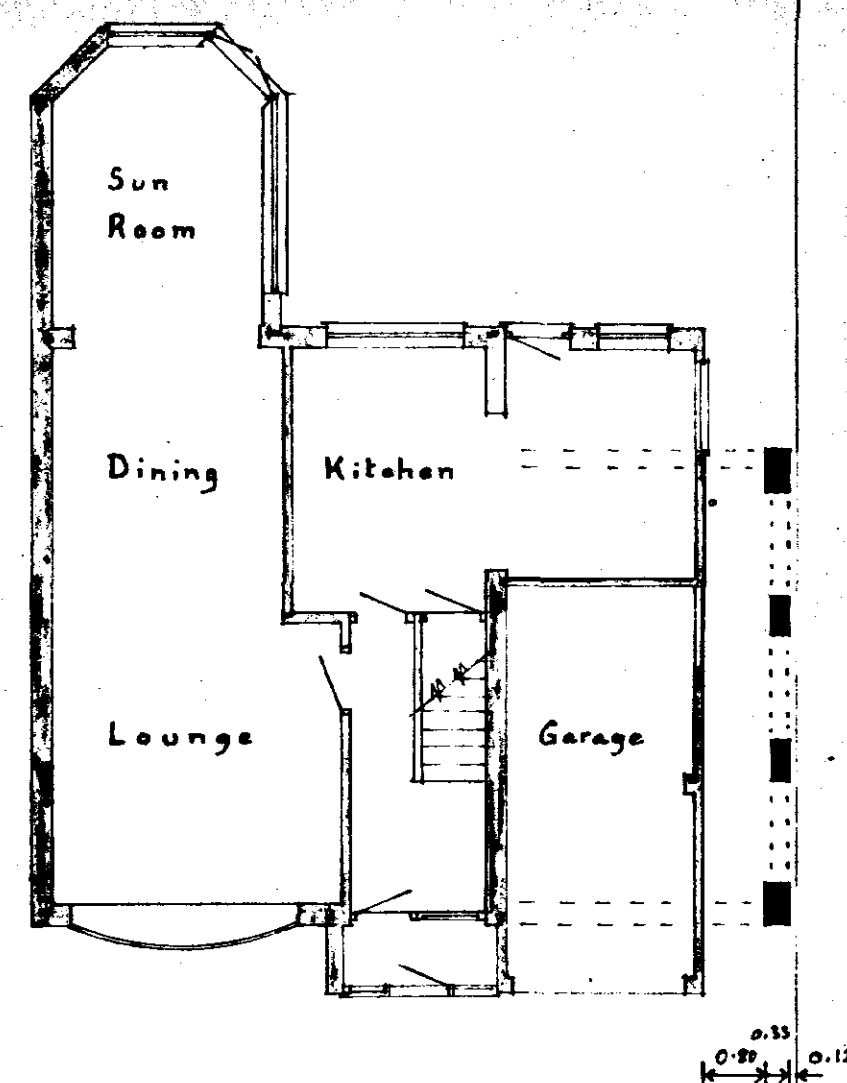

Ground Floor

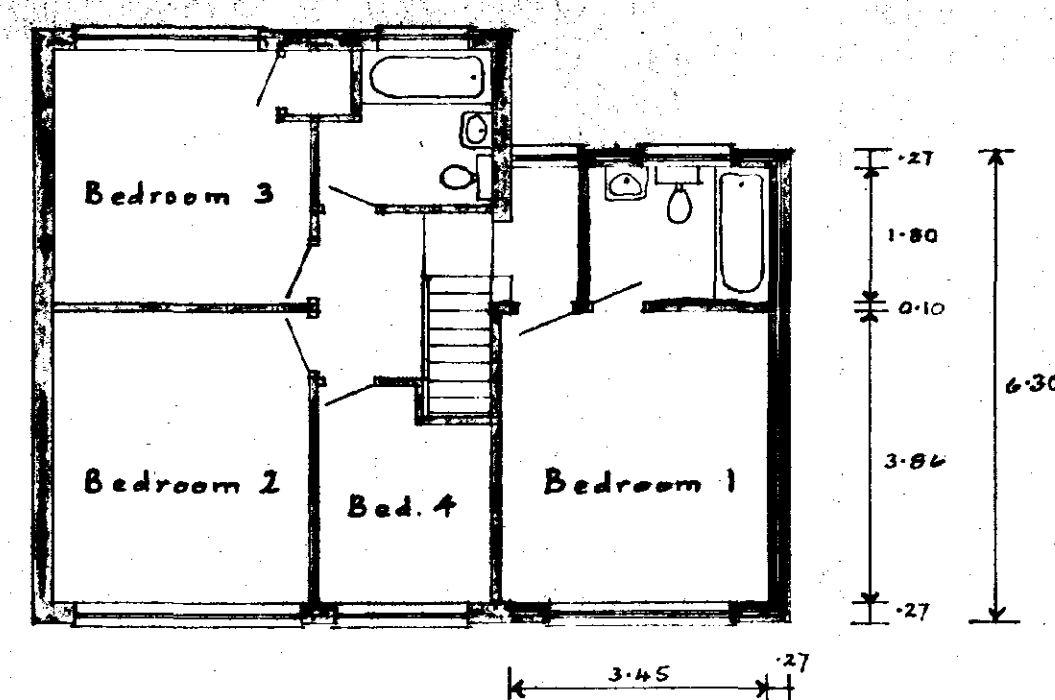

First Floor

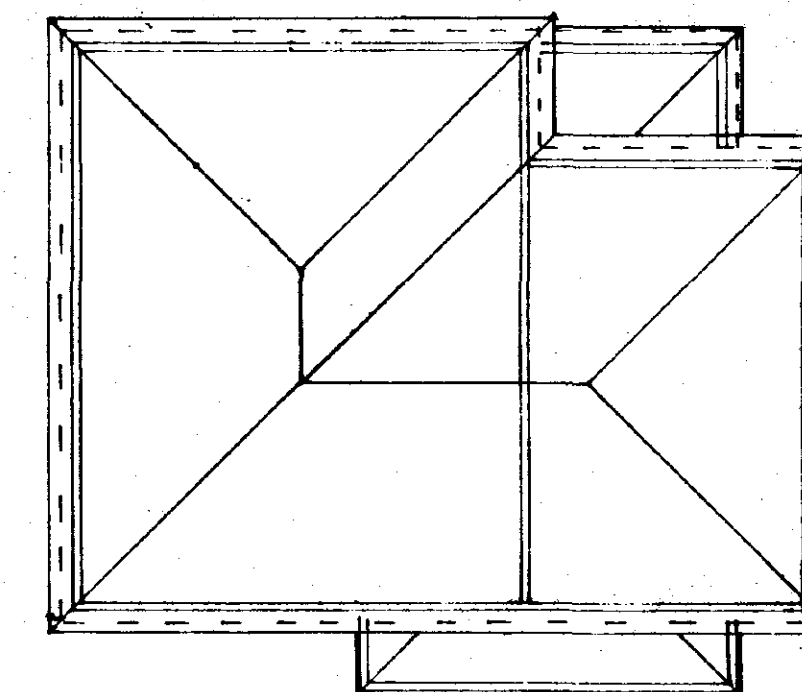

Roof

**DETERMINED
PLAN**

SHDC
Planning & Development
07 AUG 2002
Ref: 0919/02

Mr. and Mrs. A. Moyes.
10, Oakley Drive, SPALDING.
First Floor Extension

Written dimensions to be used in preference to scaled, and all measurements to be verified by checking on site.	Scale 1:100	A. ROFFE BUILDING DESIGN & PLANS 1, Green Lane, SPALDING, Lincs. PE11 2YB Tel: 01775-723 680
Local Authority Ref. Planning	Drawing No. 220726	
Building Regulations	Date June 2002	