




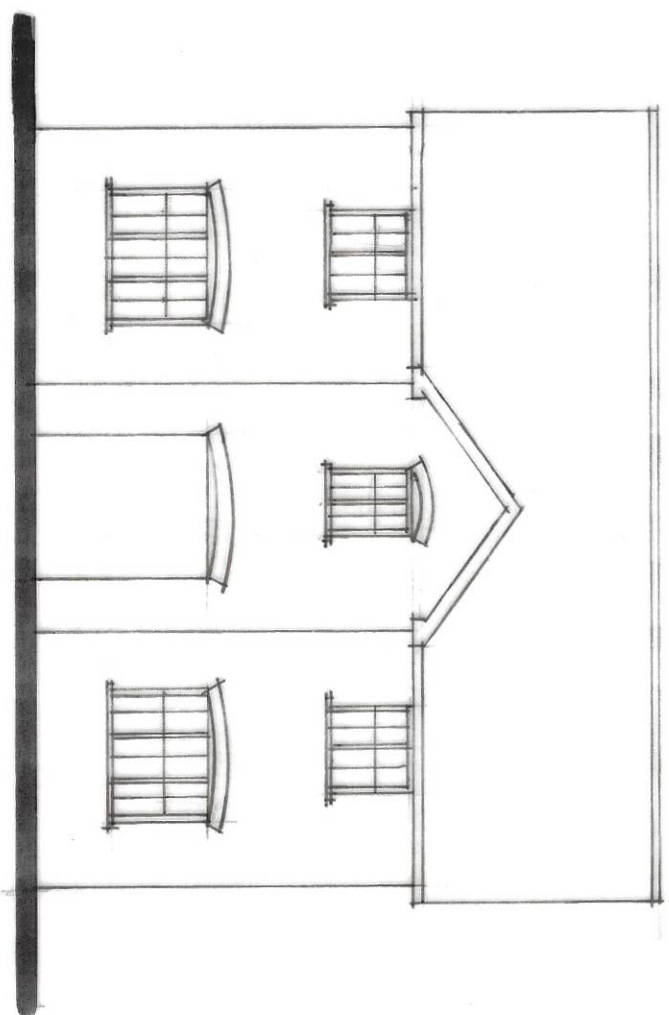


FRONT

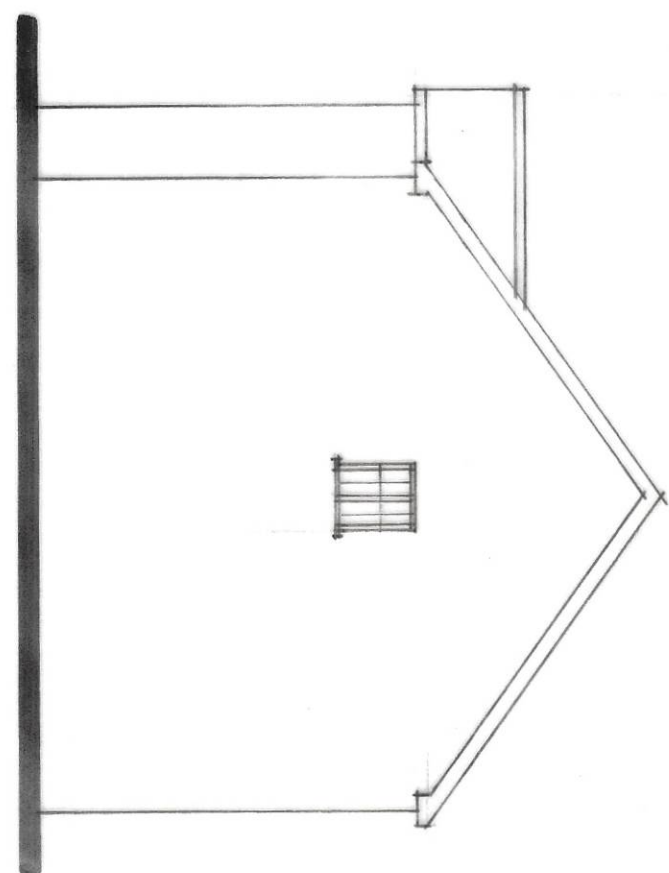


SIDE

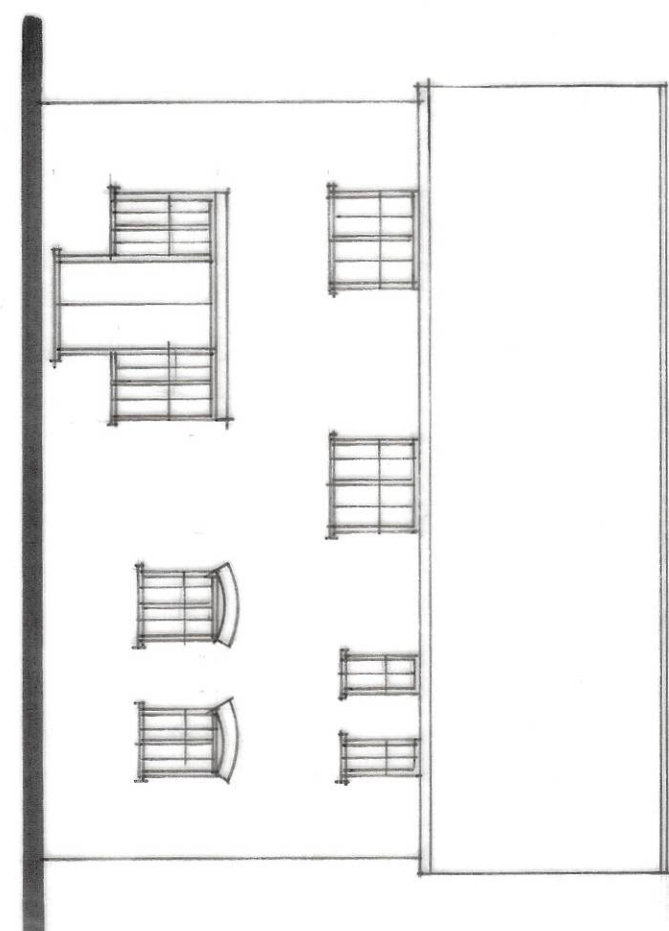

REAR

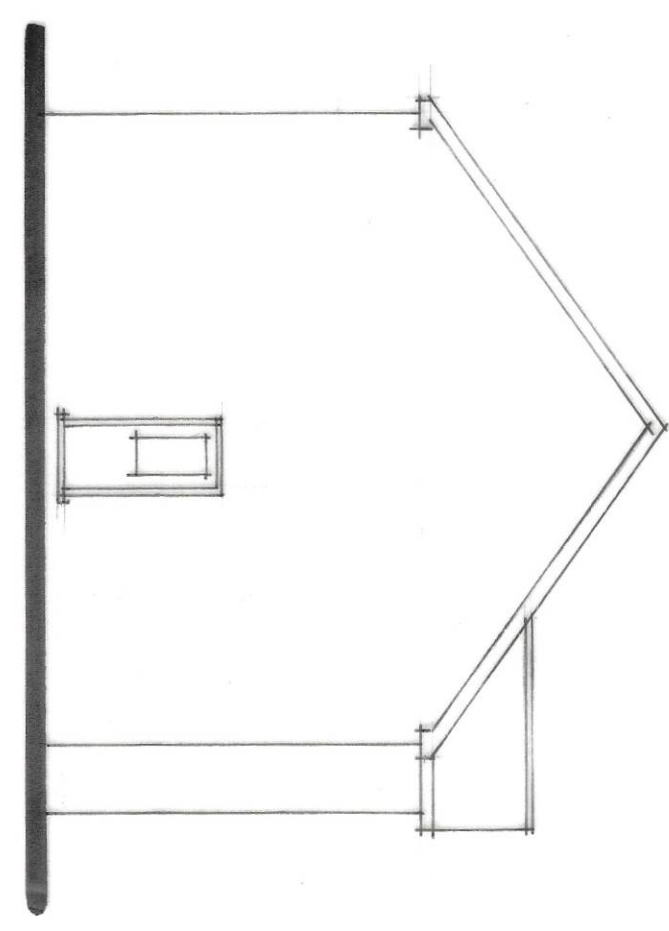

SIDE

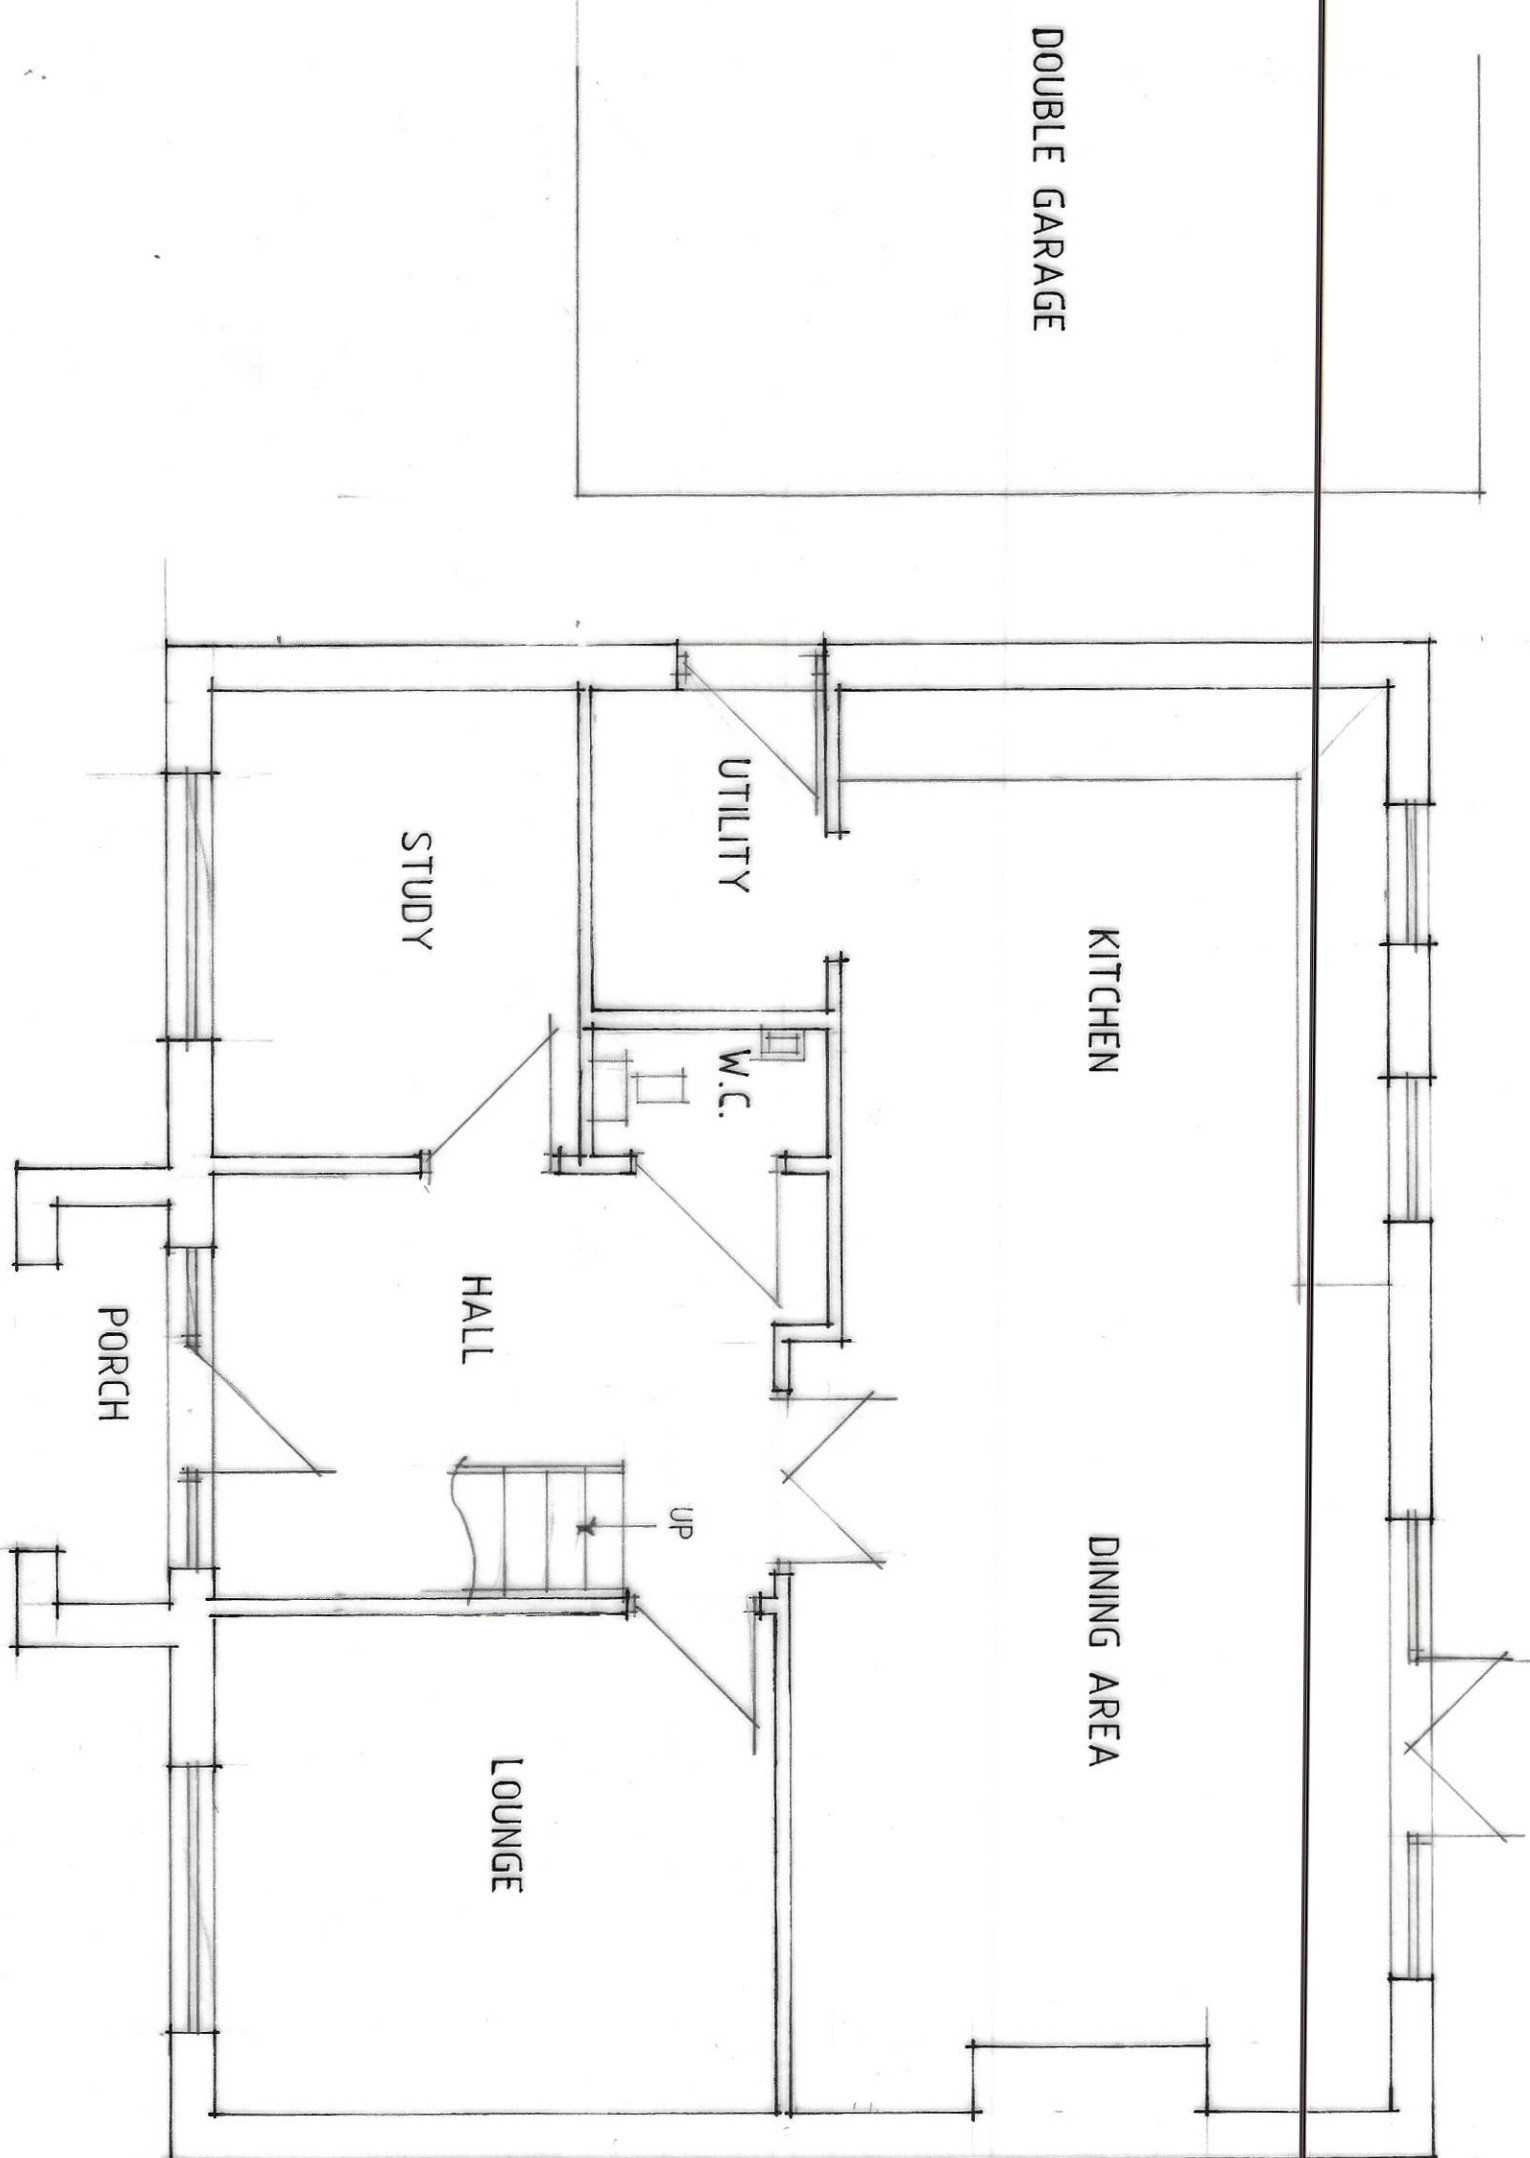

GROUND FLOOR PLAN

Status
DESIGN
CONSULTANTS IN ARCHITECTURE & PLANNING

PROPOSED EXTENSION AT
19 SHEARERS DRIVE,
SPALDING FOR

MRS. K. TARRANT

PLAN AS EXISTING

1:50 1:100 SD26-010/1
JUL Y-26 B. GILHAM

Westfield Lodge, Low Lane, Holbeach, Lincs, PE12 7PW
Tel: 01454 43538
Email: info@status-design.co.uk