




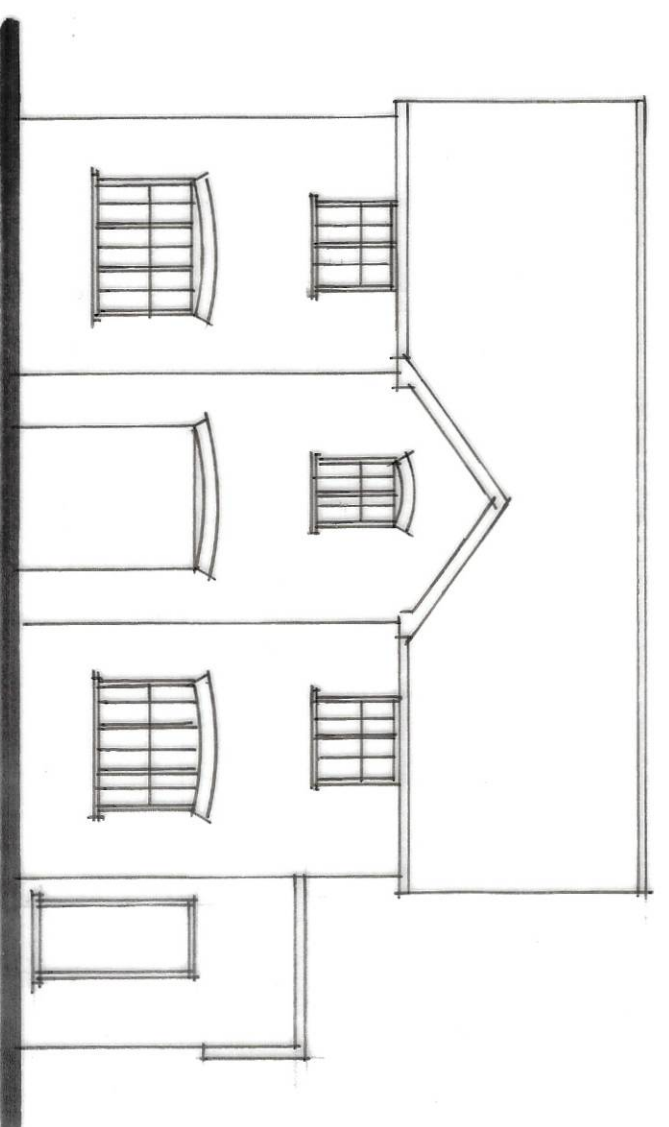


FRONT

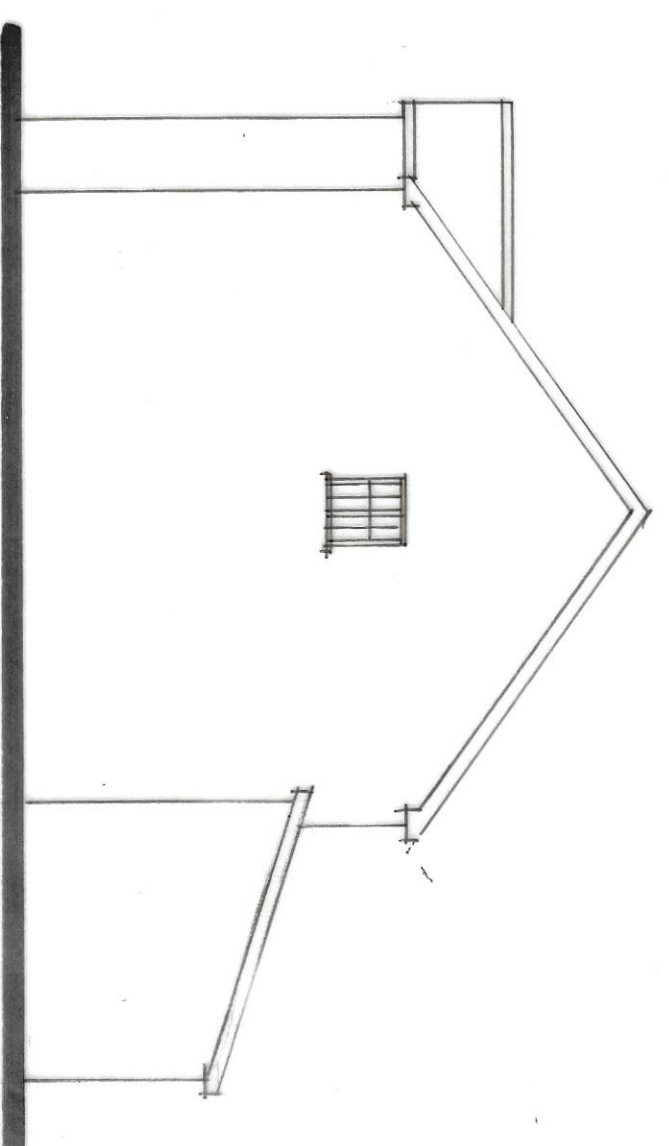


SIDE

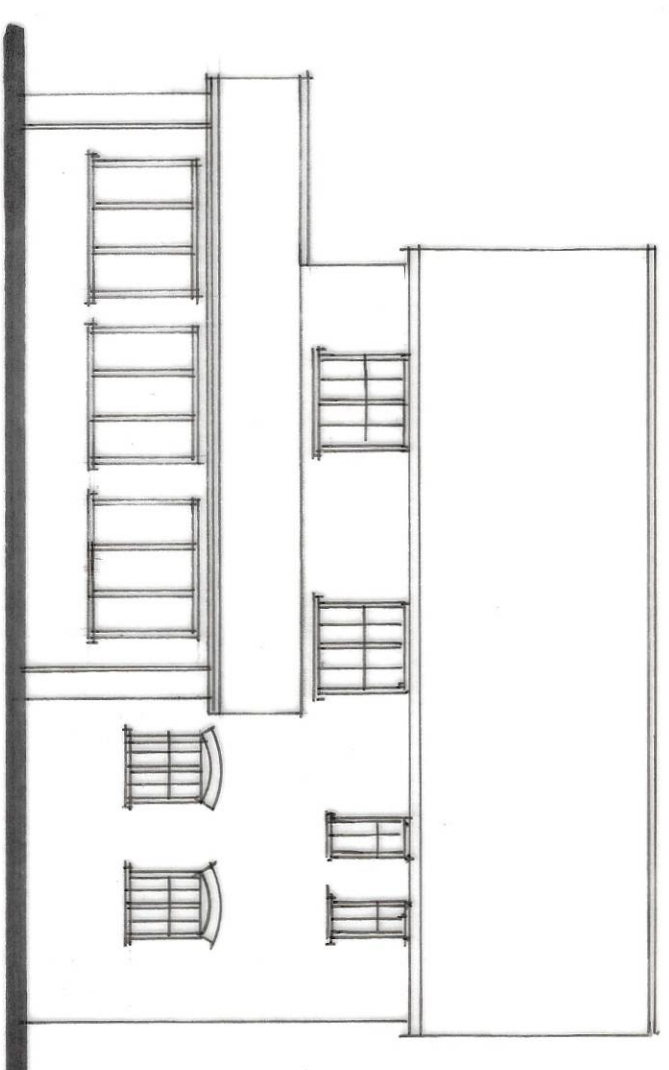



REAR

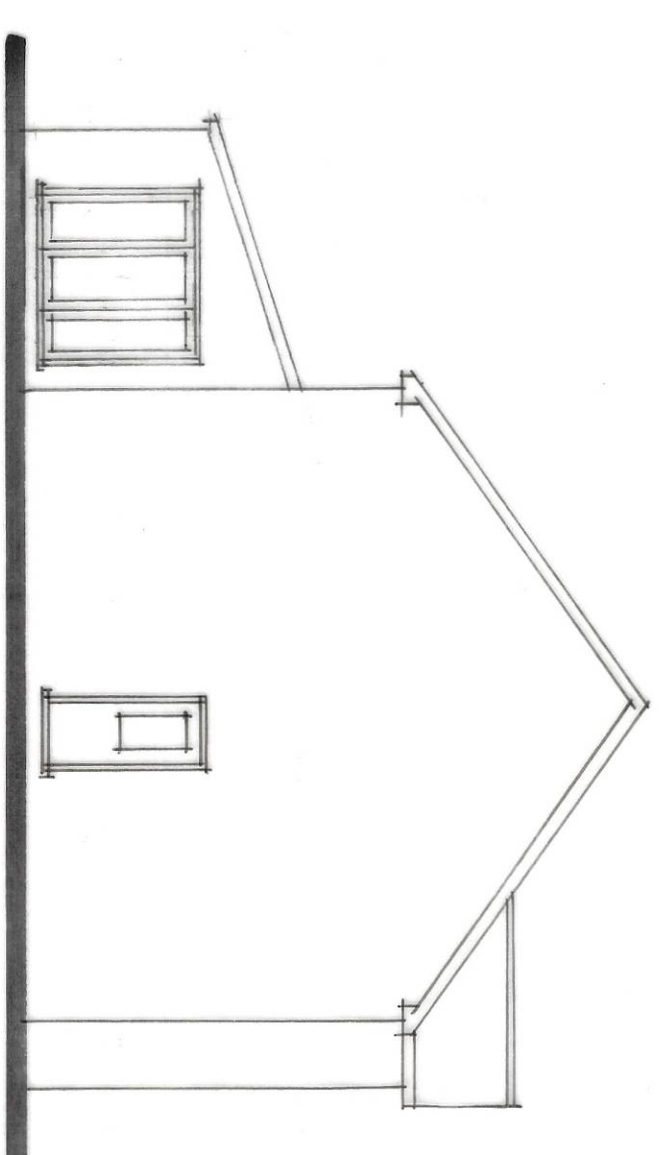

SIDE

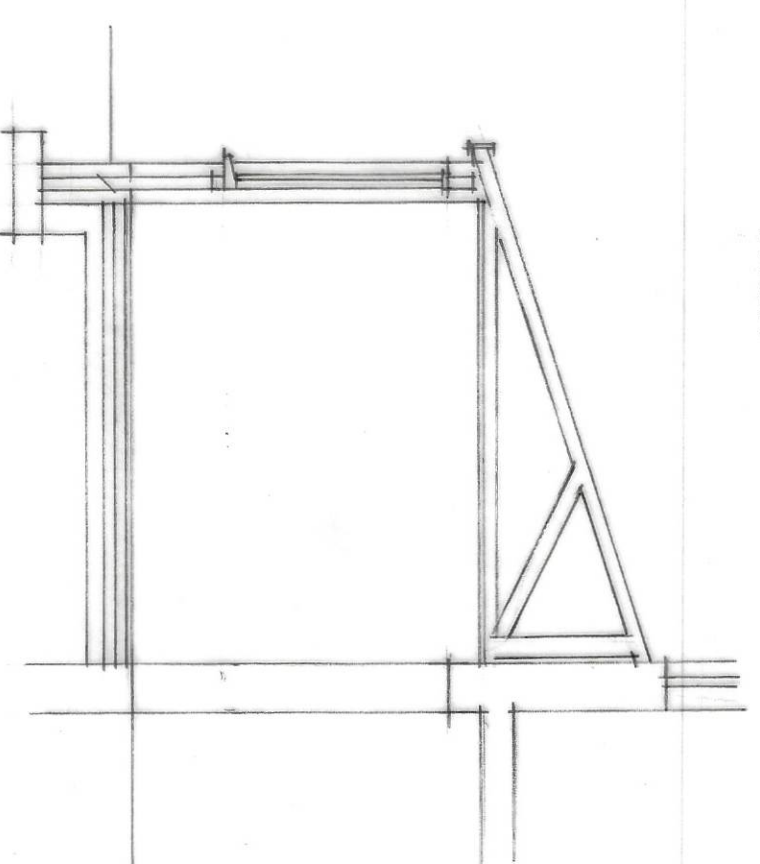

SECTION

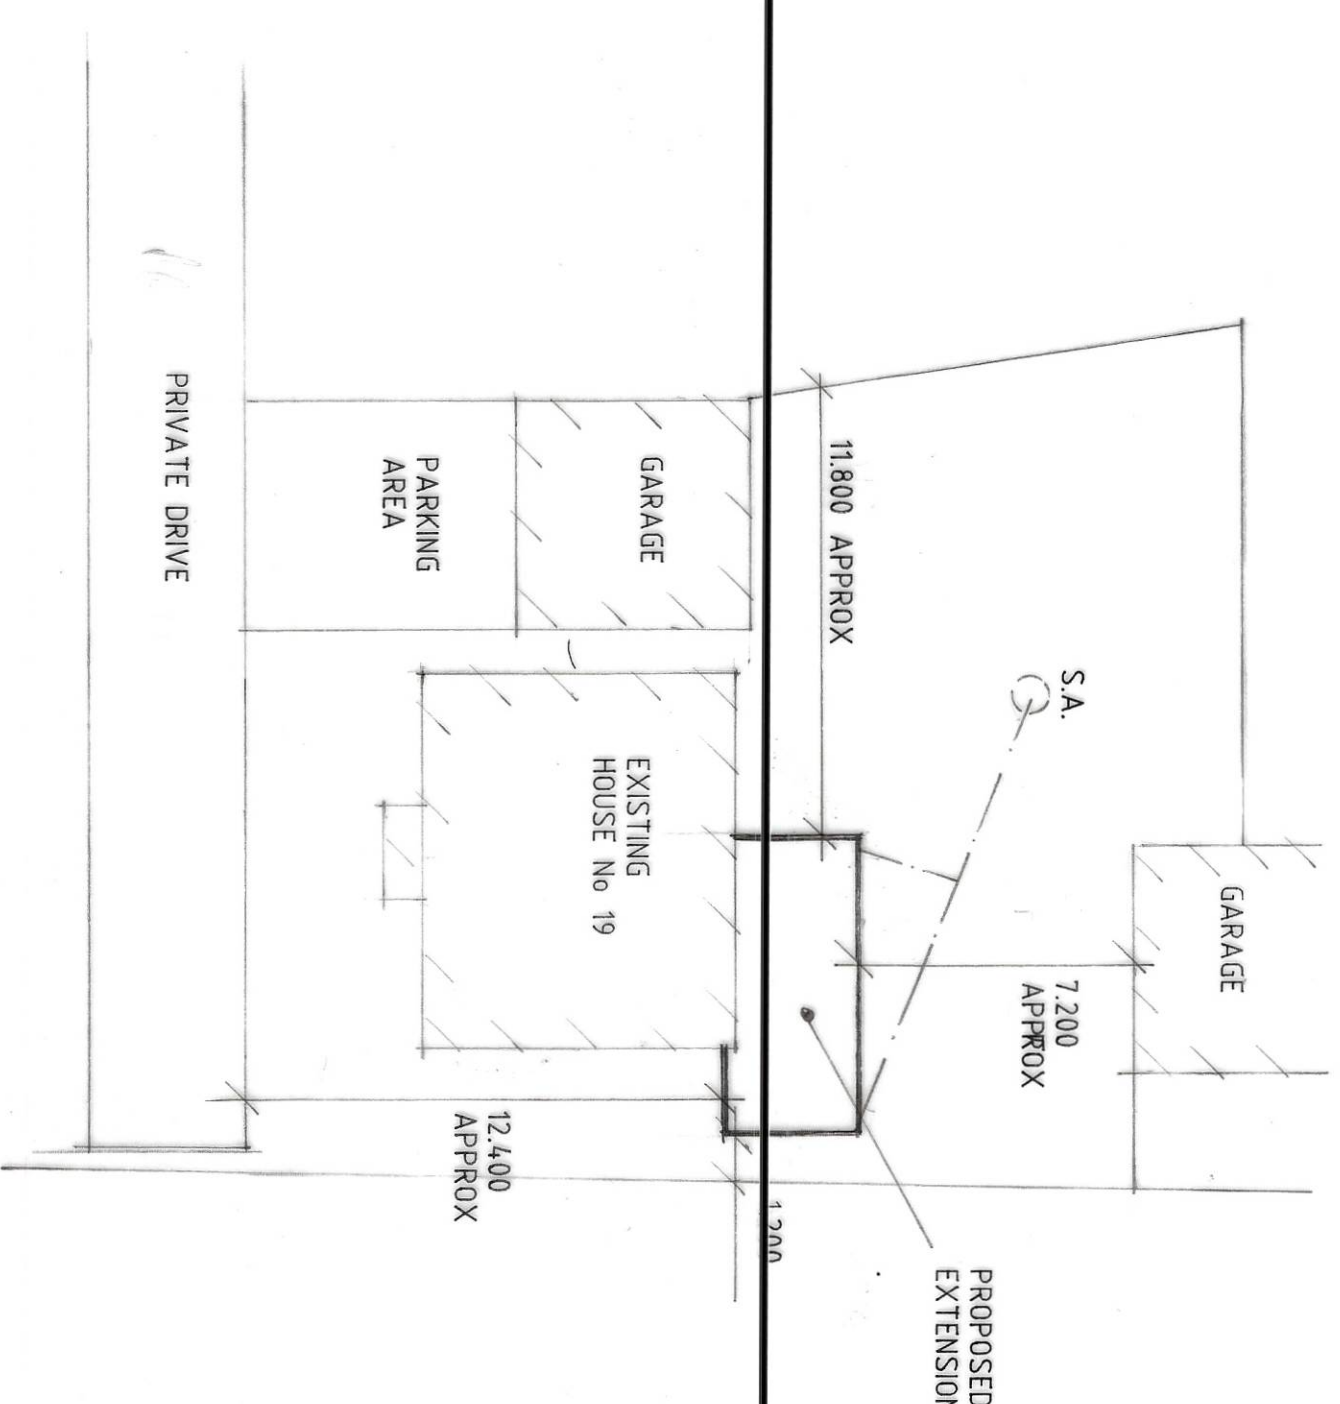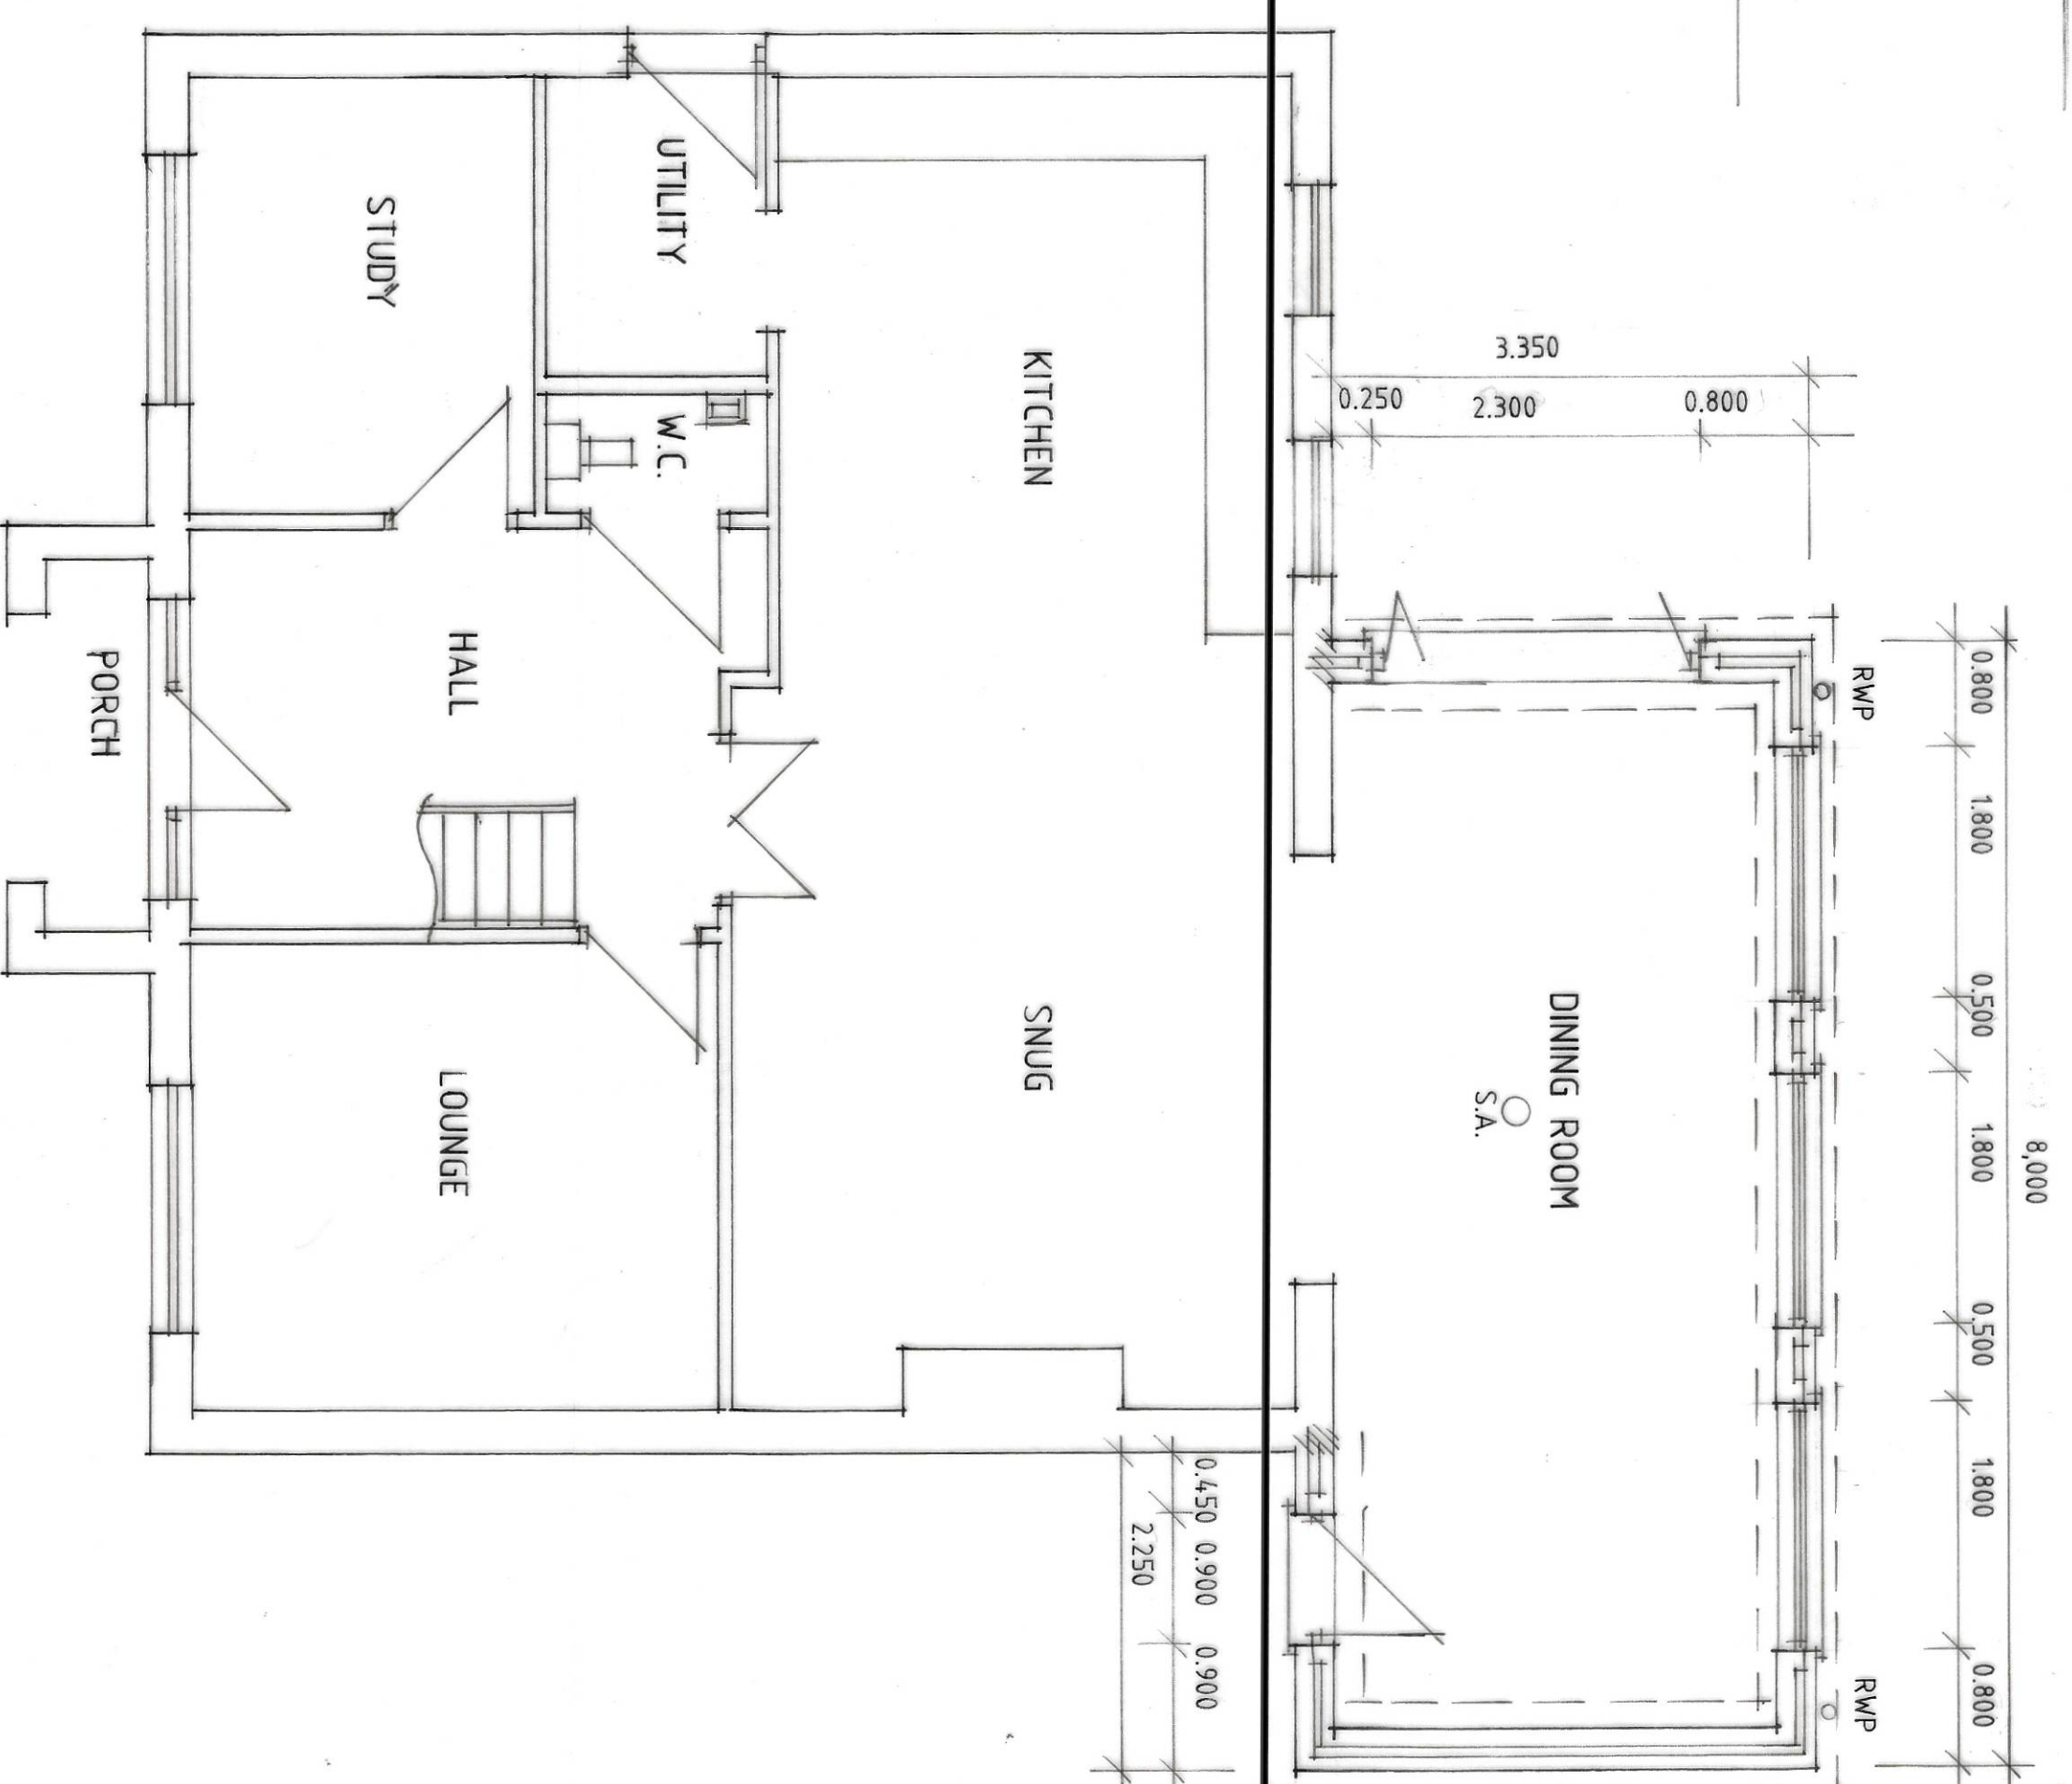

B - INF. ADDED - 219.26
A - ALTS - 38.26

Status
DESIGN
CONSULTANTS IN ARCHITECTURE & PLANNING

PROPOSED EXTENSION AT
19 SHEARERS DRIVE,
SPALDING FOR

MRS. K. TARRANT.

PLAN AS PROPOSED

1:50 1:100 SD26-010/2
JULY-26 B. GILHAM.

Westfield Lodge, Low Lane, Holbeach, Lincs, PE12 7PW
Tel: 01406 433443
Email: info@status-design.co.uk

THIS DRG. TO BE READ IN CONJUNCTION WITH
SD26-010/1, SD26-010/TI