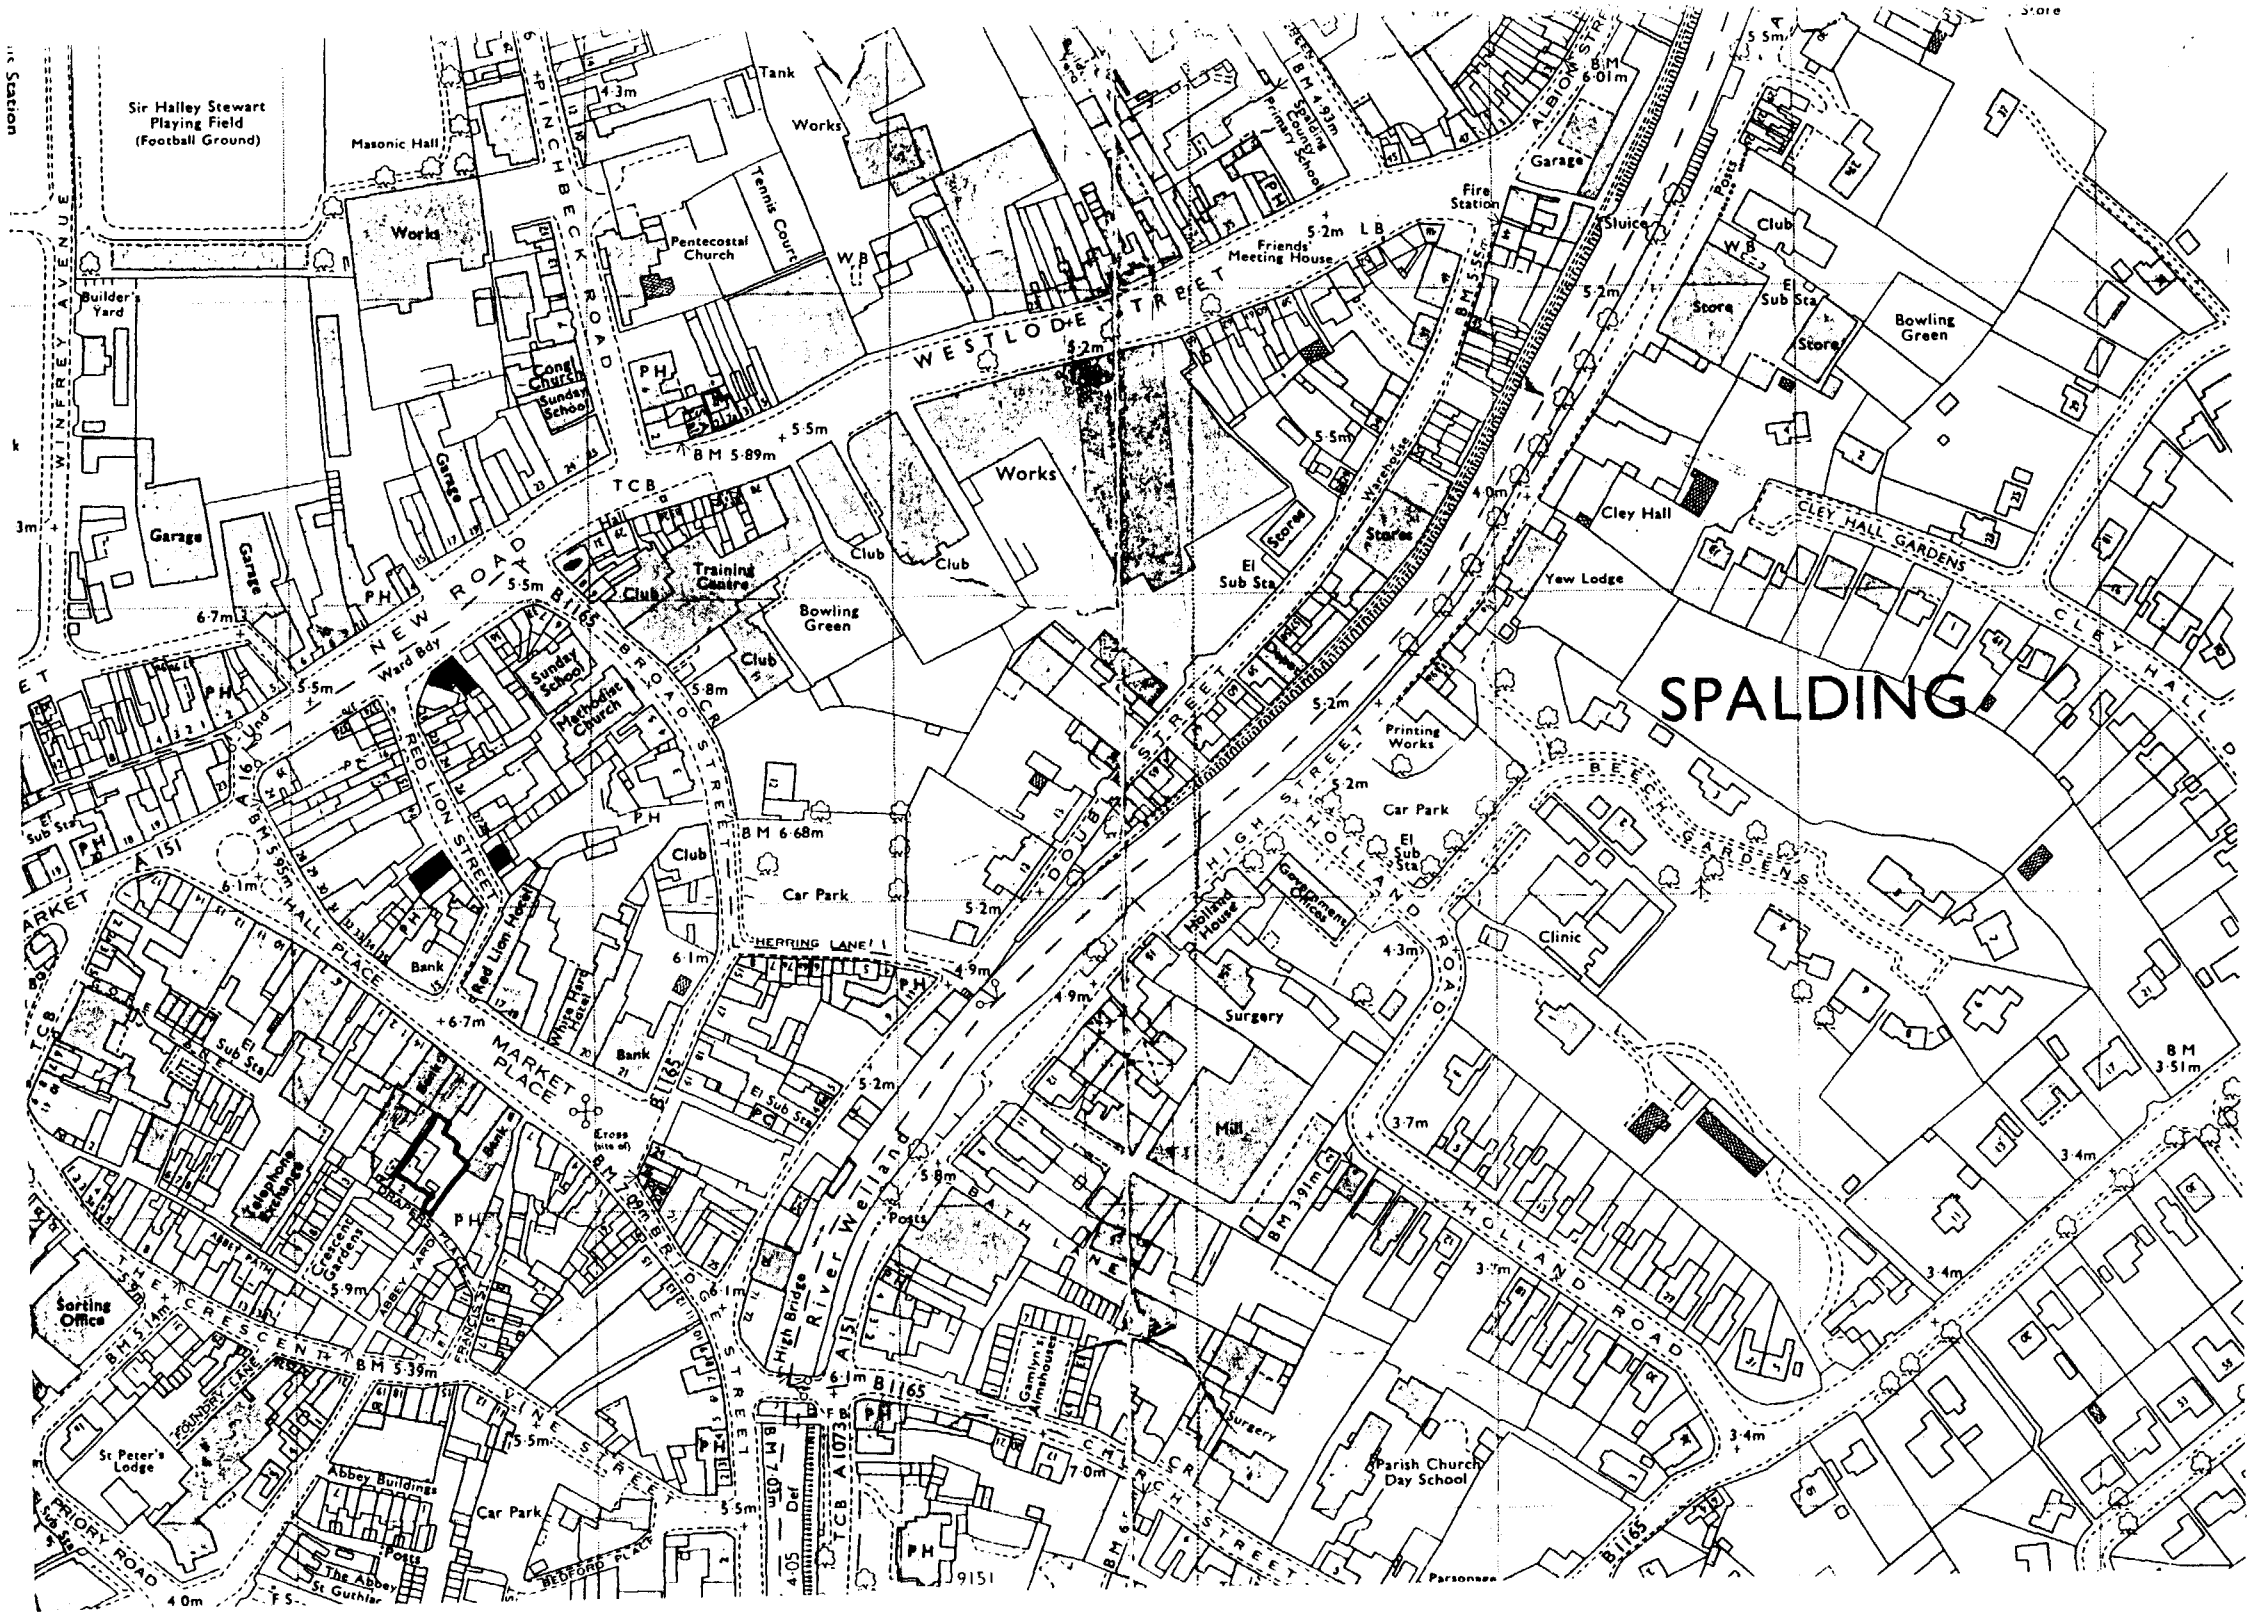


0919/94

DETERMINED
PLAN

T.A. Pridmore PRINCIPAL

PODDINGTONS
Architectural Design Consultants

43 Double Street, Spalding, Lincs. PE11 2AA
Tel: 0775 761856 & 768296. Fax: 0775 710218
Home: 0775 769206 Car Phone: 0836 514290

project
MR ABDUL WAHID.
2 WESTLODE STREET SPALDING
PROPOSED EXTENSION

scale 1-2500

drwg no 2589-3

TAKEN FROM OS SHEET TF2422 & 2522