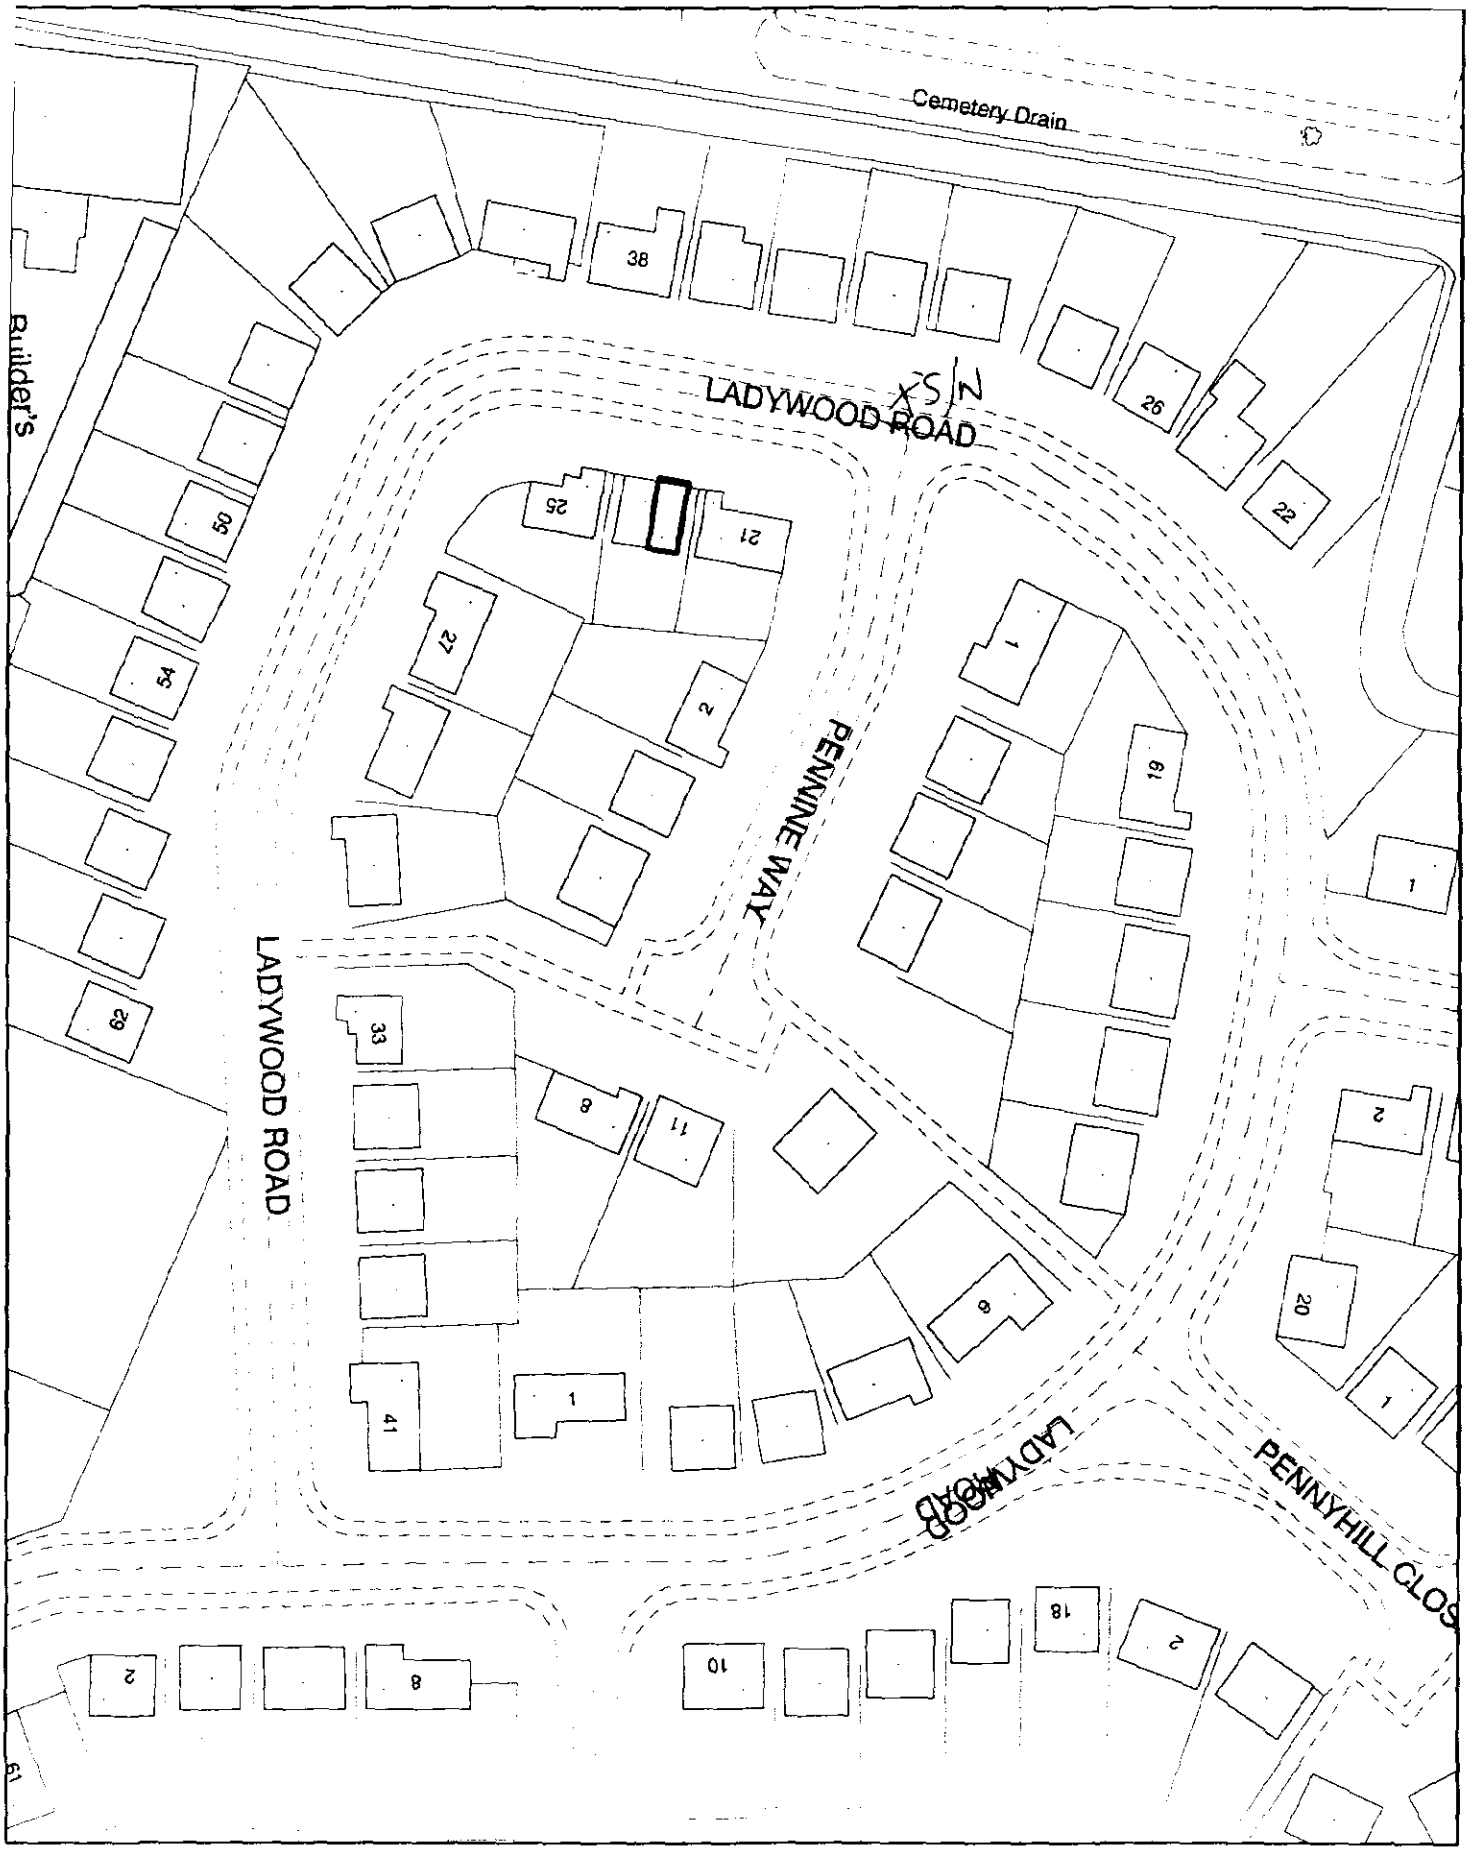


SOUTH HOLLAND DISTRICT COUNCIL

Planning Application Location Plan
Ward Member Notification

H16/0922/00


Scale: 1:1000

FILE COPY


Housing and Planning Services Department

Council Offices, Priory Road, Spalding, Lincolnshire
PE11 2XE

PLEASE DO NOT COPY THIS PLAN
This map is reproduced from Ordnance Survey material with permission of Ordnance Survey on behalf of Her Majesty's Stationery Office (c) Crown copyright. Unauthorised reproduction infringes Crown copyright and may lead to *prosecution or civil proceedings. South Holland District Council* LA079413 2000

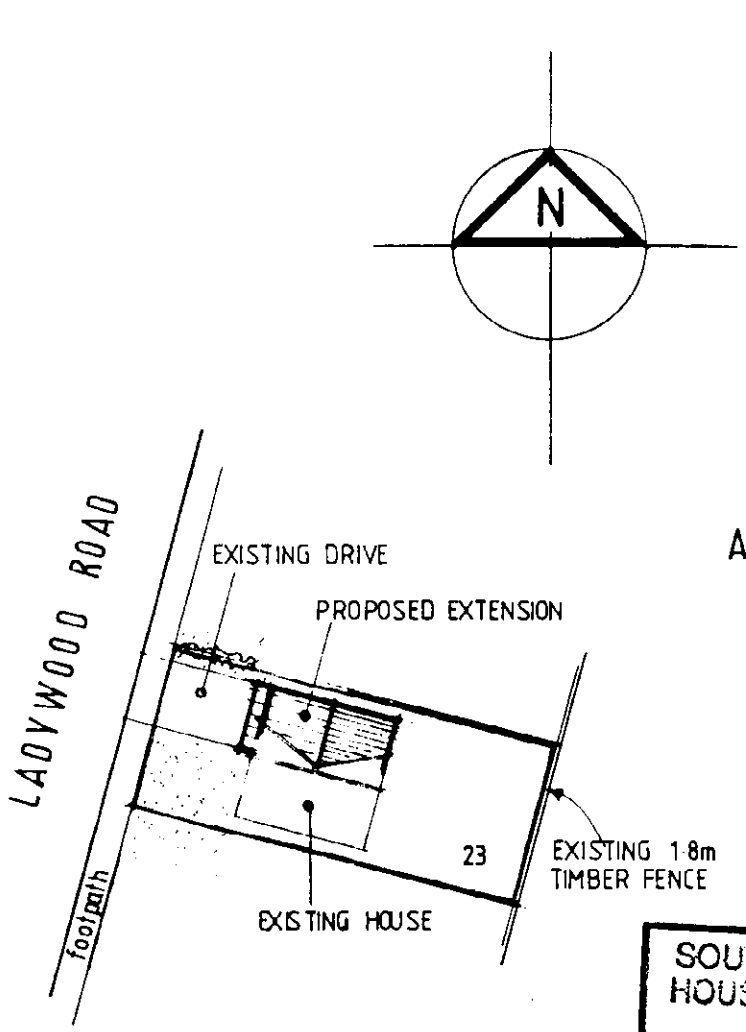

BLOCK PLAN 1:500

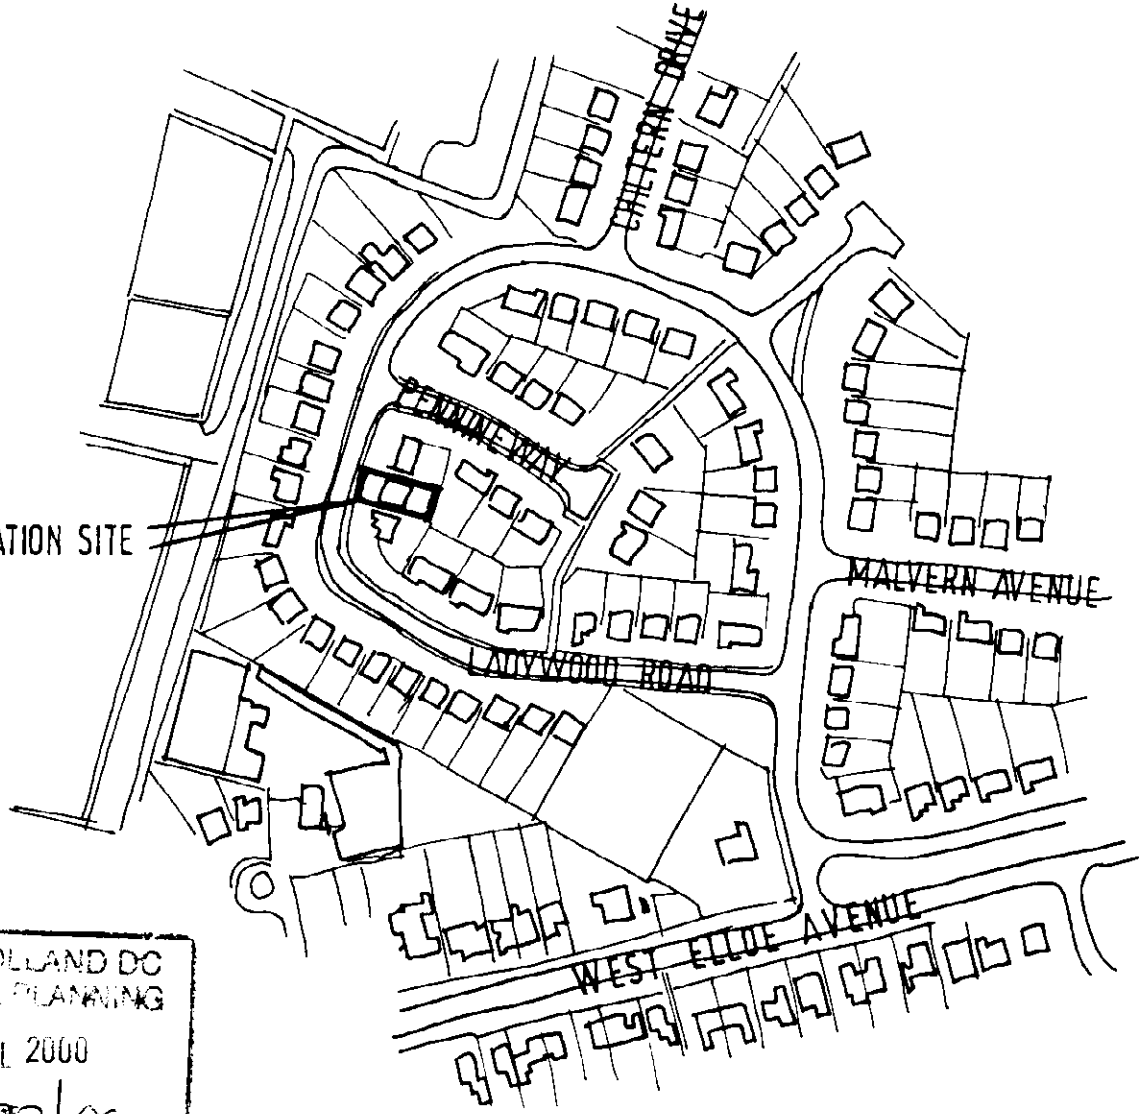

LOCATION PLAN 1:2500

SOUTH HOLLAND DC
HOUSING & PLANNING
24 JUL 2000
Ref. S/0722/00
DETER
PLAN

Proposed extension at 23 Ladywood Road, Spalding. for: Mr & Mrs DEACON 00.020/03