


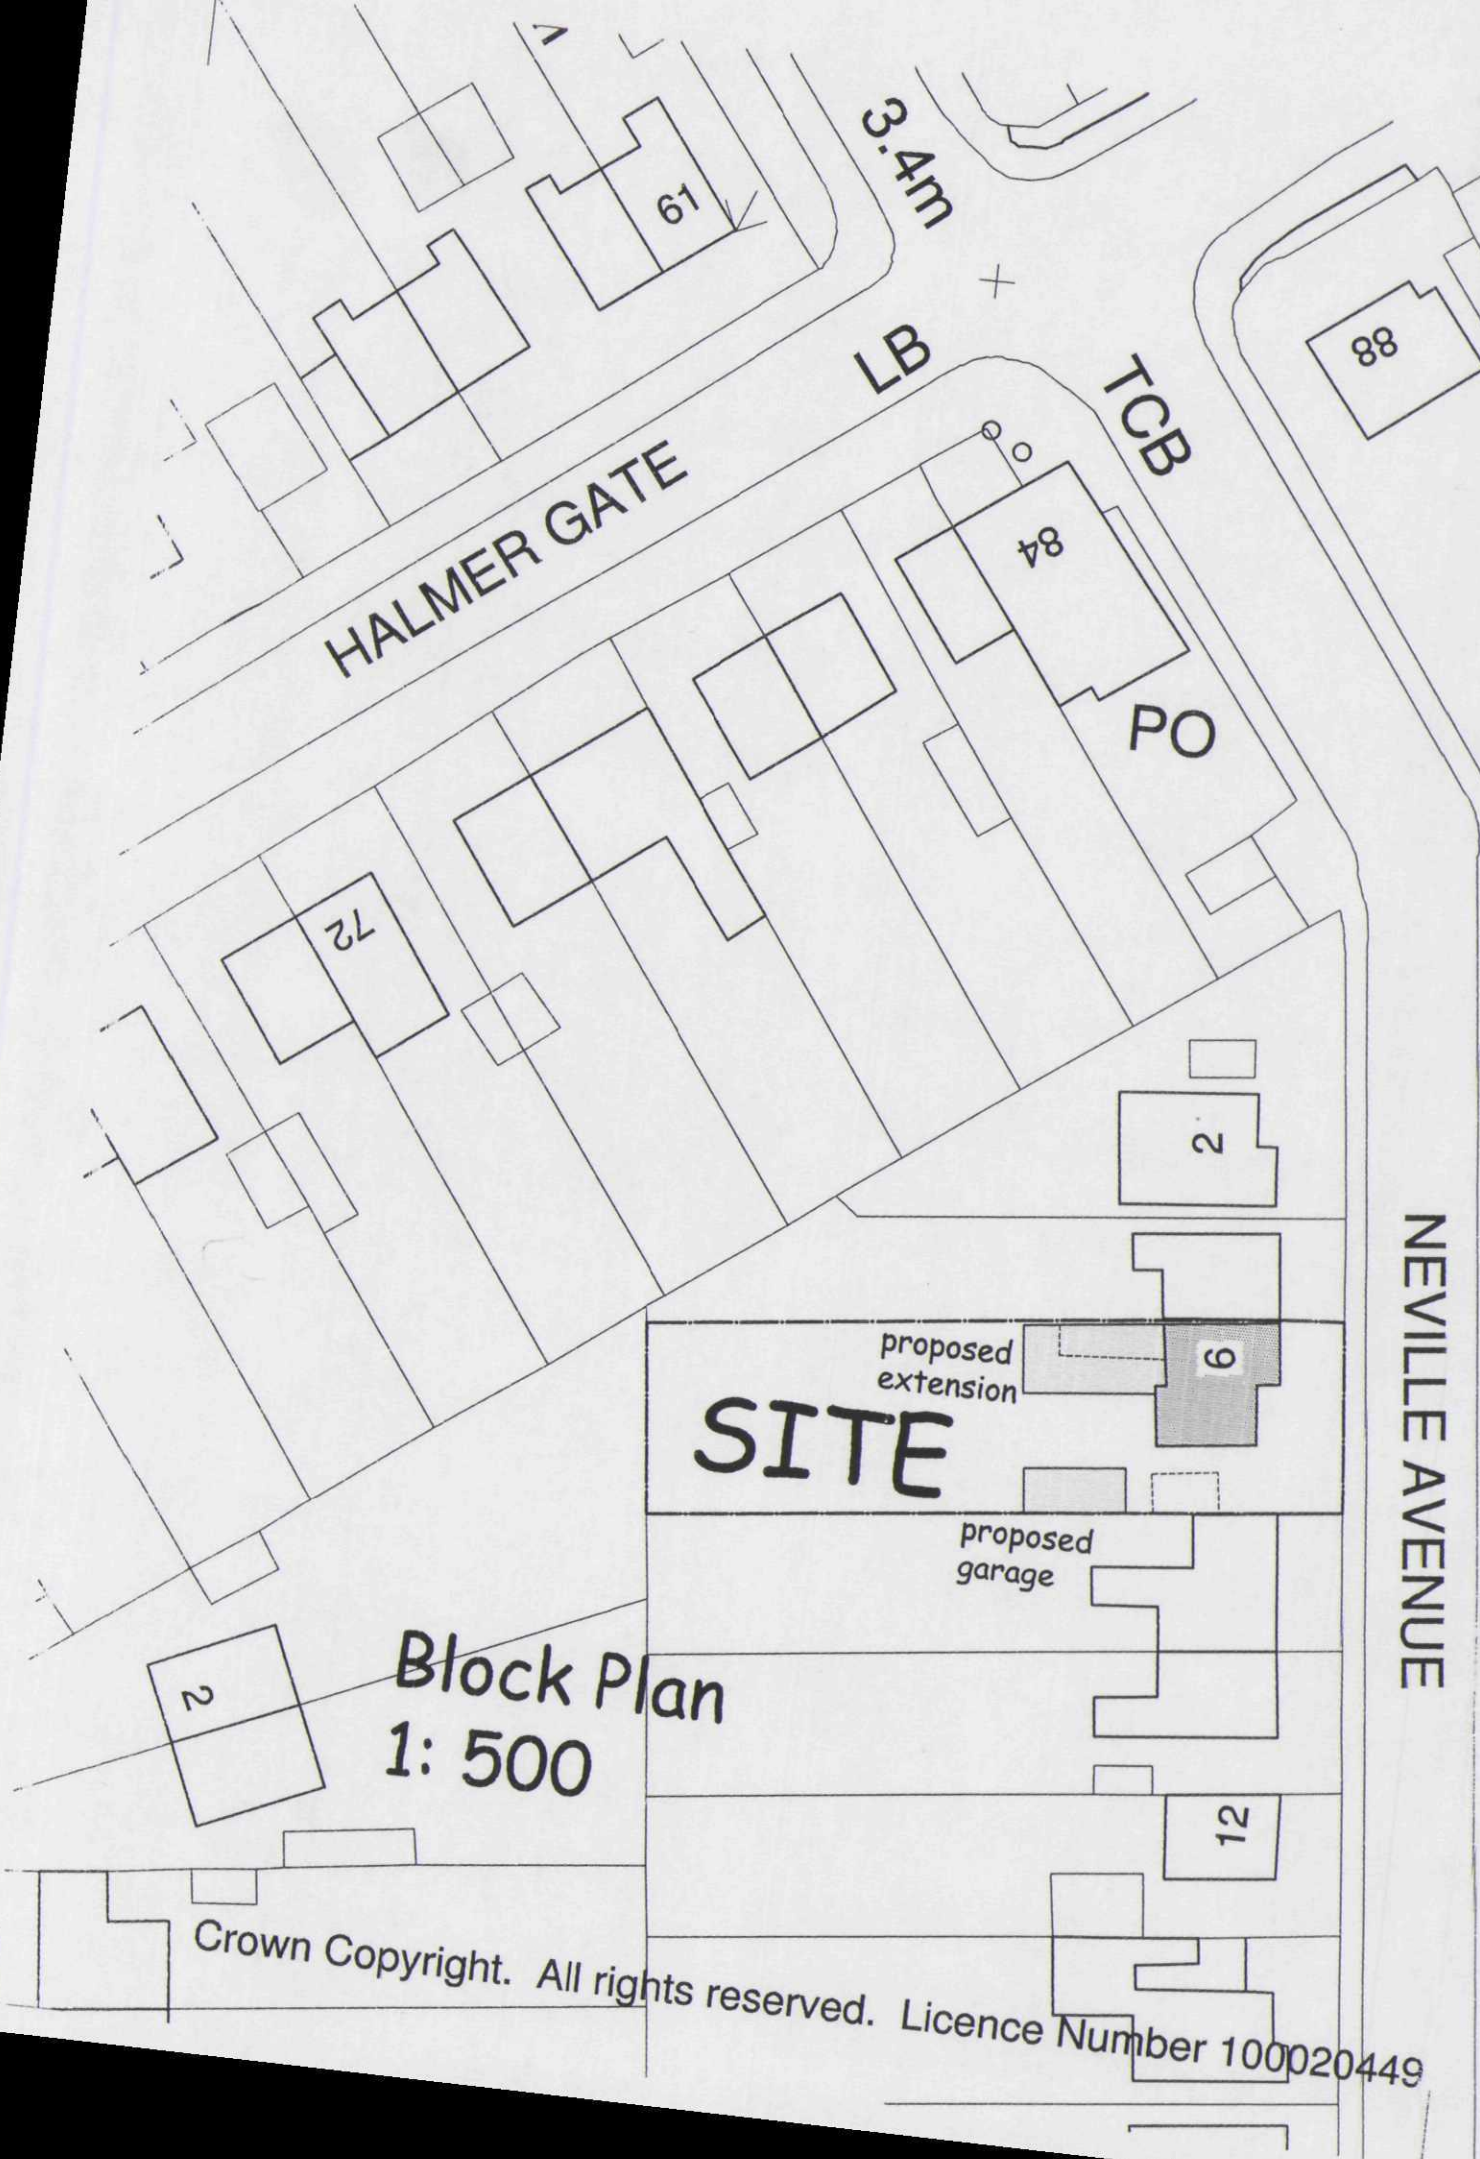

OS Location Plan
1: 1250

DETERMINED PLAN

SHDC
Planning & Development
25 JUL 2003
Ref: N 0923/03

ROBERT LOWE
CHARTERED
ARCHITECT

Beck House, Kirton Holme
Boston, Lincs., PE20 1TT
Phone 01205-290266
Fax 01205-290013
e-mail rob.lowe@bigfoot

Project:
Alterations & Extensions to
6 Neville Avenue
Spalding, Lincs.
Client:
Mr. Clark & Mrs. Kirk
Drawing Title:
**OS LOCATION MAP
BLOCK PLAN**

Date:
July 2003
Scale:
1: 1250
& 1: 500

Project No:
0336
Drawing No:
Rev:
RWL