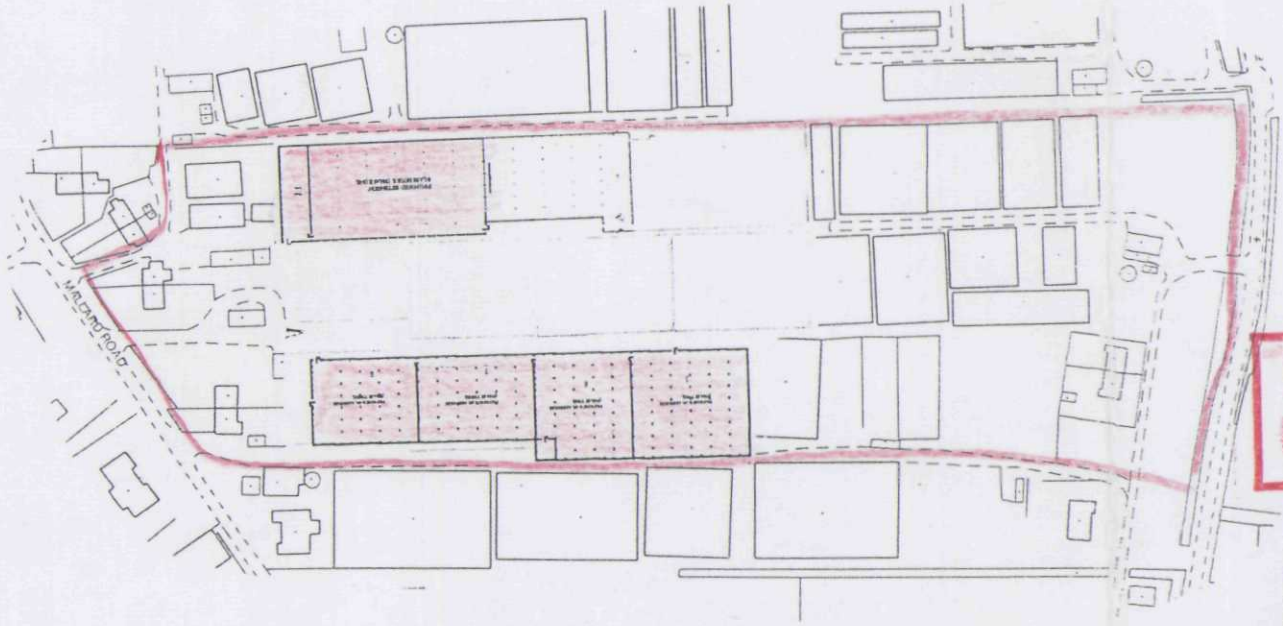


LOCATION PLAN 1.2500

DETERMINED PLAN

SHDC
Planning & Development
25 JUL 2003
Ref 0925/03

DRG NO. 2292/04/A		CLIENT OPPERMAN PLANTS LTD	Date Jul'03	BRIDGE GREENHOUSES LTD	
		PROJECT Glasshouse Development	Drawn PHB	Park Lane, Donington Spalding, Lincs., PE11 4UE Tel: 01775 821191 Fax: 820306	BRIDGE
No.	REVISION DATE		Scale 1:2500		