

100x61

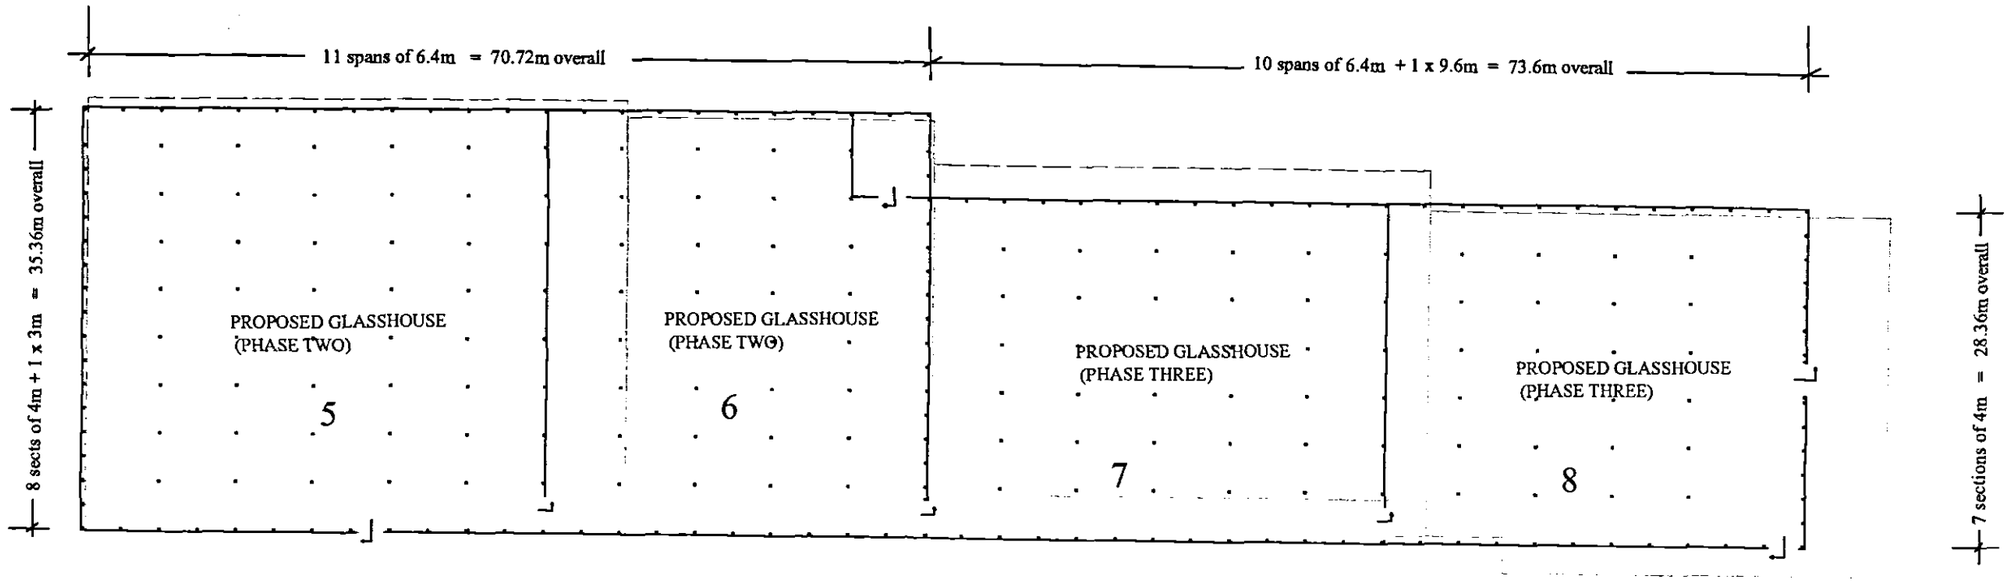

DETERMINED
PLAN

SWDC
Planning & Development
25 JUL 2003
Ref 092503

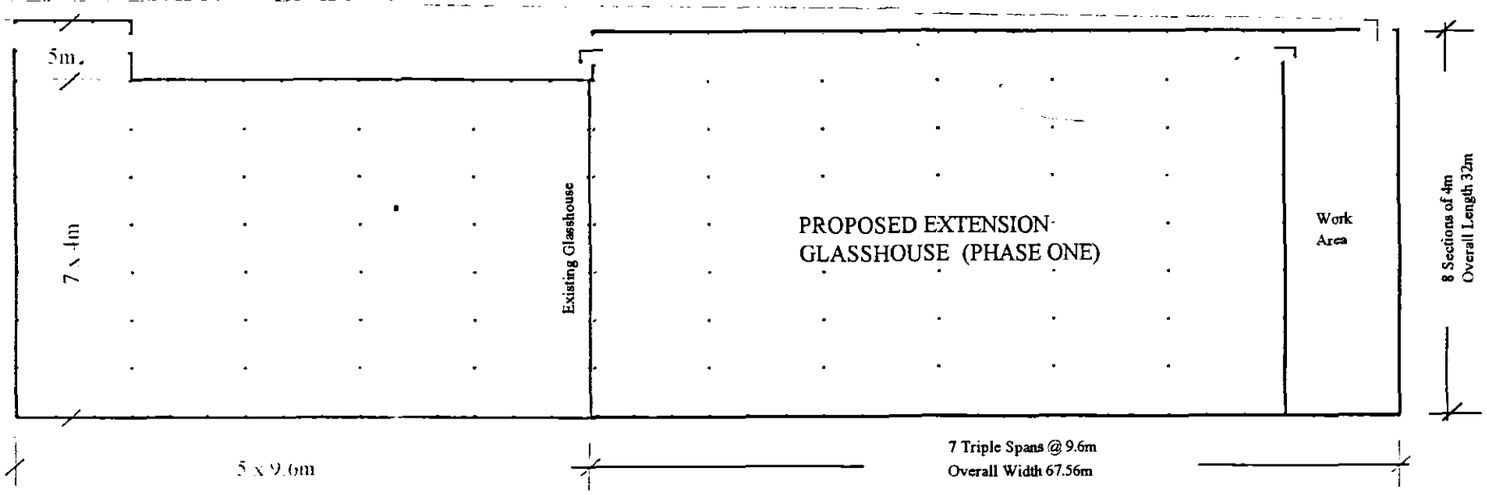

DRG NO. 2292 / 01 / A	CLIENT OPPERMAN PLANTS LTD		Date Jul'03	BRIDGE GREENHOUSES LTD
	PROJECT Glasshouse Development		Drawn PHB	Park Lane, Donington Spalding, Lincs., PE11 4UE Tel: 01775 821191 Fax: 820306
			Scale 1 : 500	BRIDGE
No.	REVISION	DATE		