


7 Triple Spans @ 9.6m

67.56m overall width

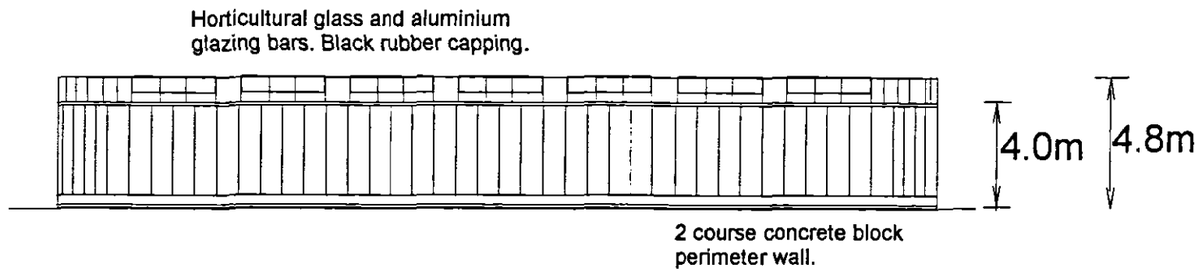

8 Sections @ 4.0m

32.0m Overall Length

DETERMINED
PLAN

Typical Side/Gable Elevations - Phase One
(Future Phases similar)

SHDC
Planning & Development
25 JUL 2003
Ref 0925/03

DRG NO. 2292/03/A			CLIENT OPPERMAN PLANTS LTD	Date Jul'03	BRIDGE GREENHOUSES LTD
			PROJECT Glasshouse Development	Drawn PHB	Park Lane, Donington Spalding, Lincs., PE11 4UE Tel: 01775 821191 Fax: 820306
				Scale n.t.s.	BRIDGE
No.	REVISION	DATE			