


DO NOT SCALE THIS DRAWING. THE CONTRACTOR IS DEEMED TO HAVE CHECKED ALL DIMENSIONS ON SITE AND REPORT ANY DISCREPANCIES TO OGLESBY & LIMB LTD. THE CONTENTS OF THIS DRAWING ARE COVERED BY COPYRIGHT AND REMAIN THE PROPERTY OF OGLESBY & LIMB LTD. WRITTEN APPROVAL MUST BE OBTAINED FROM OGLESBY & LIMB LTD PRIOR TO DUPLICATION OR REPRODUCTION OF THIS DRAWING OR ITS CONTENTS. ANY DIMENSIONS NOT SHOWN ARE TO BE CHECKED AND AGREED WITH OGLESBY & LIMB LTD.

Note - drawings developed from record information provided by client. Since no survey works has been undertaken, the accuracy of these drawings cannot be guaranteed.

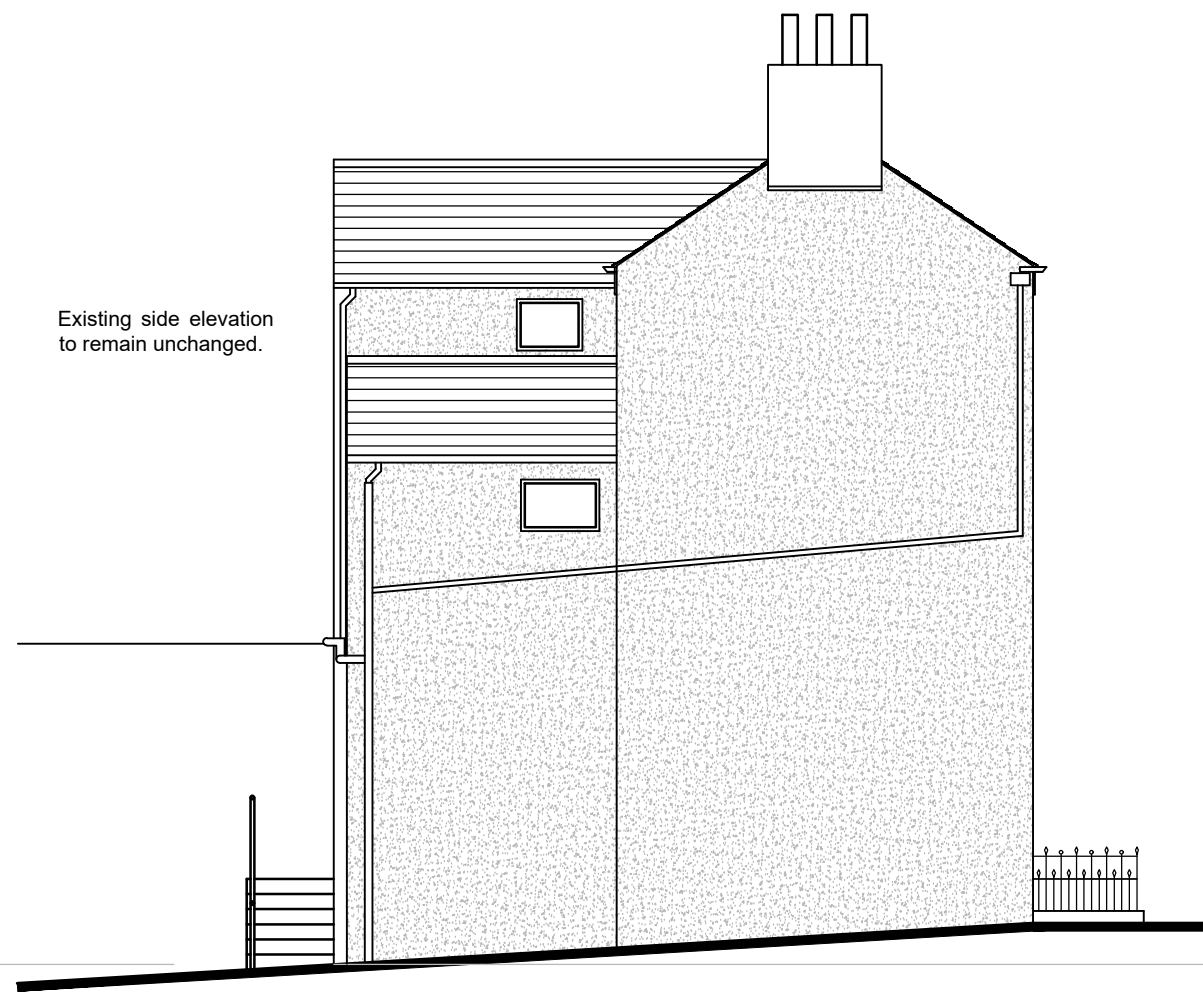

Side (North) Elevation - no changes proposed
Scale 1:100



Front (West) Elevation - no changes proposed
Scale 1:100



Street-scene view from the north
(site is the light gable wall just left of centre).



Rear (East) Elevation - minor works proposed as noted.
Scale 1:100



East (rear) elevation



West (front) elevation viewed from the parking area



North (gable) elevation viewed from High Street



Associated parking area on north-west side of High Street.



View of north-east corner of the building showing drainage that will be reconfigured.



Rear landing, stairs and guarding to be repaired.



Rear yard to be used as amenity space including refuse and recycling storage.

X	XX.XX.XX	XXXXX	XXX
Ref.	Date	Description	Initial

Oglesby & Limb Ltd

Chartered Architect

Suite 1, Market Chambers
12 Market Place, Spalding, Lincs
PE11 1SL

Tel: 01775 761196

e-mail: design@o-l-ltd.co.uk

O&L

Client:
Mrs M Richardson and Mrs A Cheng

Project:
Proposed Conversion of Office to Dwelling at 15 High Street Spalding PE11 1TW

Drawing Title:

Elevations and Photos

PLANNING / LBC APPLICATION ISSUE

Date:	Sept 2022	Scale:	as shown @ A1
Drawn by:	ajo	Checked by:	cls

Drawing Number:	Rev:
A1609-03	P1