

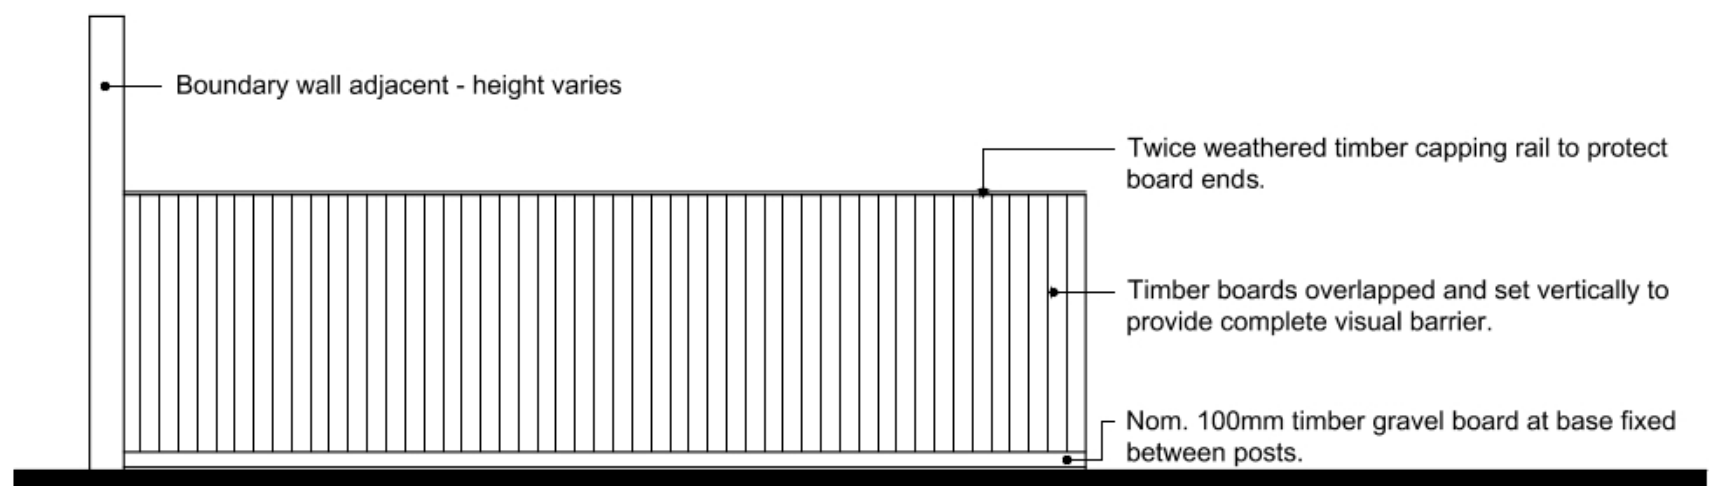




Note - drawings developed from record information provided by client. Since no survey works has been undertaken, the accuracy of these drawings cannot be guaranteed.

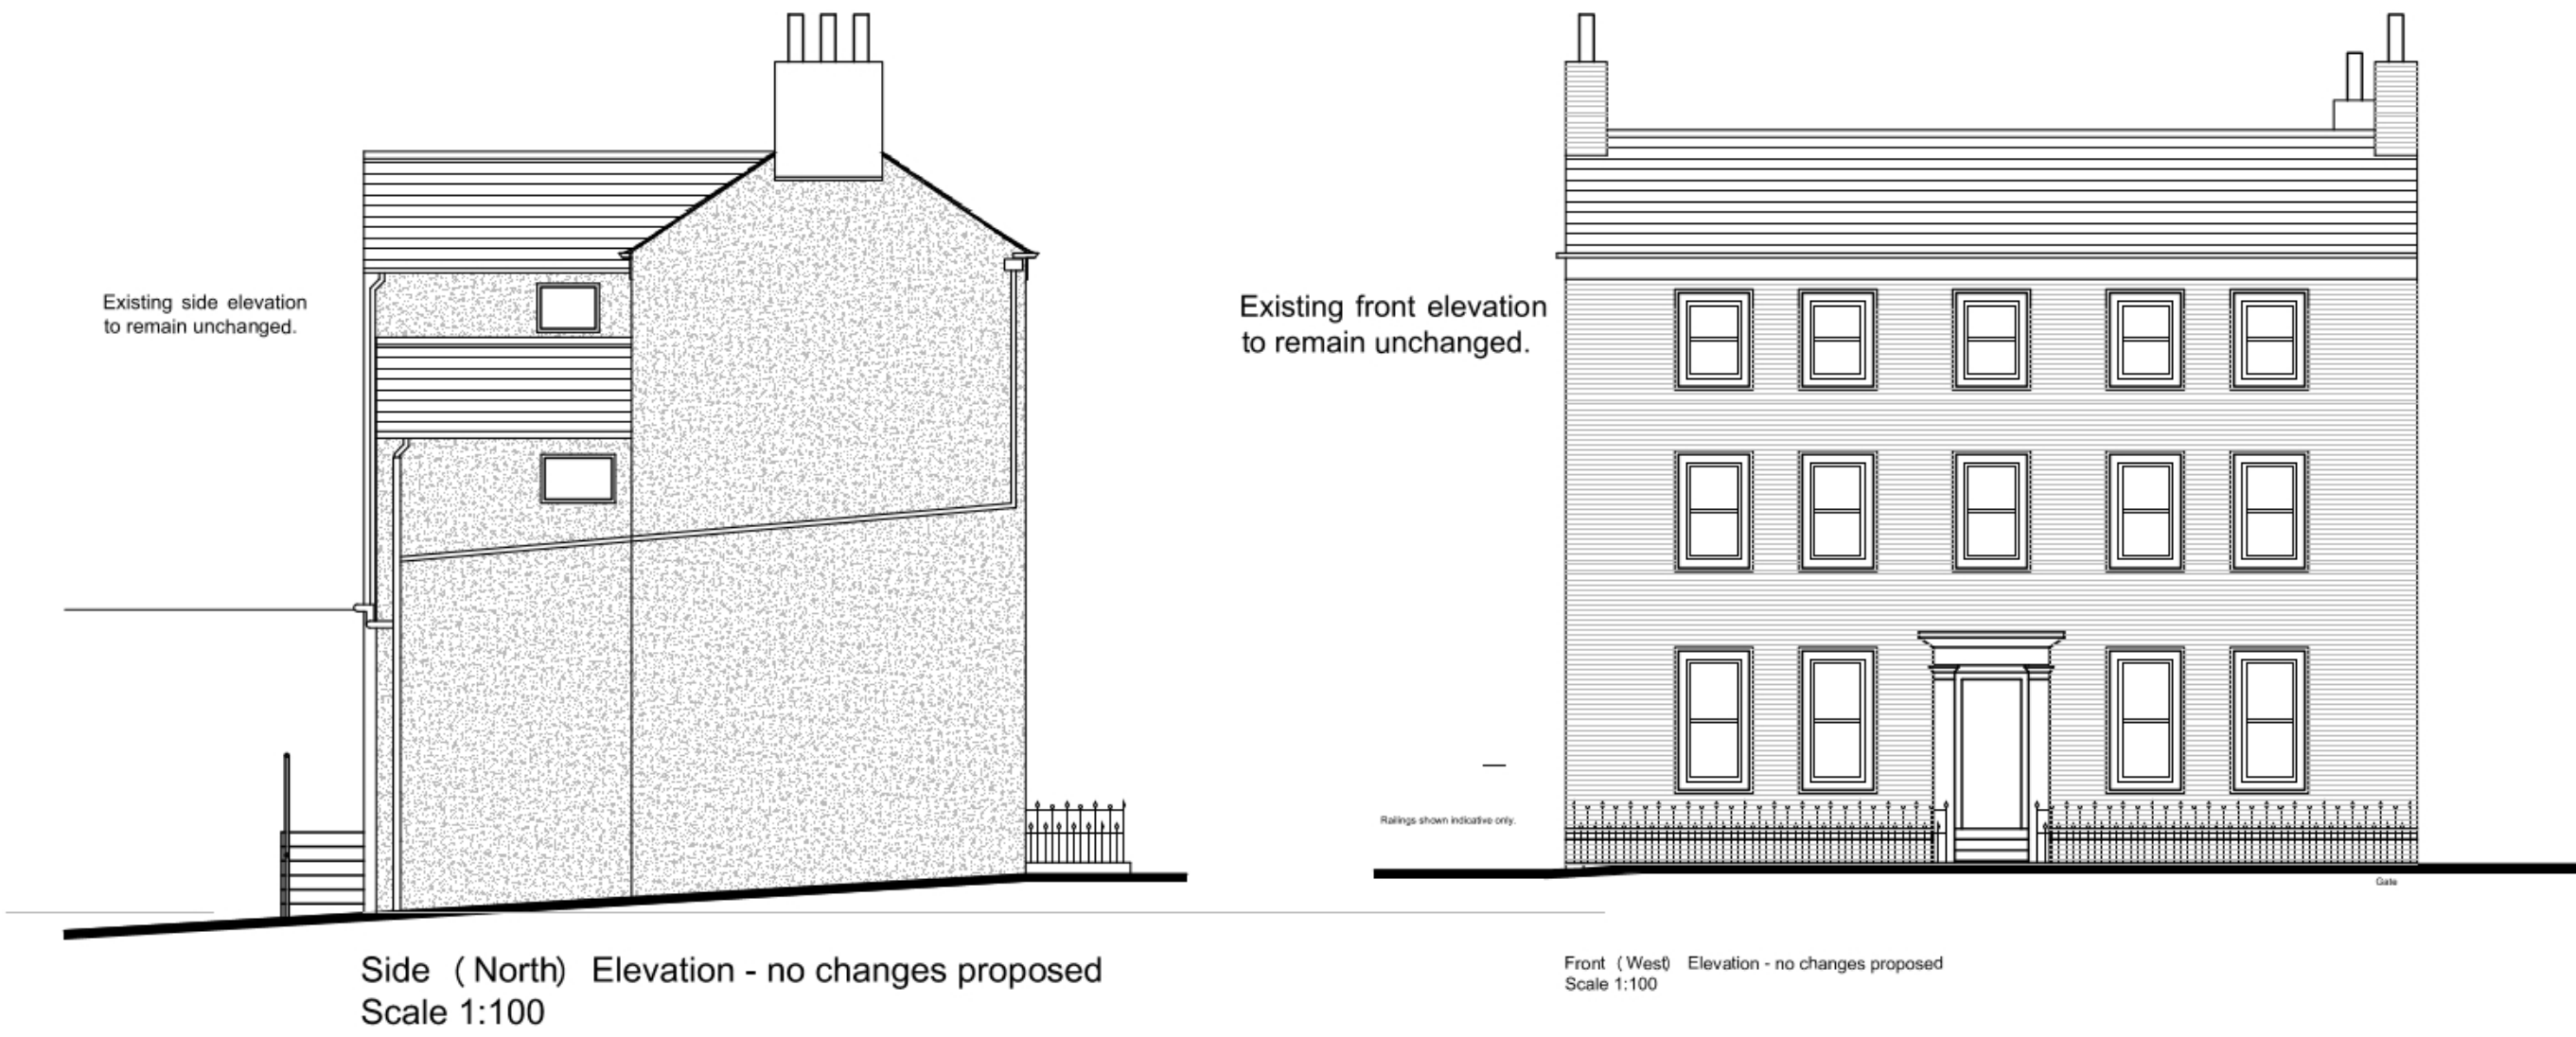

Rear Boundary Fence Details - Typical elevation from outside of site.

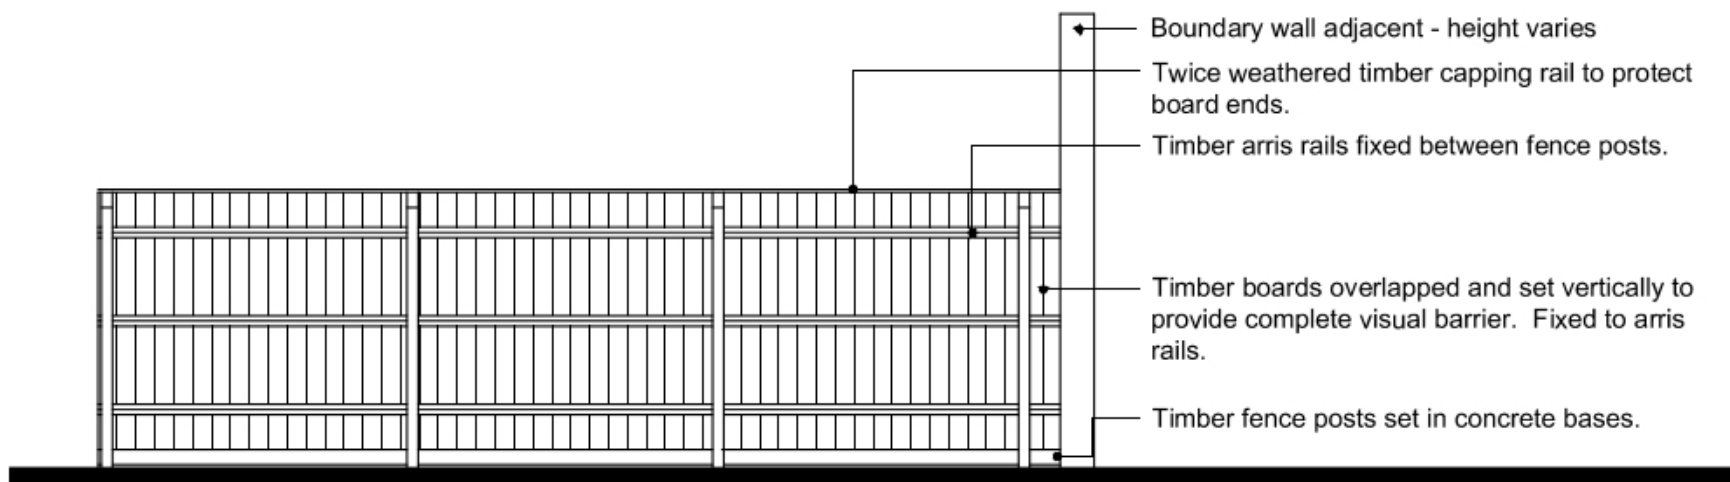

Rear Boundary Fence Details - Typical elevation from inside of site.
Scale 1:50

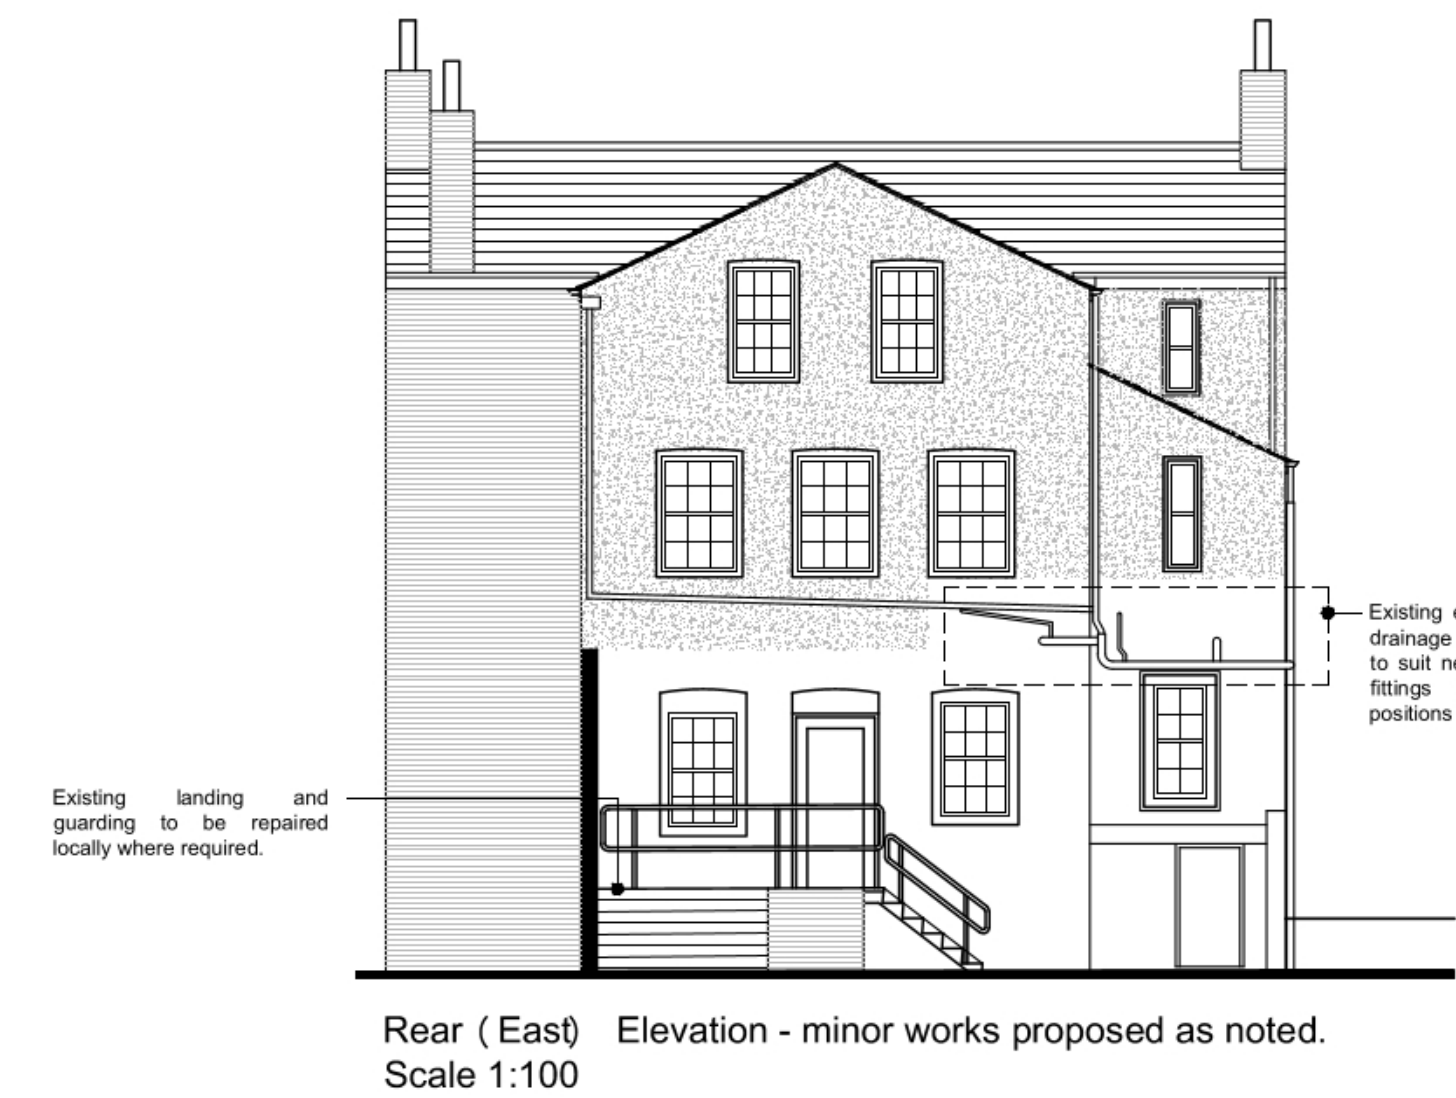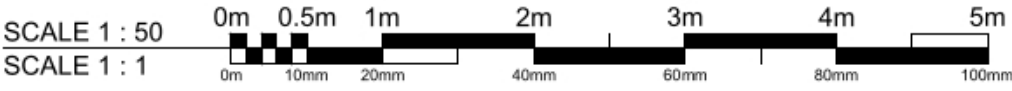

Street-scene view from the north (site is the light gable wall just left of centre).



East (rear) elevation



West (front) elevation viewed from the parking area



North (gable) elevation viewed from High Street



Associated parking area on north-west side of High Street.



View of north-east corner of the building showing drainage that will be reconfigured.



Rear landing, stairs and guarding to be repaired.



Rear yard to be used as amenity space including refuse and recycling storage.

P2	02.11.22	Fence details added as requested by LPA 02.11.22.	ajo
Ref.	Date	Description	Initial

Oglesby & Limb Ltd

Chartered Architect

Suite 1, Market Chambers
12 Market Place, Spalding, Lincs
PE11 1SL
Tel: 01775 761196
e-mail: design@o-l-ltd.co.uk

O&L

Client:
Mrs M Richardson and Mrs A Cheng

Project:
Proposed Conversion of Office to Dwelling at 15 High Street Spalding PE11 1TW

Drawing Title:

Elevations and Photos

PLANNING / LBC APPLICATION ISSUE

Date:	Sept 2022	Scale:	as shown @ A1
Drawn by:	ajo	Checked by:	cls

Drawing Number:	A1609-03	Rev:	P2
-----------------	-----------------	------	-----------