


Area for car parking
(existing parking area for 6 vehicles).

- ☐ w = waste storage location
☐ r = recycling storage location
☐ c = cycle store (internal)


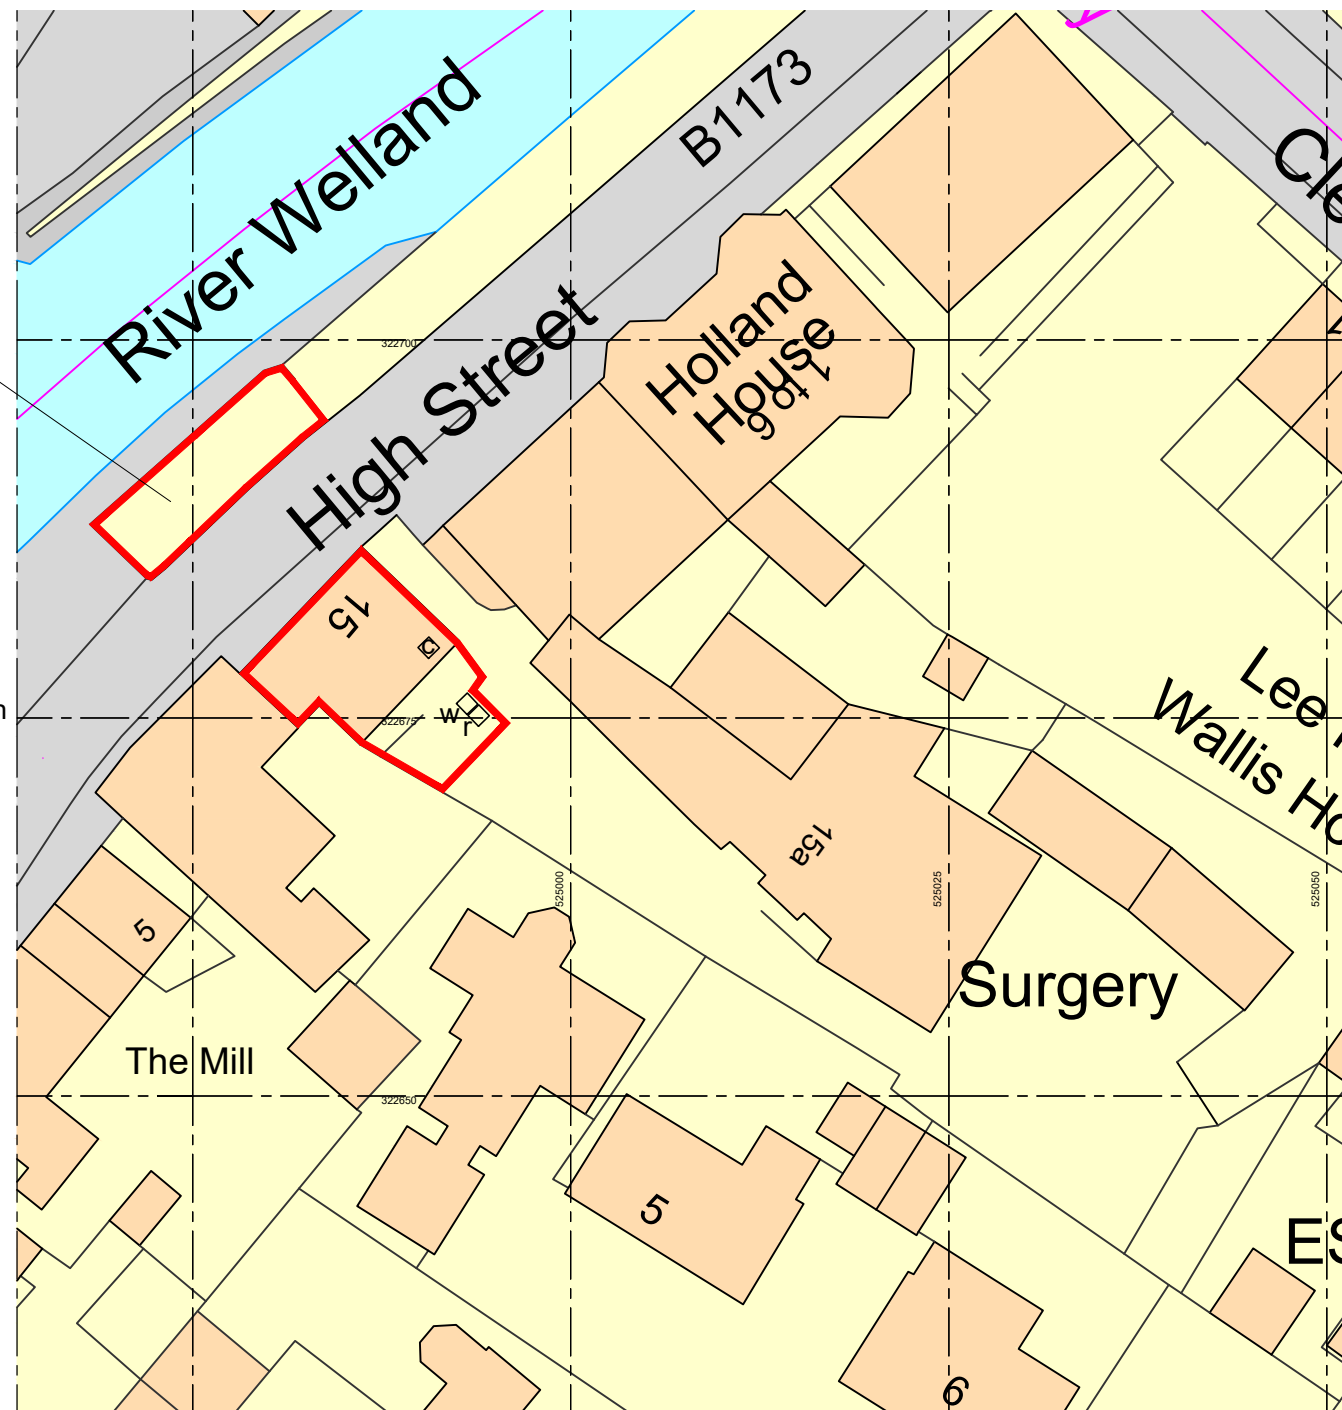


Ordnance Survey, (c) Crown Copyright 2022. All rights reserved. Licence number 100022432

Site Block Plan


Scale 1:500 @ A3

Site of proposal outlined in red

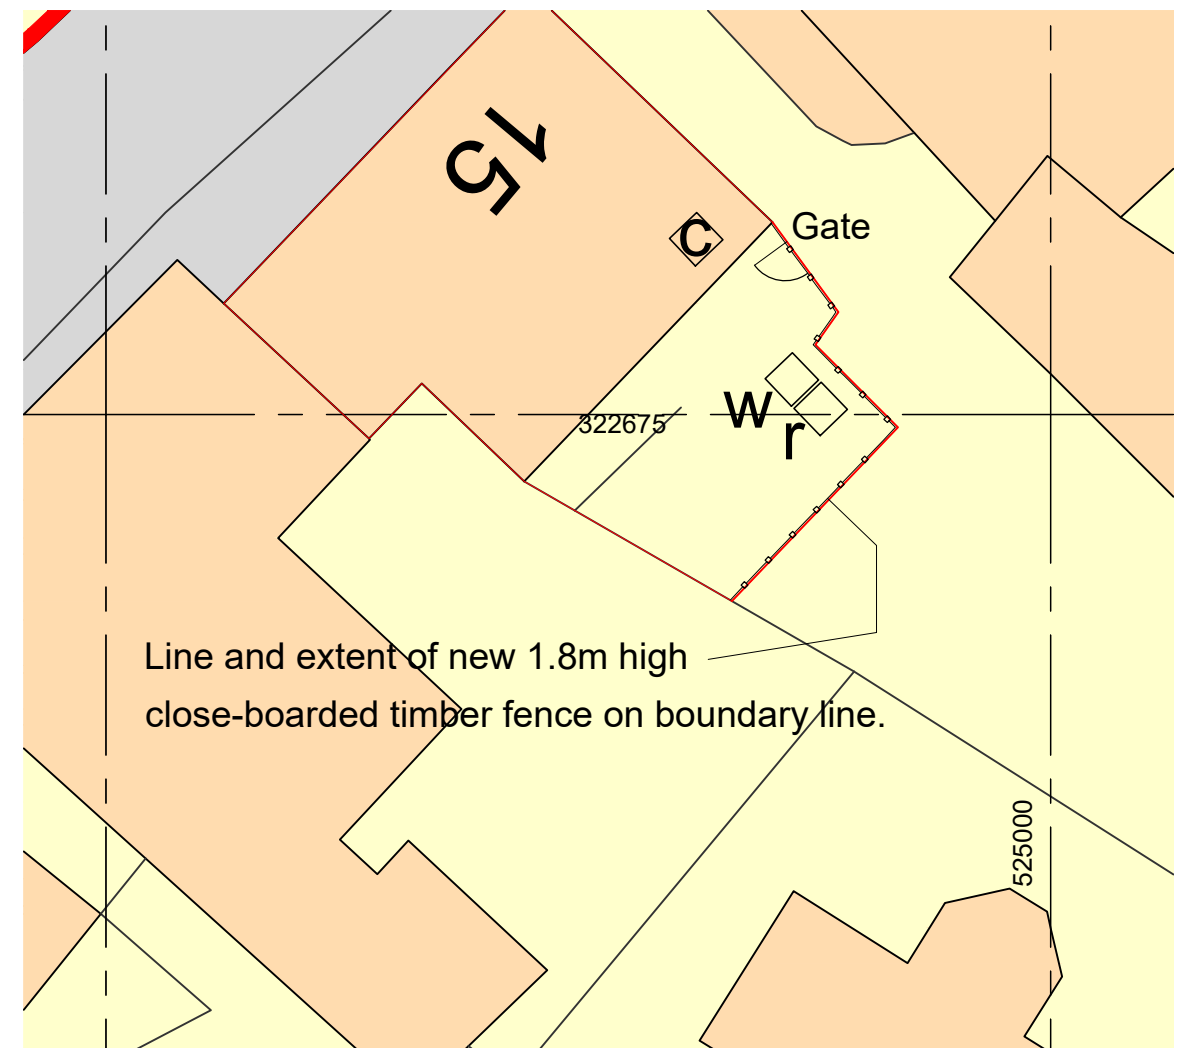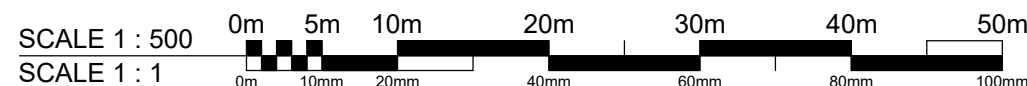

Site Block Plan - showing proposed fence location

Scale 1:200 @ A3

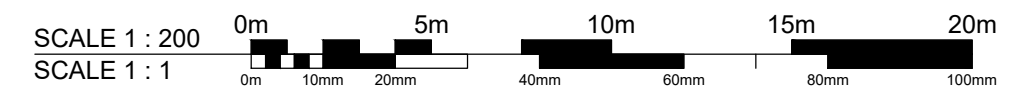

Client:
**Mrs M Richardson and
Mrs A Cheng**

Project:
**Conversion of Offices to Dwelling
15 High Street, Spalding, PE11 1TW**

Drawing Number:
A1609-04

Rev:
P1

Date: Sept 2022

Drawn by: AJO

Scale: As shown @ A3

Checked by: CLS

DO NOT SCALE THIS DRAWING. THE CONTRACTOR IS DEEMED TO HAVE CHECKED ALL DIMENSIONS ON SITE AND REPORT ANY DISCREPANCIES TO OGLESBY & LIMB LTD.
THE CONTENTS OF THIS DRAWING ARE COVERED BY COPYRIGHT AND REMAIN THE PROPERTY OF OGLESBY & LIMB LTD. WRITTEN APPROVAL MUST BE OBTAINED FROM OGLESBY & LIMB LTD PRIOR TO DUPLICATION OR REPRODUCTION OF THIS DRAWING OR ITS CONTENTS.
ANY DIMENSIONS NOT SHOWN ARE TO BE CHECKED AND AGREED WITH OGLESBY & LIMB LTD.

Drawing Title:
Site Block Plans as proposed

PLANNING / LBC APPLICATION ISSUE

Oglesby & Limb Ltd

Chartered Architect

Suite 1, Market Chambers
12 Market Place, Spalding, Lincs
PE11 1SL

Tel: 01775 761196

e-mail: design@o-l-ltd.co.uk

