



ALL MATERIALS USED MUST BE BEST QUALITY AND
ALL WORKMANSHIP OF THE HIGHEST STANDARD.
ALL MUST CONFORM WITH THE RELEVANT CURRENT
BRITISH STANDARDS AND CODES OF PRACTICE.

AND DC
 HOUSING... LEARNING
 19 SEP 1995
 Ref: 0925/95

" 0406 371674

GARAGES.

DESCRIPTION

DETAILS OF BASEWORKS FOR
GARAGES.

DRAWN

SCALE
1:50 1:20

CHECKED






DATE
12.02.90

ISSUE

1

LIBRARY No.

MISC. 1344.

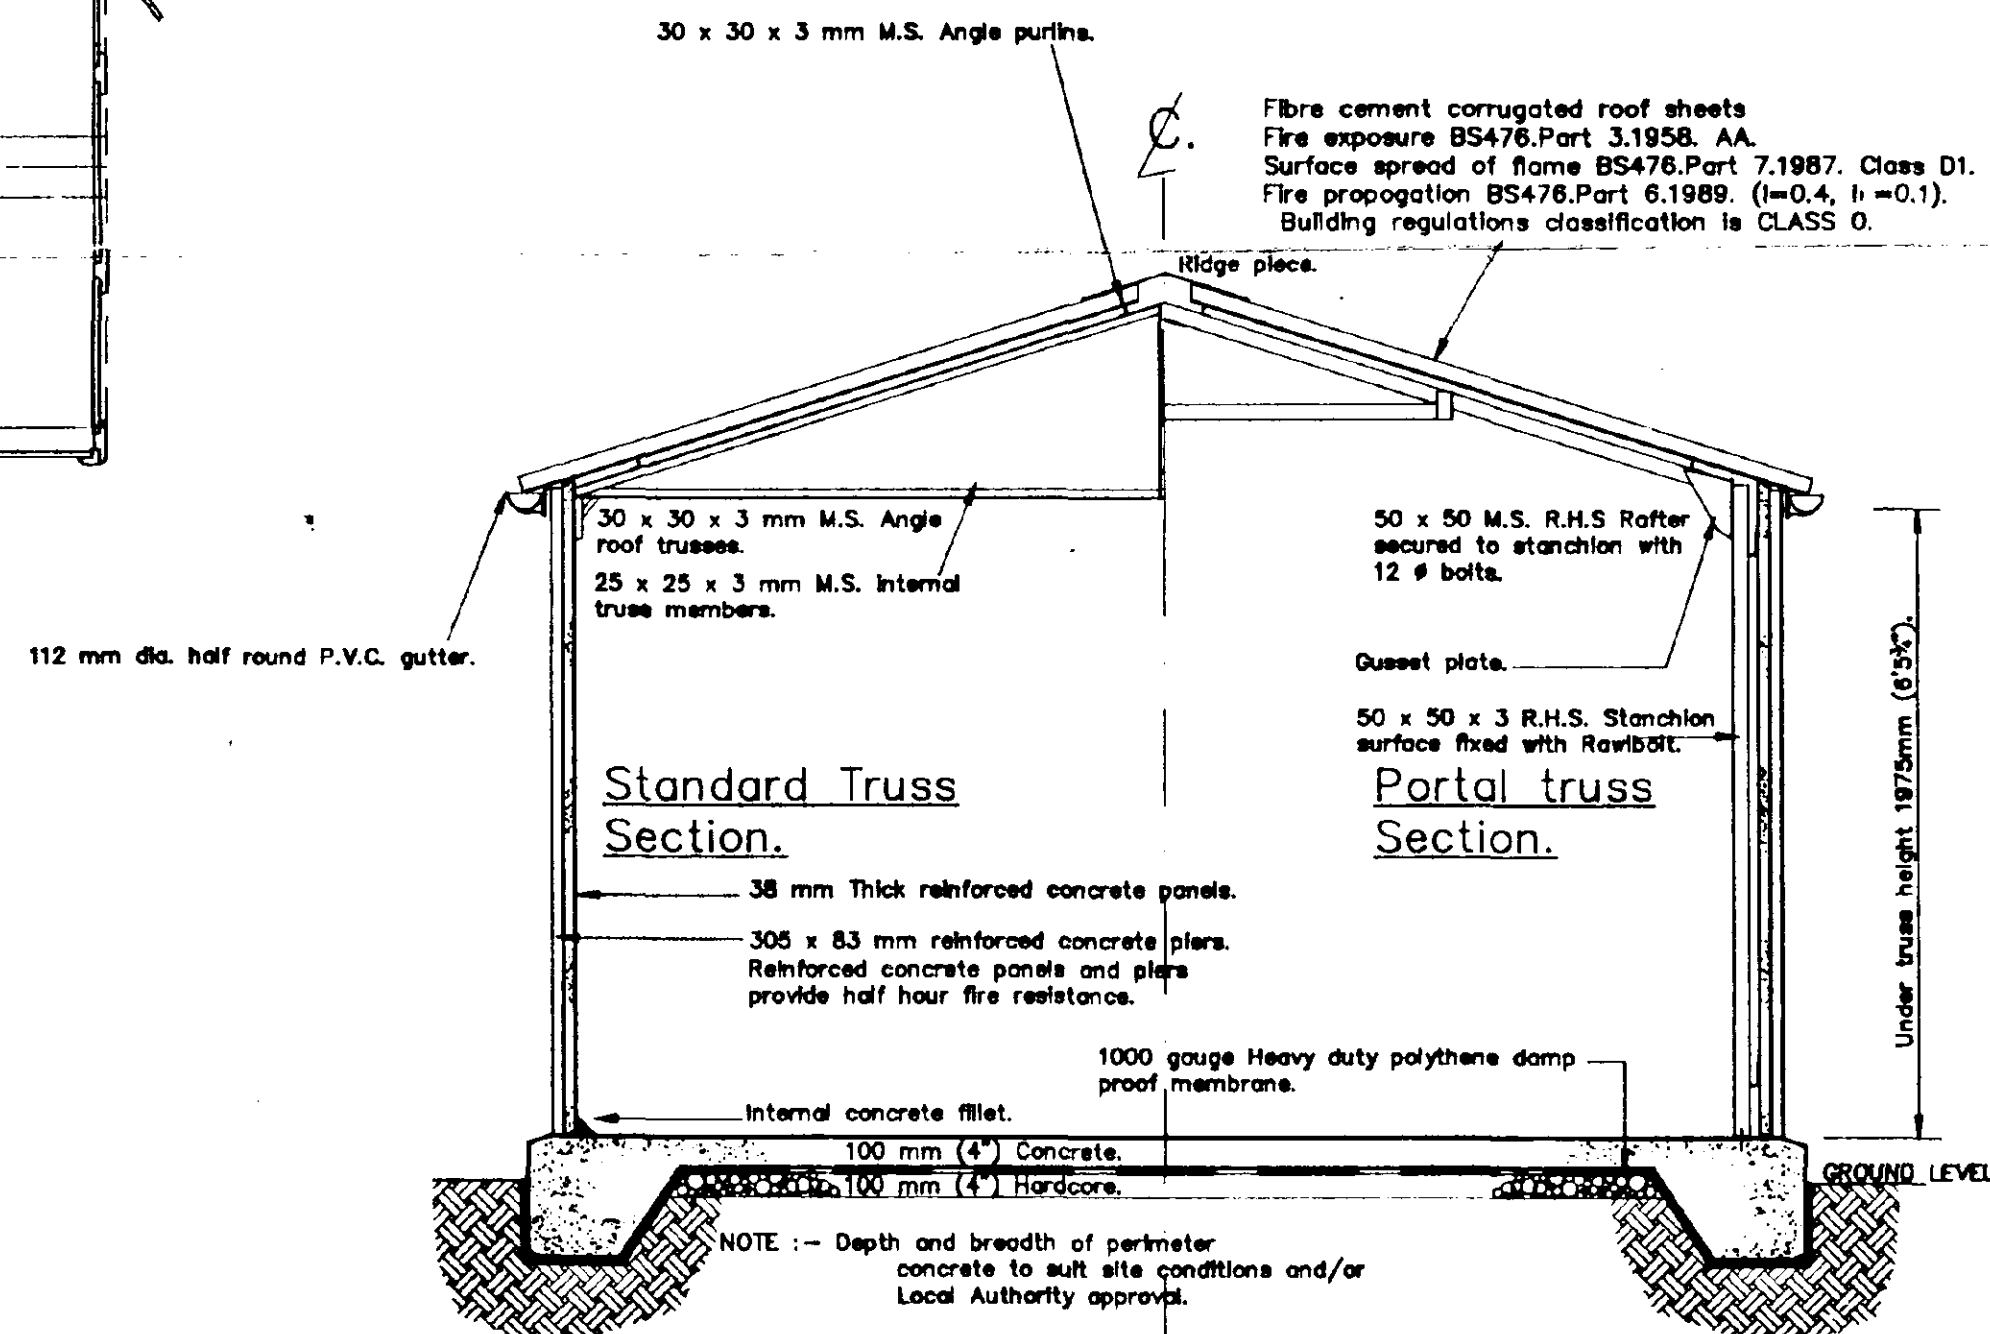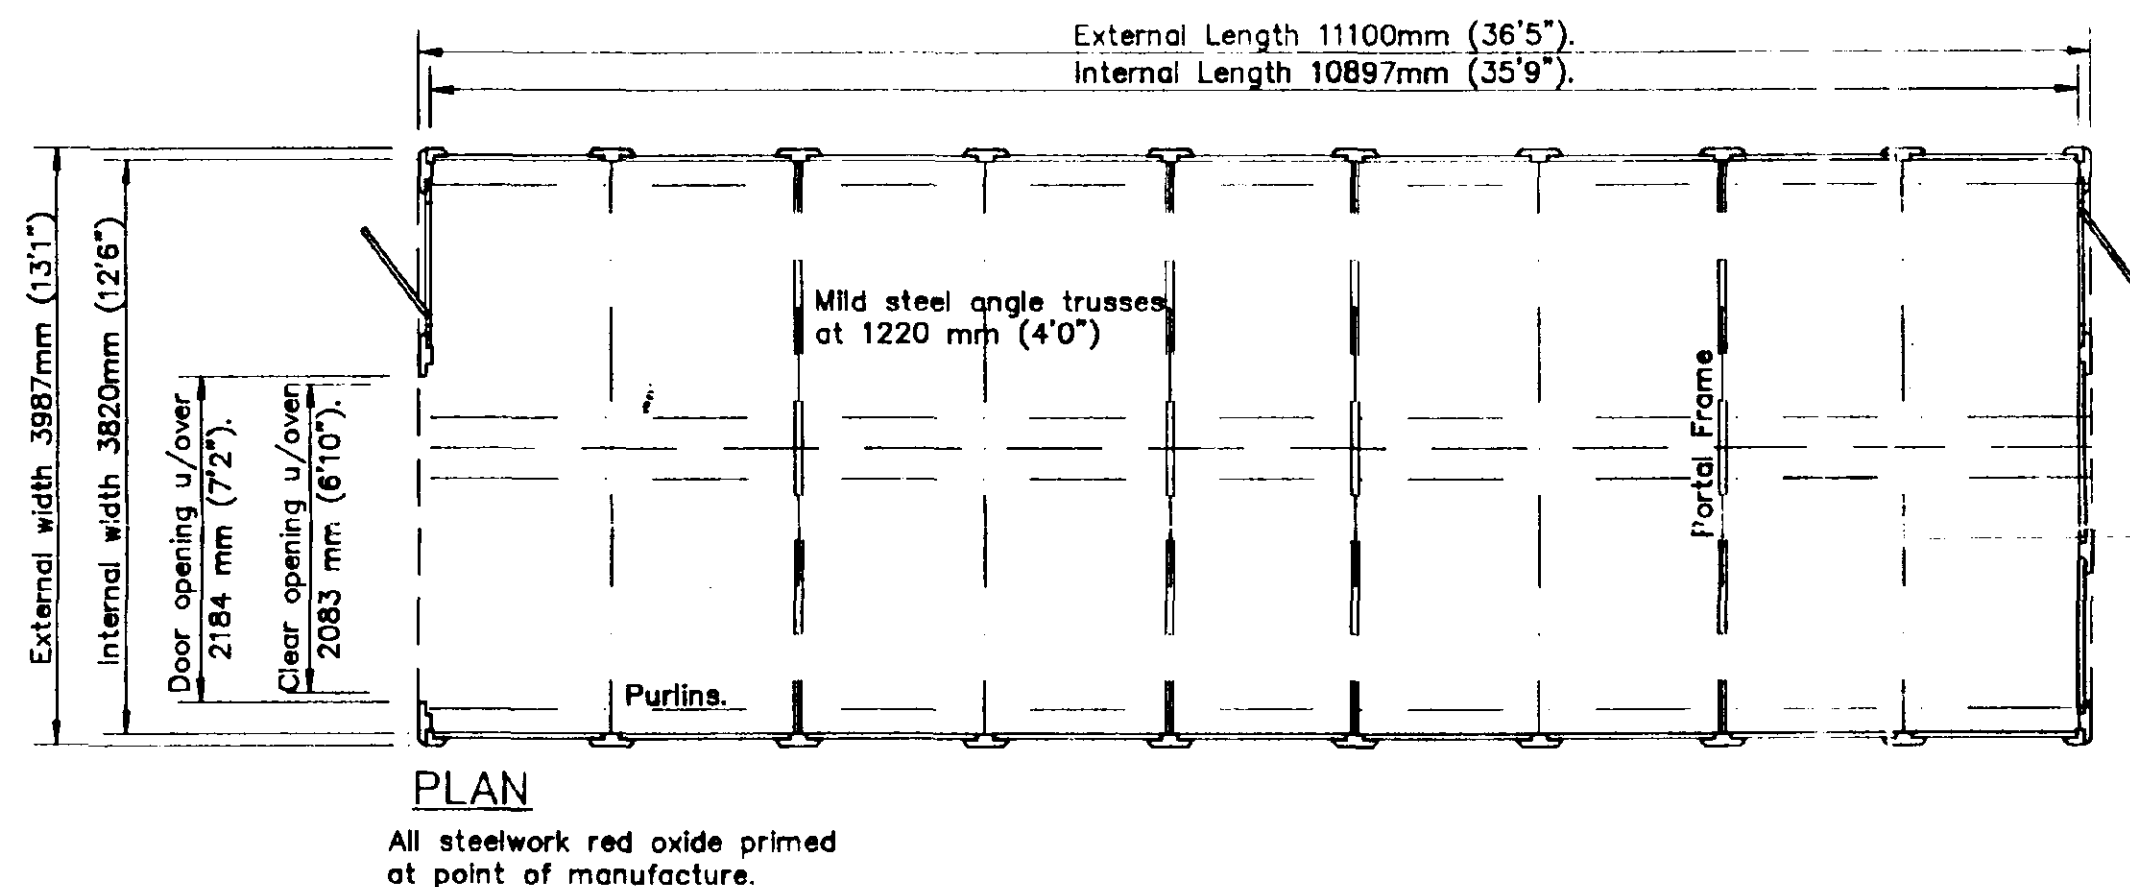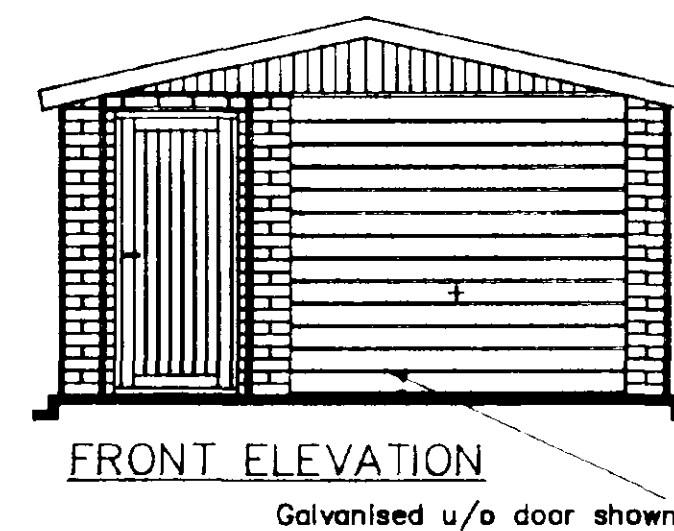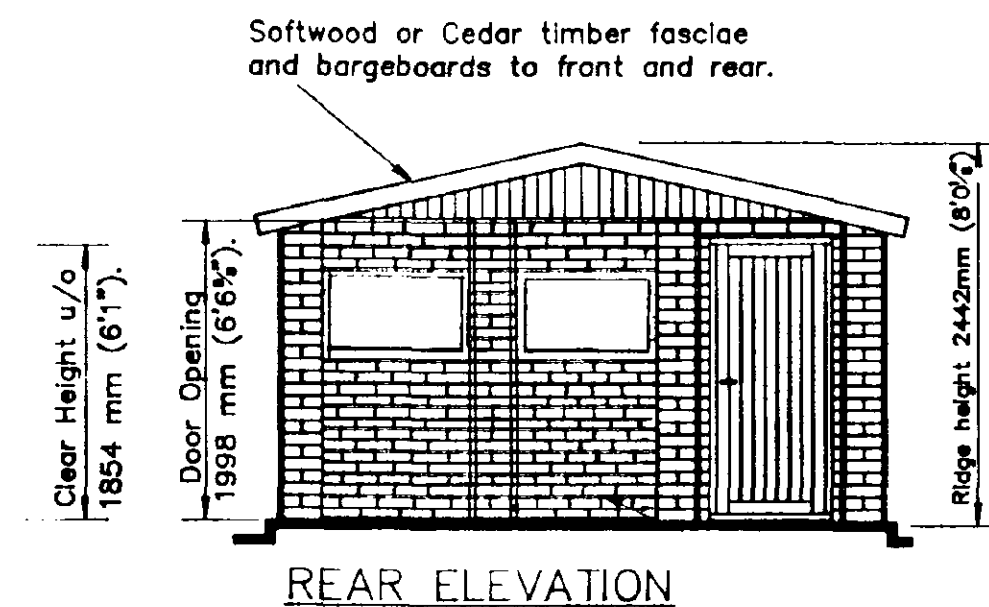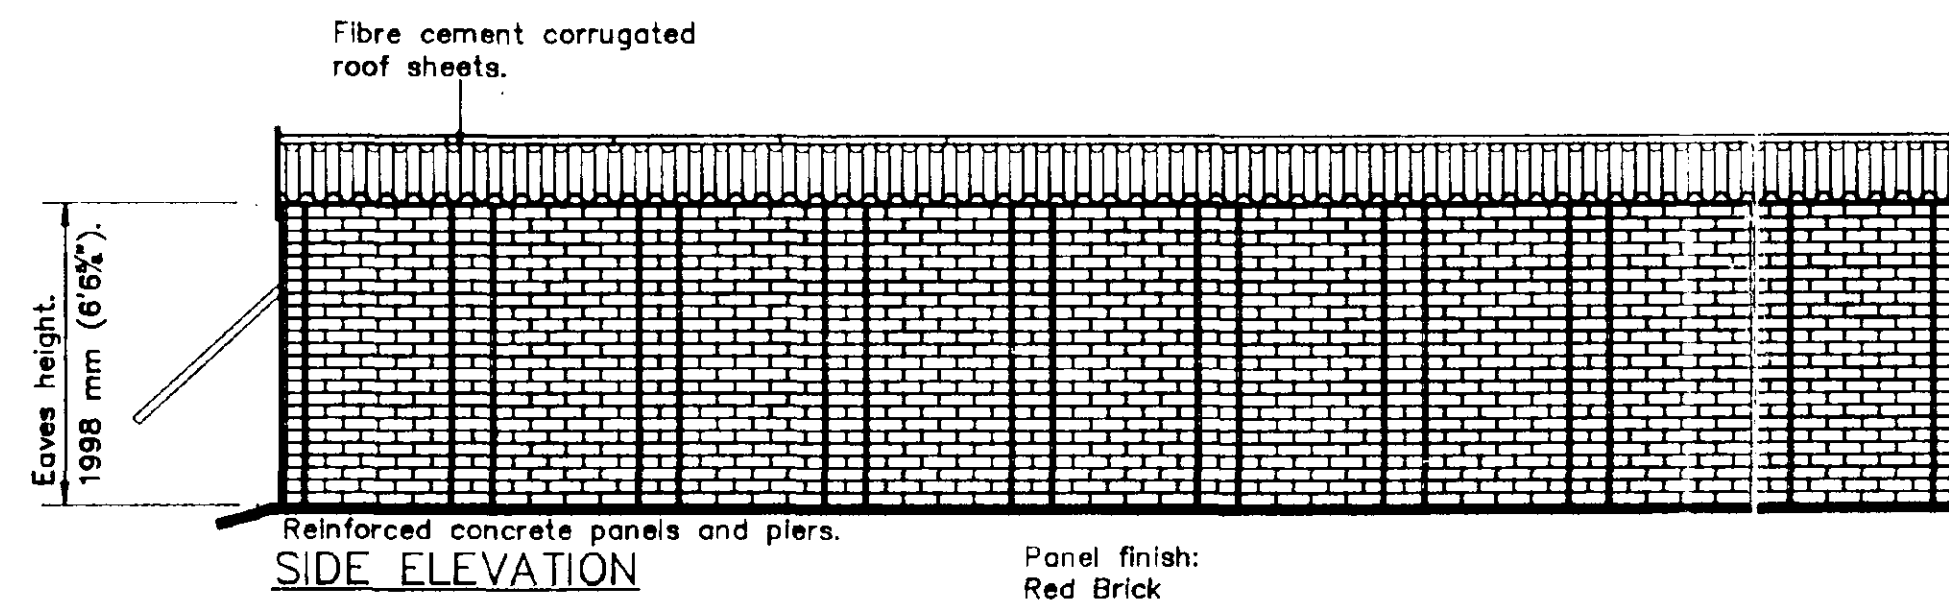

Compton
garages

COMPTON BUILDINGS LTD
STATION WORKS, FENNY COMPTON
NEAR LEAMINGTON SPA, WARWICKSHIRE. CV33 0XB

15 SEP 1995
Ref: 0925 / 95

Proposed..... Special Balmoral 13' wide..... Garage
For.....
.....
.....

ISSUE 1.
DATE Sept. '95
LIBRARY No.
FS441551

This drawing is copyright and must not be reproduced or communicated to a third party without written permission.