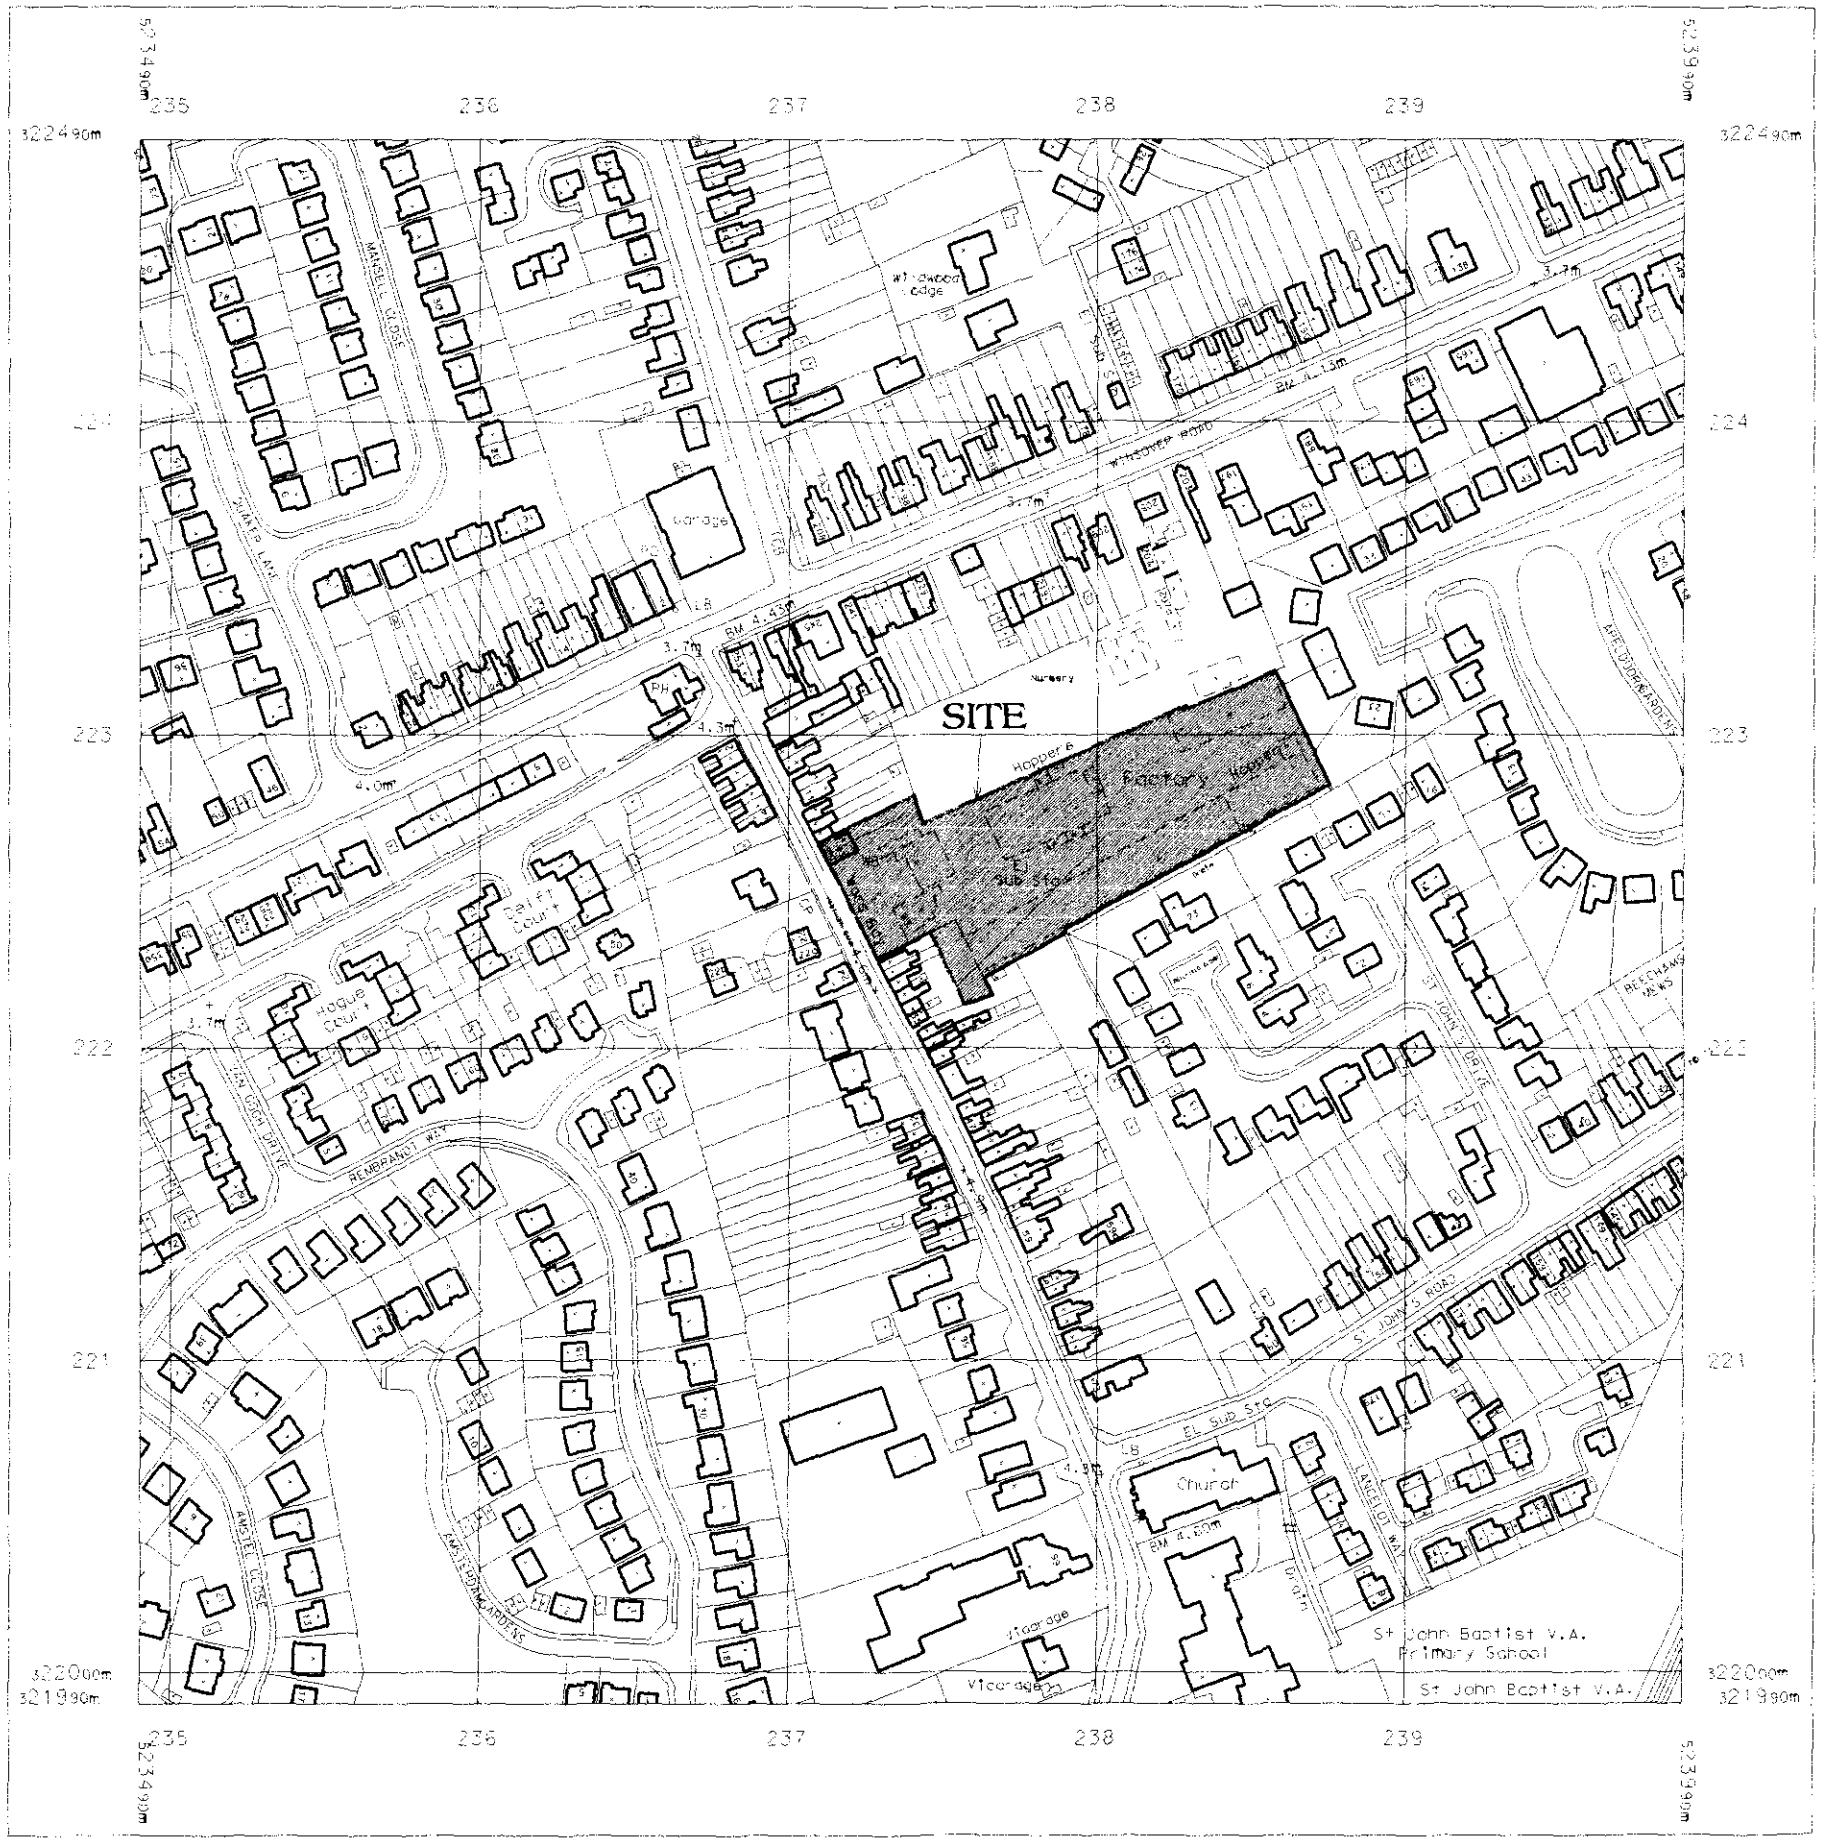


RECEIVED
HOUSING PLANNING
31 JUL 2001
Ref. 0927/01

Chartered Architects

Offley House
33 Parkside
Cambridge CB1 1JE
Tel: (01223) 367733
Fax: (01223) 351940

E-mail
office@saundersboston.co.uk

Saunders Boston

Revisions

No.	Notes
1.	All dimensions to be verified on site by GENERAL CONTRACTOR and any discrepancies to be brought to the attention of the Engineers prior to commencing work or setting out or preparing shop drawings.
2.	Drawings not to be scaled. Work to figured dimensions only.
3.	© copyright SAUNDERS BOSTON LIMITED. All rights reserved. This drawing remains the property of SAUNDERS BOSTON LIMITED and may not be reproduced or copied in whole or in part without their prior written consent.
4.	This drawing and related specifications are for use only in the stated location.

Job	Housing Development Hawthorn Bank, Spalding
Drawing	Location Plan
Number	657_16
Scales	1:2500
Drawn	AB
Date	Sept 2000
Revisior	