
Do not scale directly from this drawing. All discrepancies are to be brought to the attention of the Practice.

The copyright to this drawing is owned by Trevor A Clay RIBA Ltd.



BLOCK PLAN

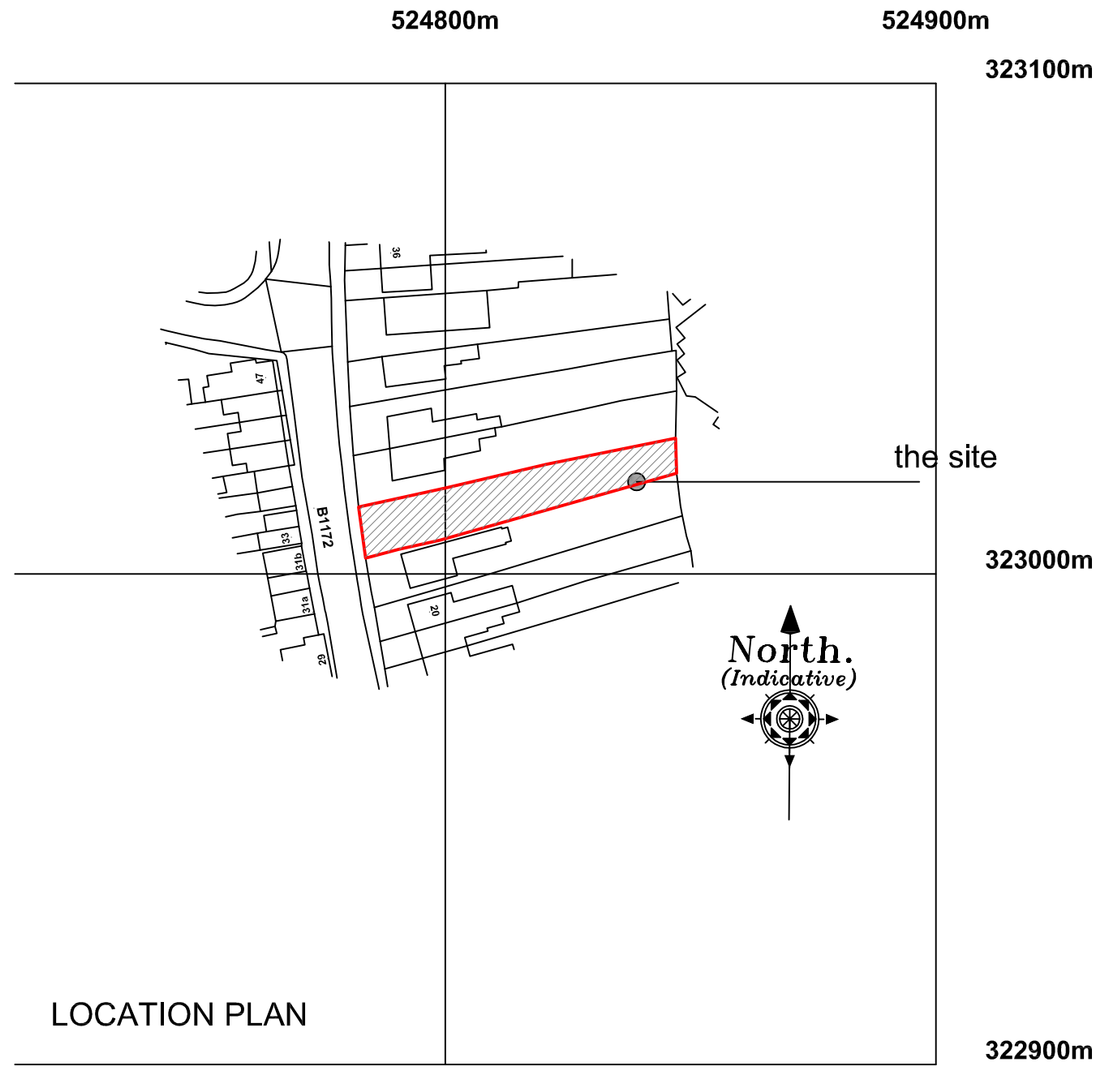

LOCATION PLAN

524800m 524900m

©Crown Copyright and database rights 2016 OS 100019980

Revision	Date	Drawn	Description
Client	Mr & Mrs M Spenceley		
Project	Replacement front windows to 24 Pinchbeck Road		
Drawing	Planning Drawing		

Scale 1:200, 1:1250 @ A2 Drawn AWM Checked TAC Date 07/09/2016 Drawing No. 16/469/PA/002

Trevor A Clay RIBA Ltd, 14 Old Fendike Road, Weston Hills, Spalding, Lincs. PE126DD
01406 380027 07778 597975 trevor@tacarchitects.co.uk www.tacarchitects.co.uk