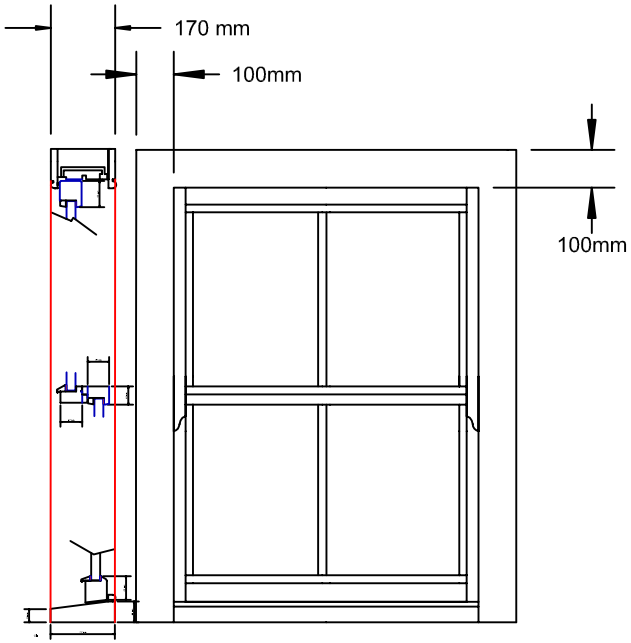


General Notes

No.	Revision/Issue	Date

Performance Doorset Solutions
Greenvale Business Park
Todmorden Road
Littleborough
Lancashire
OL15 9AZ

Project:	Drawn By
Date: 08-12-11	Graeme Davies
Scale: 1:20	