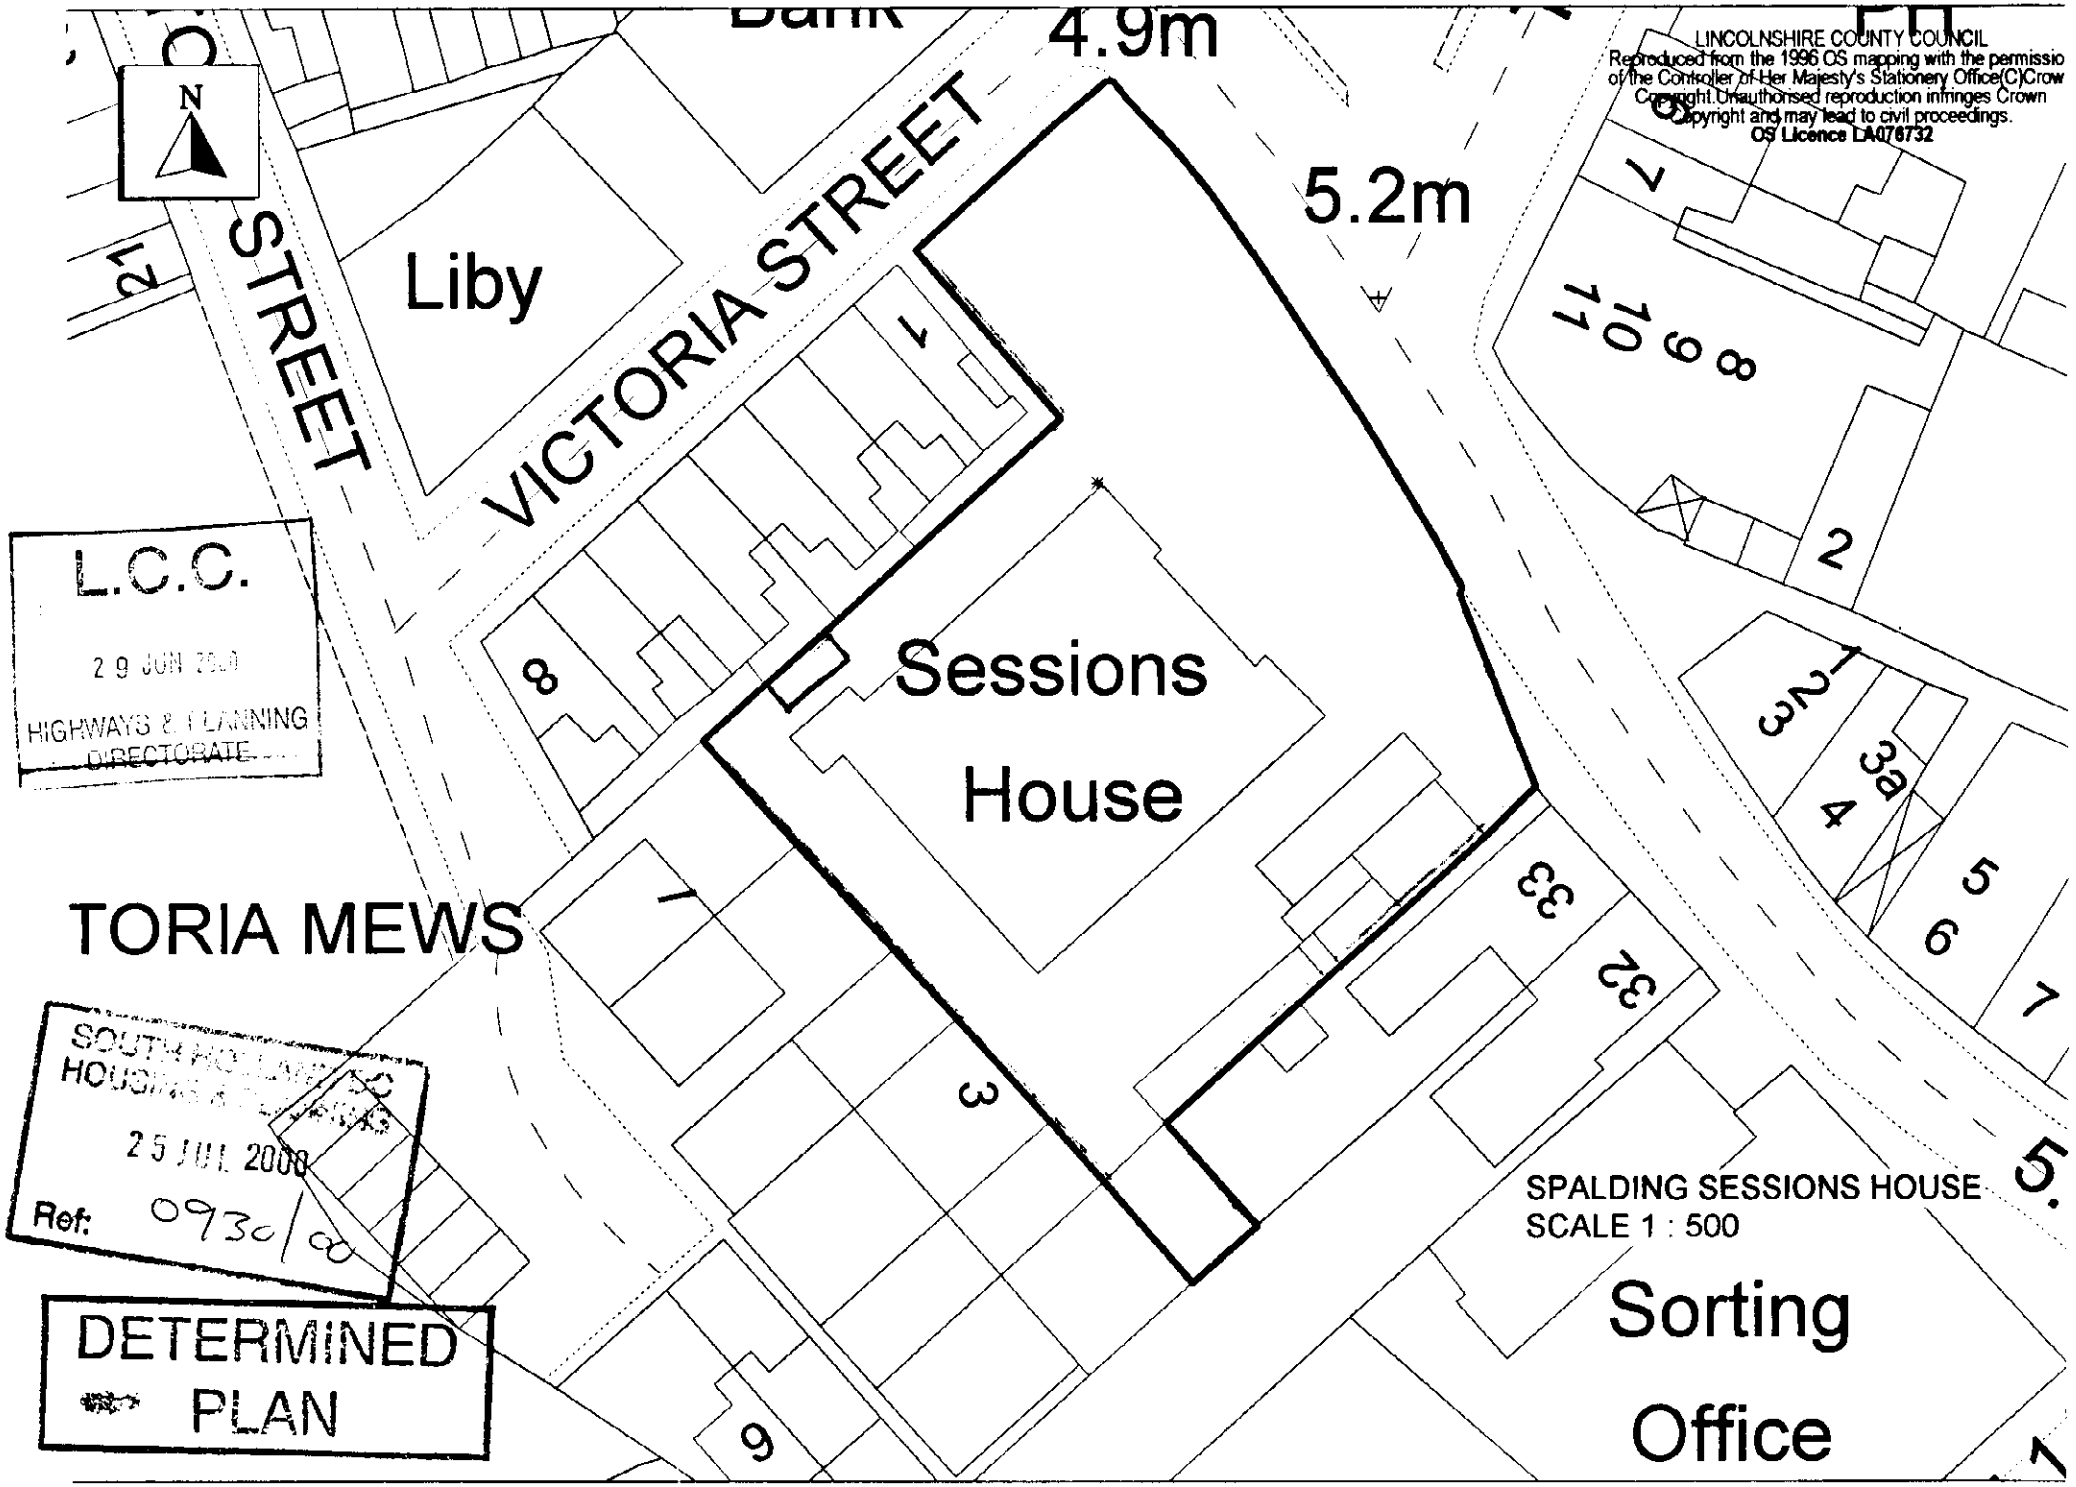
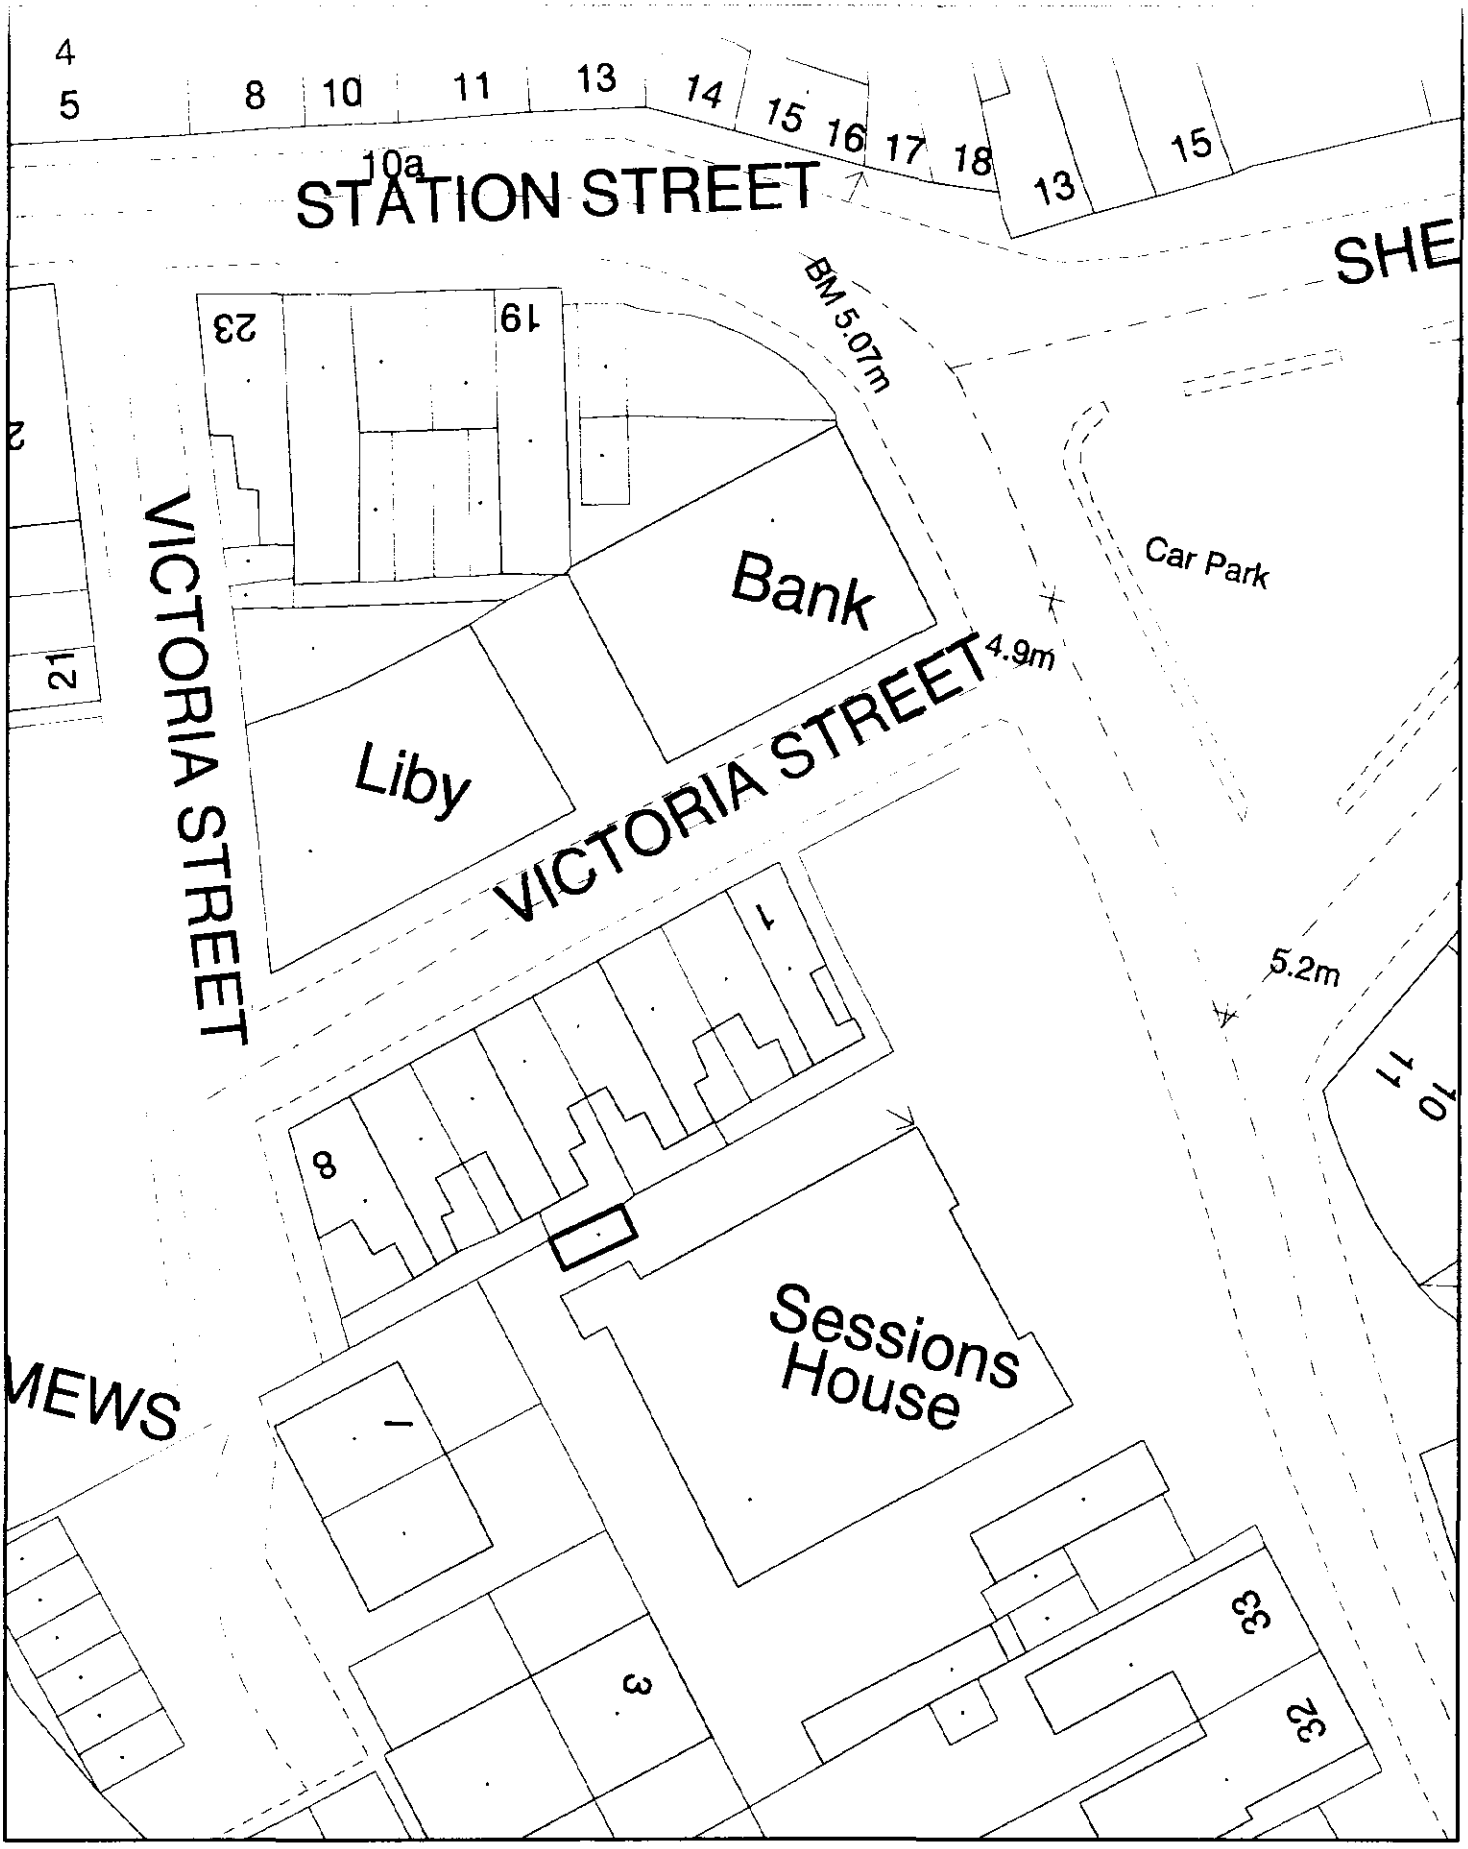

LINCOLNSHIRE COUNTY COUNCIL
Reproduced from the 1996 OS mapping with the permissio of the Controller of Her Majesty's Stationery Office(C)Crow Copyright.Unauthorised reproduction infringes Crown Copyright and may lead to civil proceedings.
OS Licence LA076732
4.9m
5.2m
VICTORIA STREET
STREET
Liby
Sessions House
TORIA MEWS
L.C.C.
29 JUN 2000
HIGHWAYS & PLANNING DIRECTORATE
25 JUL 2000
Ref: 0930/00
DETERMINED PLAN
SPALDING SESSIONS HOUSE
SCALE 1 : 500
Sorting Office



SOUTH HOLLAND DISTRICT COUNCIL

Planning Application Location Plan
Ward Member Notification

H16/0930/00

Scale: 1:500

Housing and Planning Services Department
Council Offices, Priory Road, Spalding, Lincolnshire
PE11 2XE

FILE COPY

PLEASE DO NOT COPY THIS PLAN
This map is reproduced from Ordnance Survey material with permission of Ordnance Survey on behalf of Her Majesty's Stationery Office (c) Crown copyright. Unauthorised reproduction infringes Crown copyright and may lead to prosecution or civil proceedings. South Holland District Council LA079413 2000