


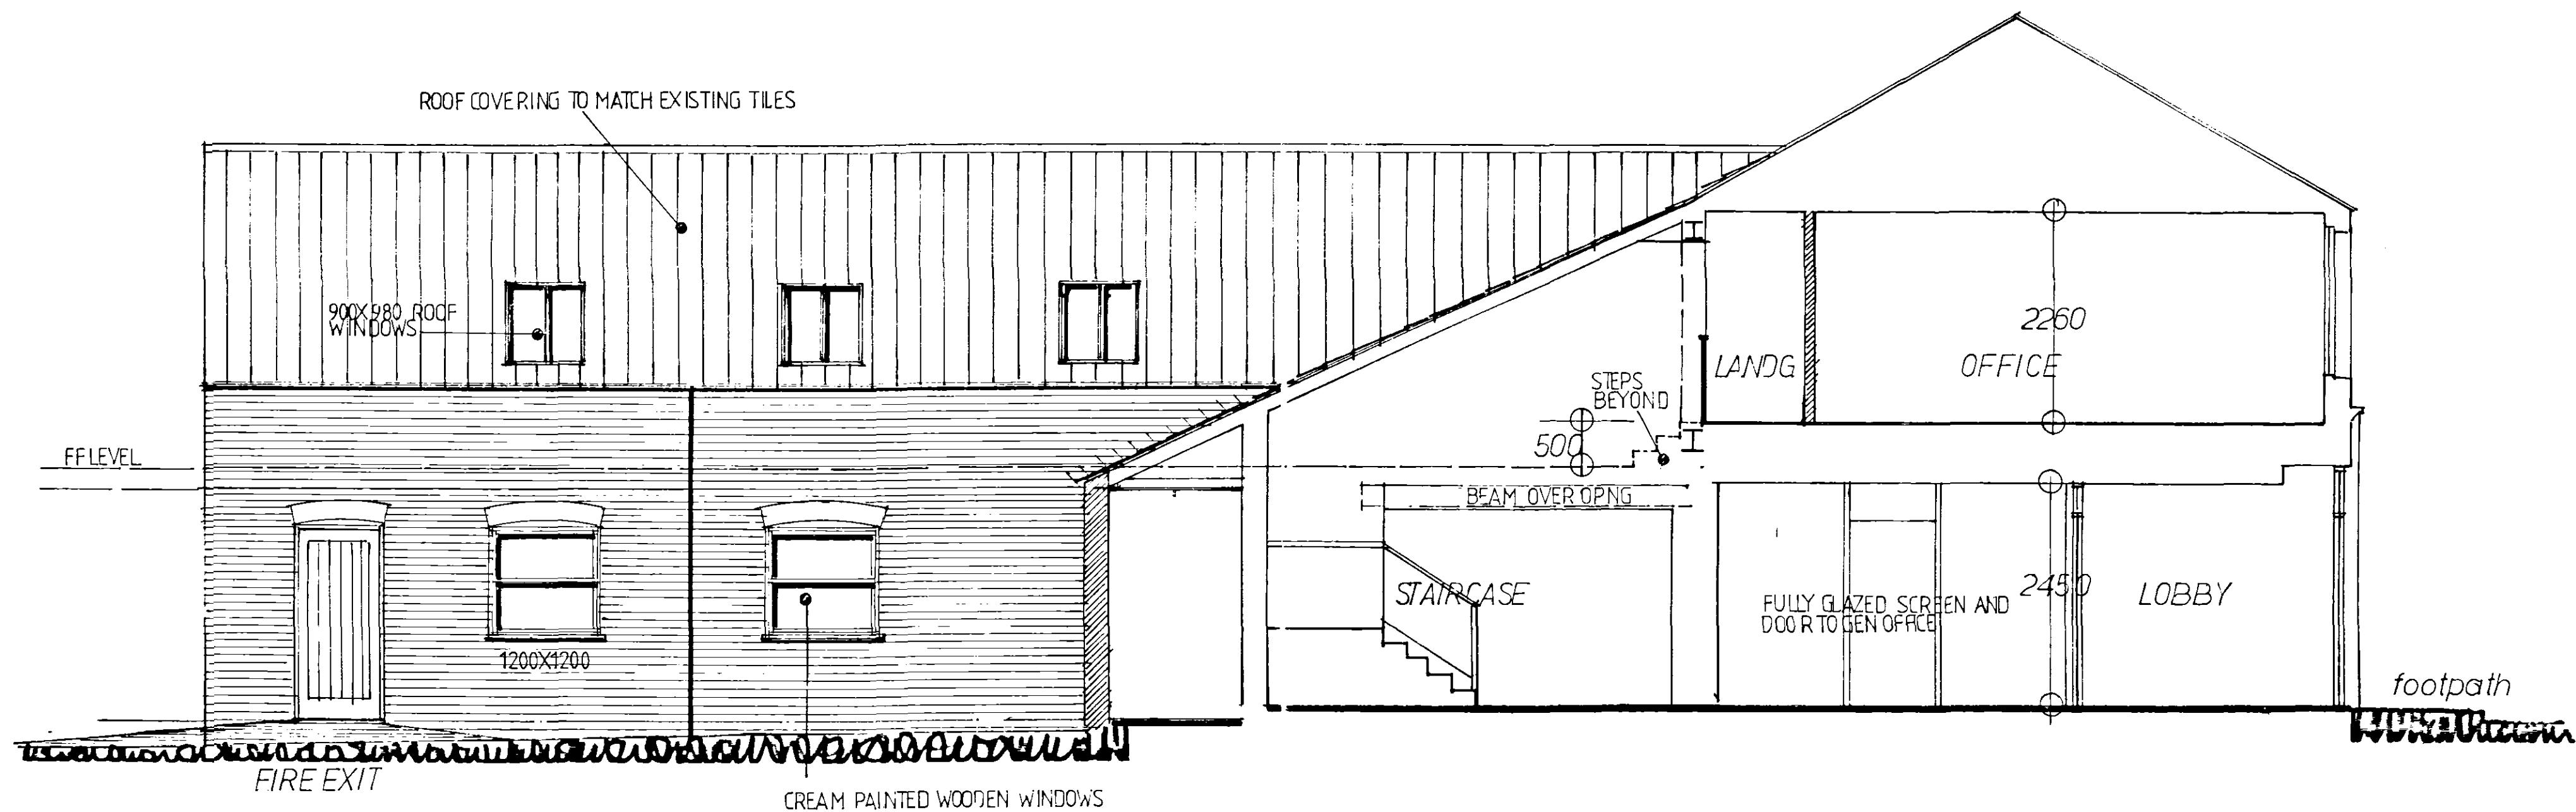

SIDE ELEVATION.

CROSS-SECTION

Ref: 0930104
- 7 JUL 2004
Planning & Development
SHDC

DETERMINED
PLAN

CB
DESIGN GROUP
ARCHITECTURAL & PLANNING SERVICES
24 Commercial Road
Spalding
Lincolnshire
PE12 2HA
Tel: 01775 722241
Fax: 01775 769986

CASTLE BUILDING LTD.
PROPOSED ALTERATIONS TO
34 HIGH ST. SPALDING
DATE APRIL 04 SCALE 1:50
1023.04.3